Notes:

All dimensions to be checked on site.
Work to figured dimensions only.

THIS DRWG. TO BE READ IN CONJUNCTION WITH DRWG. No. H101-003-01

New sections of shopfront where existing doors are removed are to be constructed to match the existing shopfront in colour and materials. New doors are to be of similar construction and are to match the existing doors.
Blue perspex panels are to match existing.

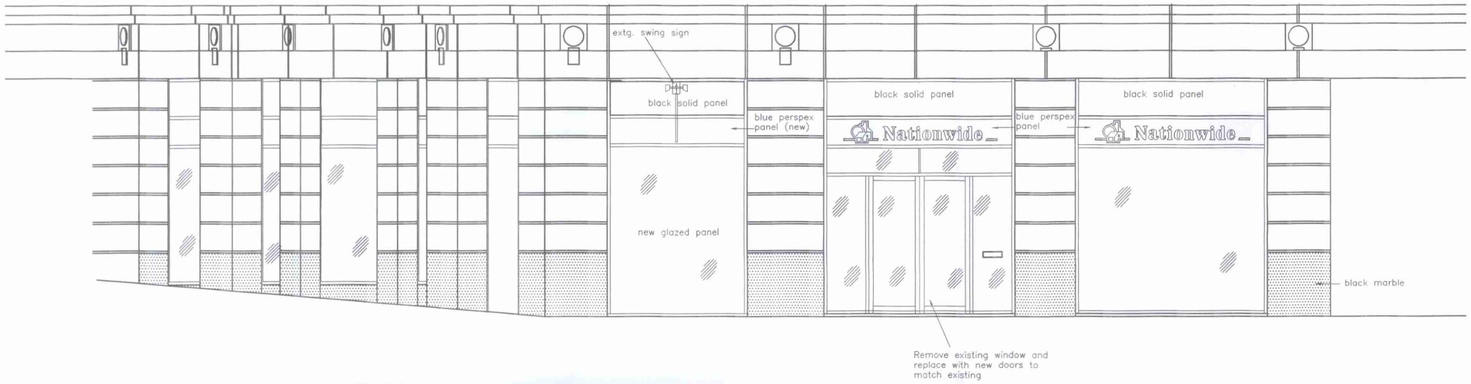

ELEVATION TO HIGH HOLBORN

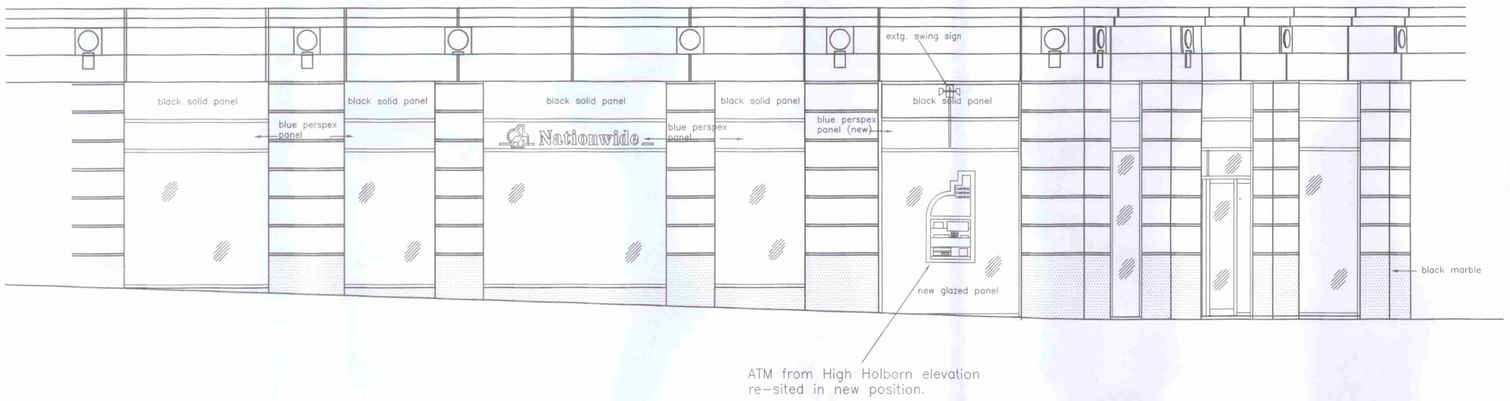

ELEVATION TO SIDE

P9704640

LONDON BOROUGH OF CAMDEN
TOWN AND COUNTRY PLANNING ACTS
13 AUG 1997
PLANS APPROVED
ON BEHALF OF THE COUNCIL

/A: Elevation to Bloomsbury Court amended to show existing ATM resited.

Rocare Building Services Ltd.
Rossland House, 119, Alma road,
Charminster, Bournemouth,
Dorset, BH9 1AE.
TEL: 01202 534495
FAX: 01202 510890

Job: Nationwide Building Society.
133, High Holborn,
London WC1V 6PN

Title: Proposed Elevations

Drawn:	Scale:	Date:	Dwg. No:
chov.	1:50	28.02.97	R/0119 /A

Client: Nationwide Building Society.