NOTES

1 The Contractor must check and confirm dimensions.
2 All discrepancies are to be reported to and resolved by the Architects before works are commenced.
3 This drawing is not to be scaled.
4 All work and materials to be in accordance with the London Building Acts and the London Constructional Bylaws or the Building Regulations and to comply with all relevant codes of practice and British Standards.

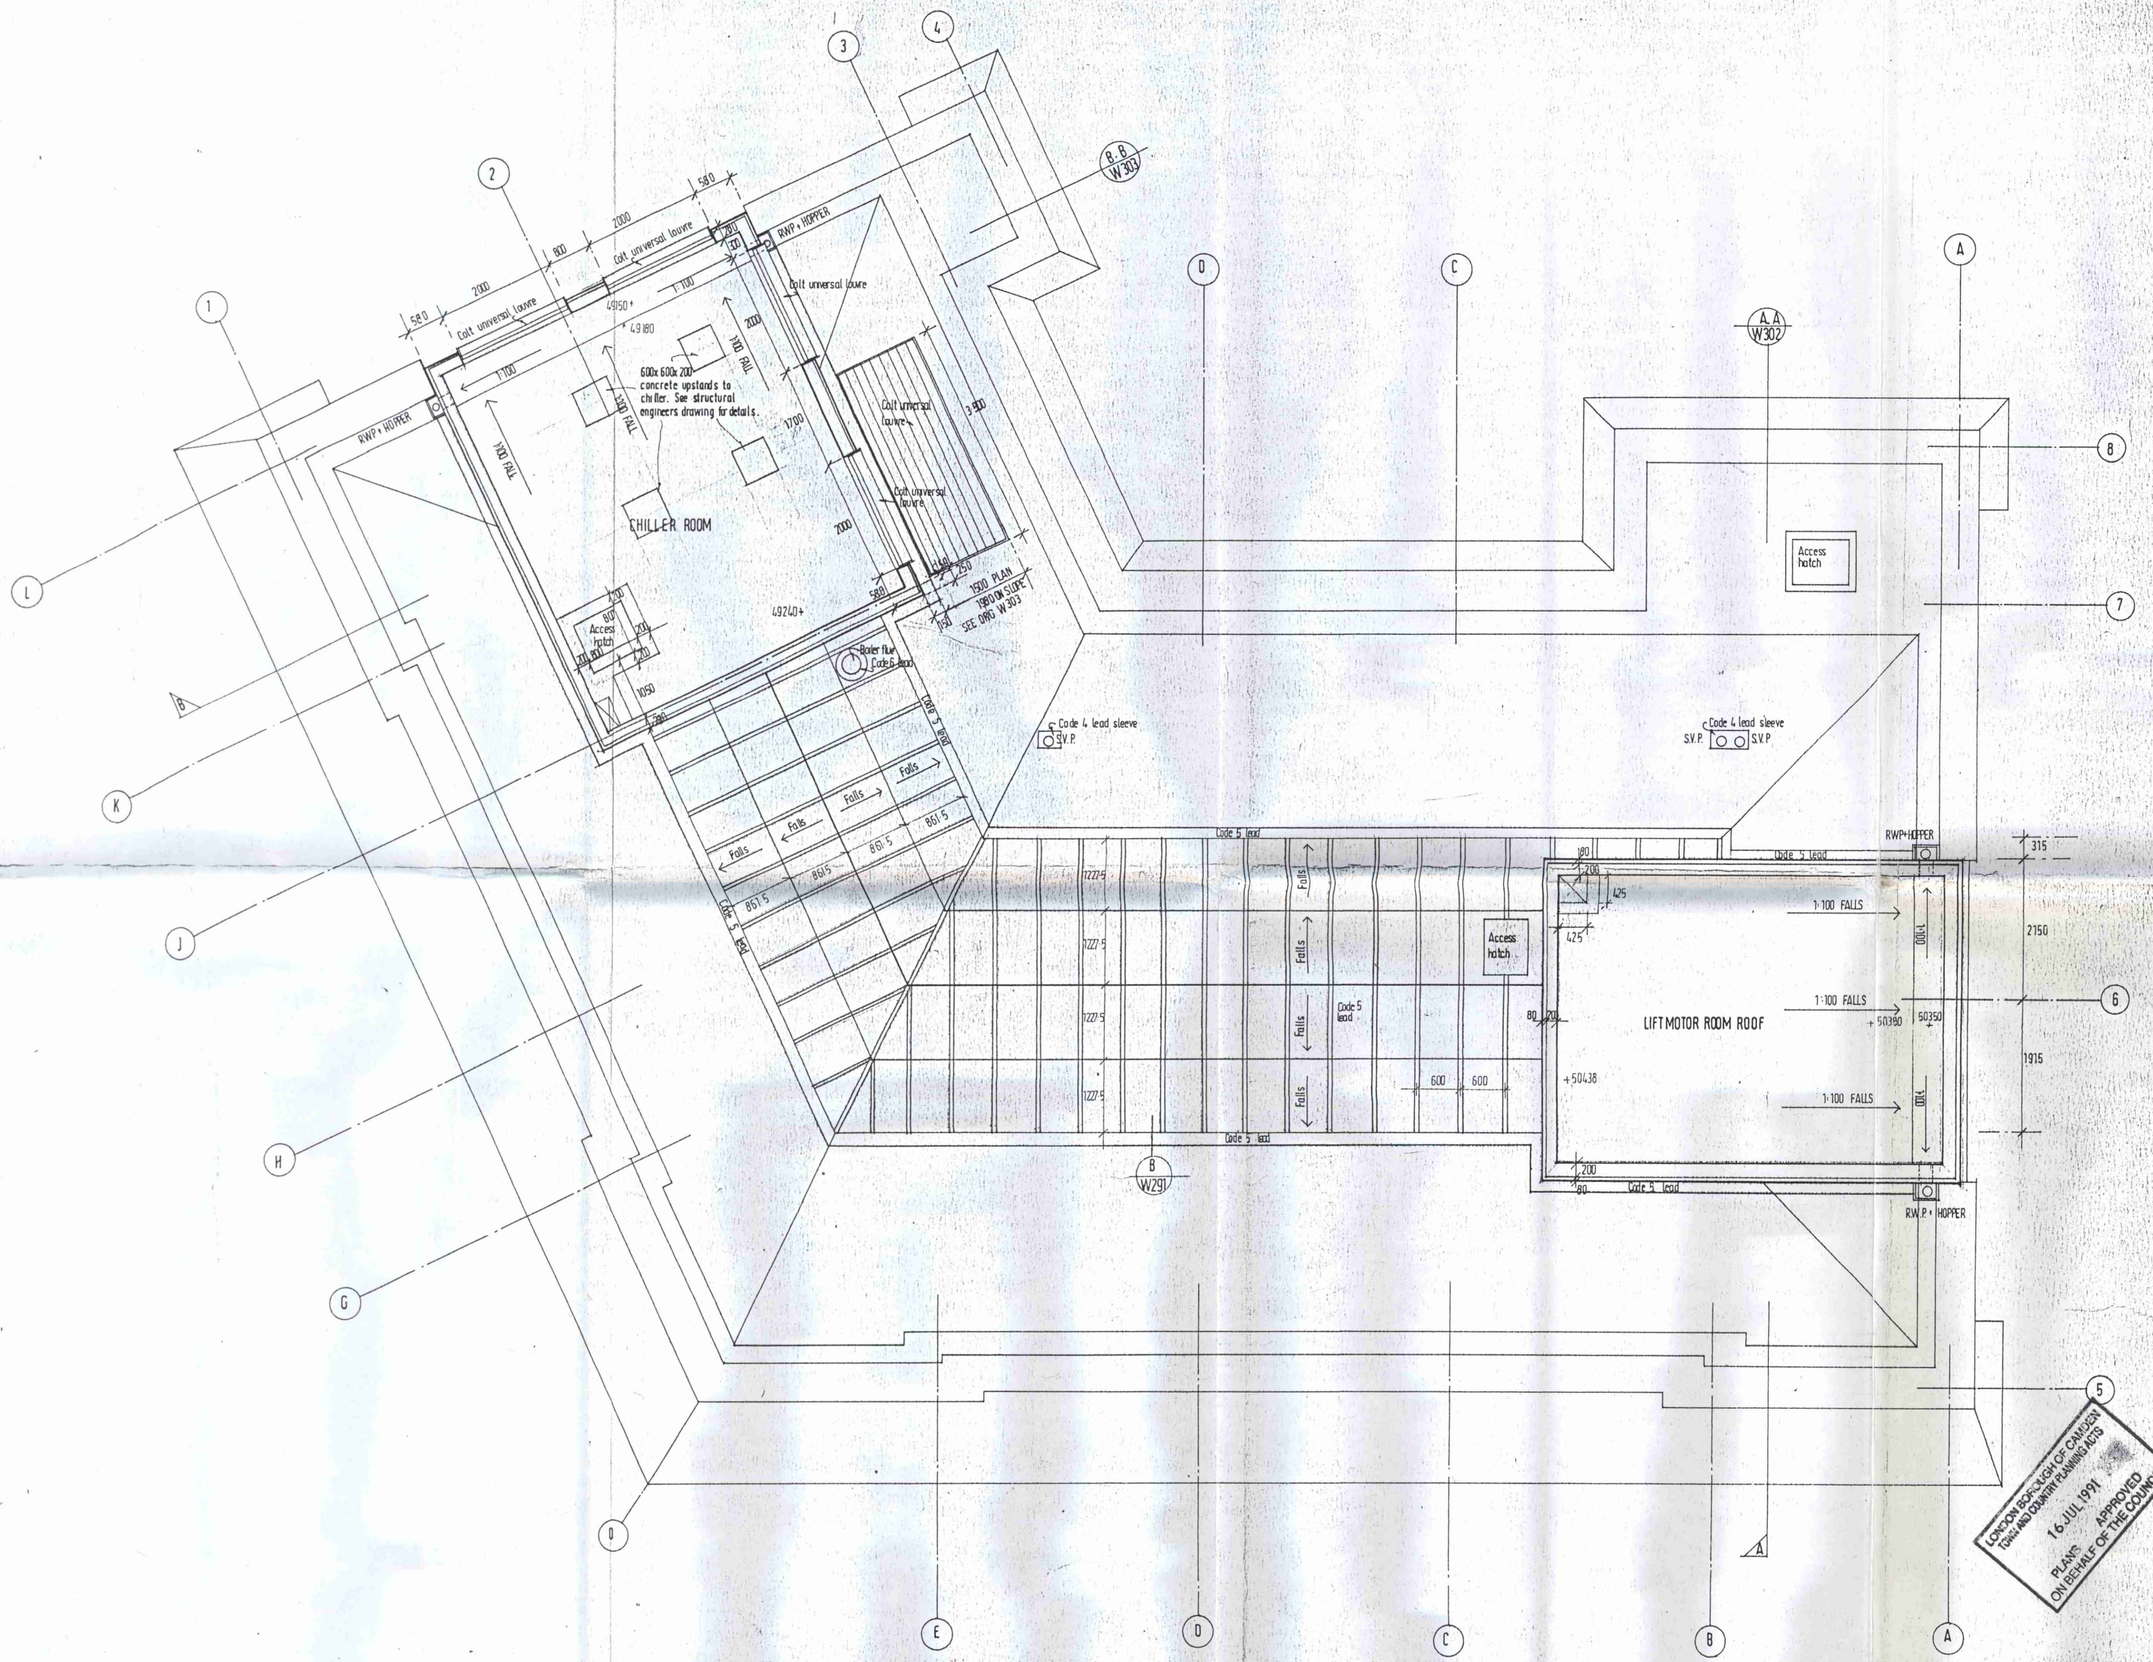

LONDON BOROUGH OF CAMDEN PLANNING AND TRANSPORT DEPARTMENT 28 JUN 1991 RECEIVED

CHILLER DIMENSIONS AMENDED
GD CODE LEAD AT INNER TROUGHS 17.8.90
DIMS TO FLAT ROOFS AMENDED
EC REVISED SETTING OUT DIMNS
TO ADVISORY SHEETS AND WORKING DRGS 5.9.90
HAS FOR PLANTROOM VENT DUCTS 30.10.90
GD CODE LEAD SETTING OUT AMENDED 20.11.90
LAYOUT UPDATED

Revision Date

LONDON BOROUGH OF CAMDEN TOWN AND COUNTRY PLANNING ACTS 16 JUL 1991 APPROVED PLANS ON BEHALF OF THE COUNCIL

TP9100478R1

ROLFE JUDD
planning architecture interiors
Old Church Court, Claylands Road, London SW8 1NZ Telephone 01-582 7077

Client
THE HAMMERSON GROUP

Project
133-136 HIGH HOLBORN

Drawing
PLANTROOM LAYOUT
OFFICES
Existing Plan

Scale	Date	Drawn	Checked
1·50	28·3·90	C.O.W.	

Drawing No. A1/1484/W106 C
Revision D