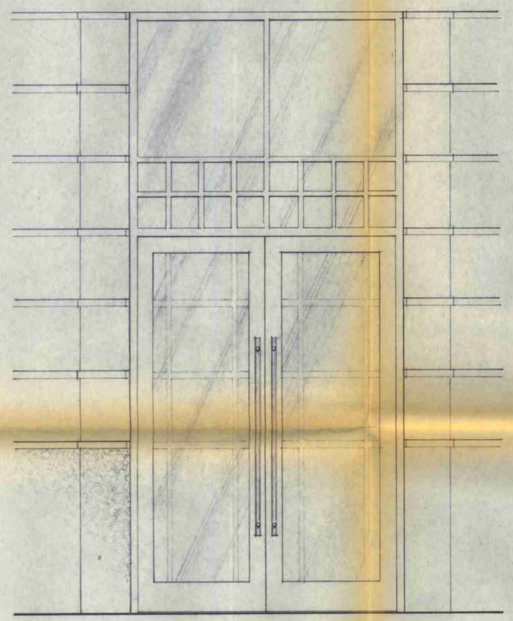

Door Elevation

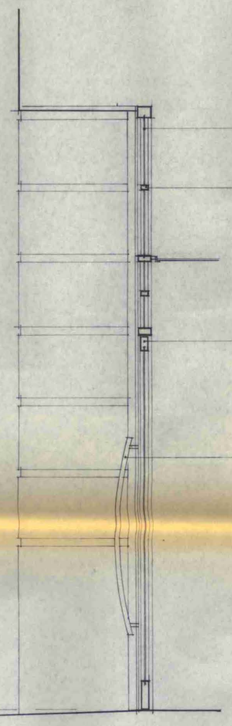

SECTION H-H

All Shopfront glazing to be of 10 mm float glass in aluminium box sections finished Sandalor C61-3 to match those already installed to East end of High Holborn elevation.

Intermediate transomes and fenestration to match

Framing of illuminated metal sign box in transome space, finished Syntha Pulvin powder coating Ral 5011 Semi-gloss

Doors to be anodised aluminium to match window section with 7.5 mm Impactex Clear glass

Polished brass handles of 20 mm curved rod on 15 mm diam x 50 mm long spacers/ fixings

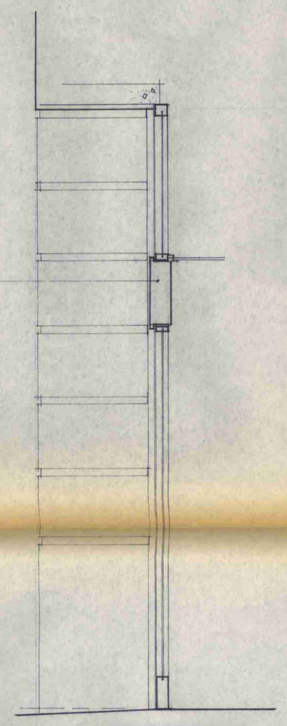

SECTION J-J

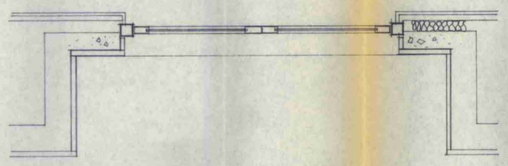

Plan

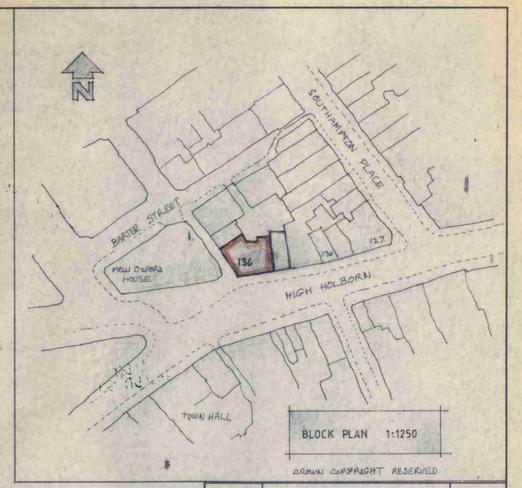


CROWN COPYRIGHT RESERVED

| revision | description | date |
|---|---|---|
| | | |

LONDON BOROUGH OF CAMDEN
TOWN AND COUNTRY PLANNING ACTS
13 AUG 1991
APPROVED
PLANS ~~NOT~~ APPROVED
ON BEHALF OF THE COUNCIL

CA9100607

CA9100605

Nationwide Anglia Building Society
Swindon Estates Office
Swindon Admin. Centre
P.O. Box 74, Princes Street
Swindon SN1 2HQ
Tel: 0793 513513

drawn by M.J. Lambert

date May 91 | scale 1:20

job 136, HIGH HOLBORN

drawing title Branch Entrance and Window details

drawing no. 0230/91/1 | revision

RAPIDOS A/B/S16