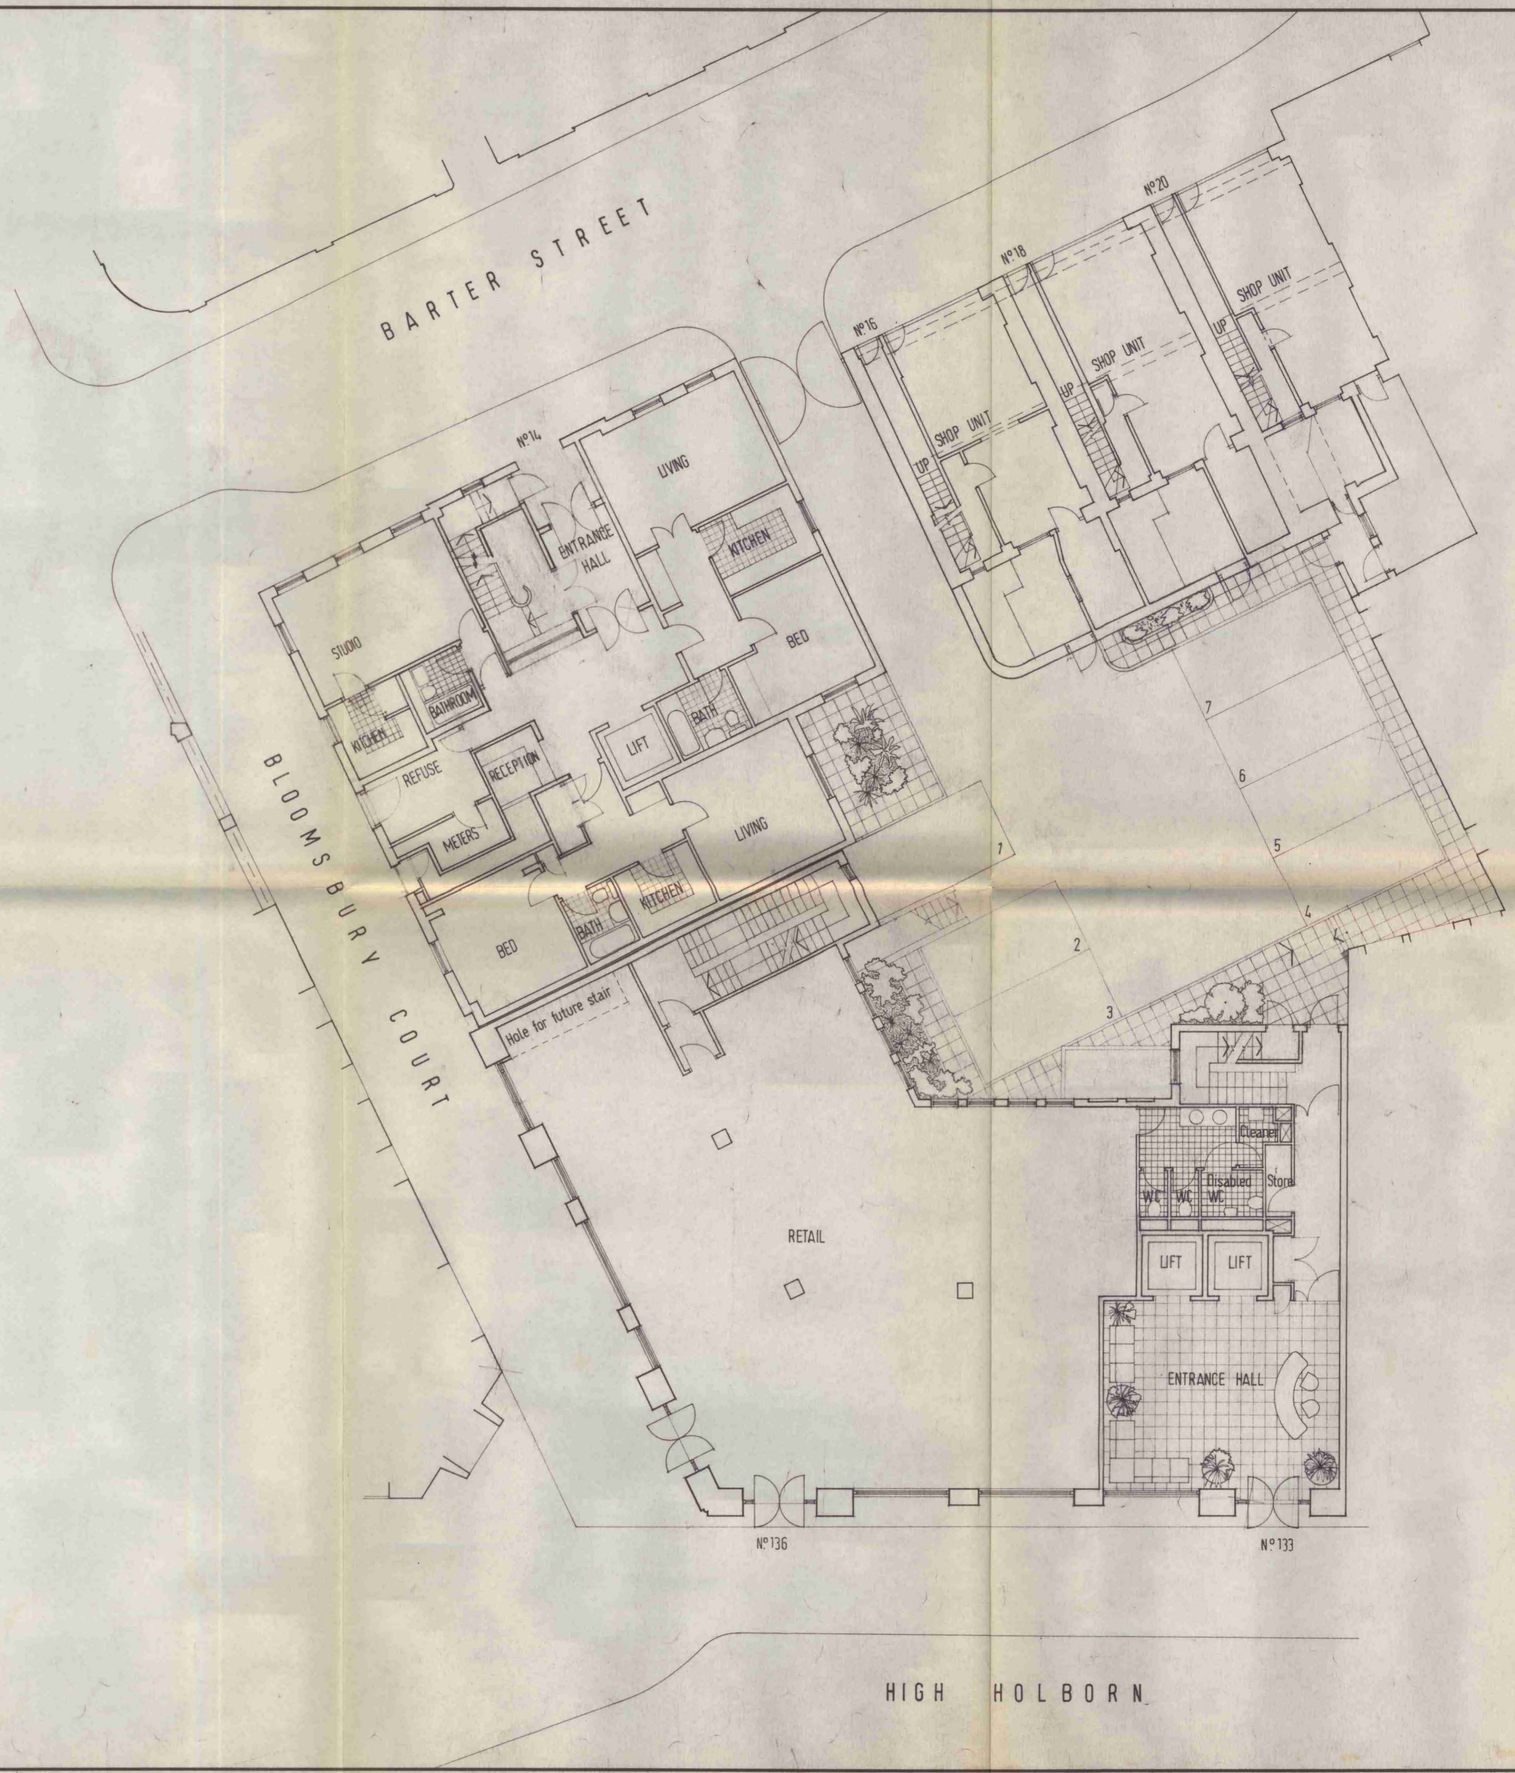

NOTES

1. The Contractor must check and confirm dimensions.
2. All discrepancies are to be reported to and resolved by the Architects before works are commenced.
3. This drawing is not to be scaled.
4. All work and materials to be in accordance with the London Building Acts and the London Constructional Bylaws or the Building Regulations and to comply with all relevant codes of practice and British Standards.

CC	Residential studio flat up dated Entrance area updated Nº 20 retail updated	16-7-90

DRAWN SGB

CHECKED - DATE

REVISIONS

No.	DATE	DESCRIPTION	CHECKED
A	4/12/90	Office Plan Updated	SGB
B	5/4/91	Car Park Stairs / Guard Removed / Office Up	SGB
C	2/7/91	Ground Floor Refurbishment Plan Updated	SGB

TP9000368

LONDON BOROUGH OF CAMDEN
PLANNING AND TRANSPORT
DEPARTMENT
-7 AUG 1990
RECEIVED

LONDON BOROUGH OF CAMDEN
TOWN AND COUNTRY PLANNING ACTS
13 DEC 1990
PLANS APPROVED
ON BEHALF OF THE CUNCIL

CLIENT
D.O.B ESTATES LTD

JOB
133-136 HIGH HOLBORN / BARTER STREET

DRAWING
GROUND FLOOR PLAN O+R
SCHEME P4

ROLFE JUDD GROUP PRACTICE
ARCHITECTS & TOWN PLANNERS

OLD CHURCH COURT CLAYLANDS ROAD THE OVAL
LONDON SW8 1NZ 01-582 7070

SCALE • 1:100

DATE • JULY 1988

DRAWING No.	SIZE	JOB	DRWG.	REV.
•	A1	/1484	/61	/C

GEOPRINT 10384