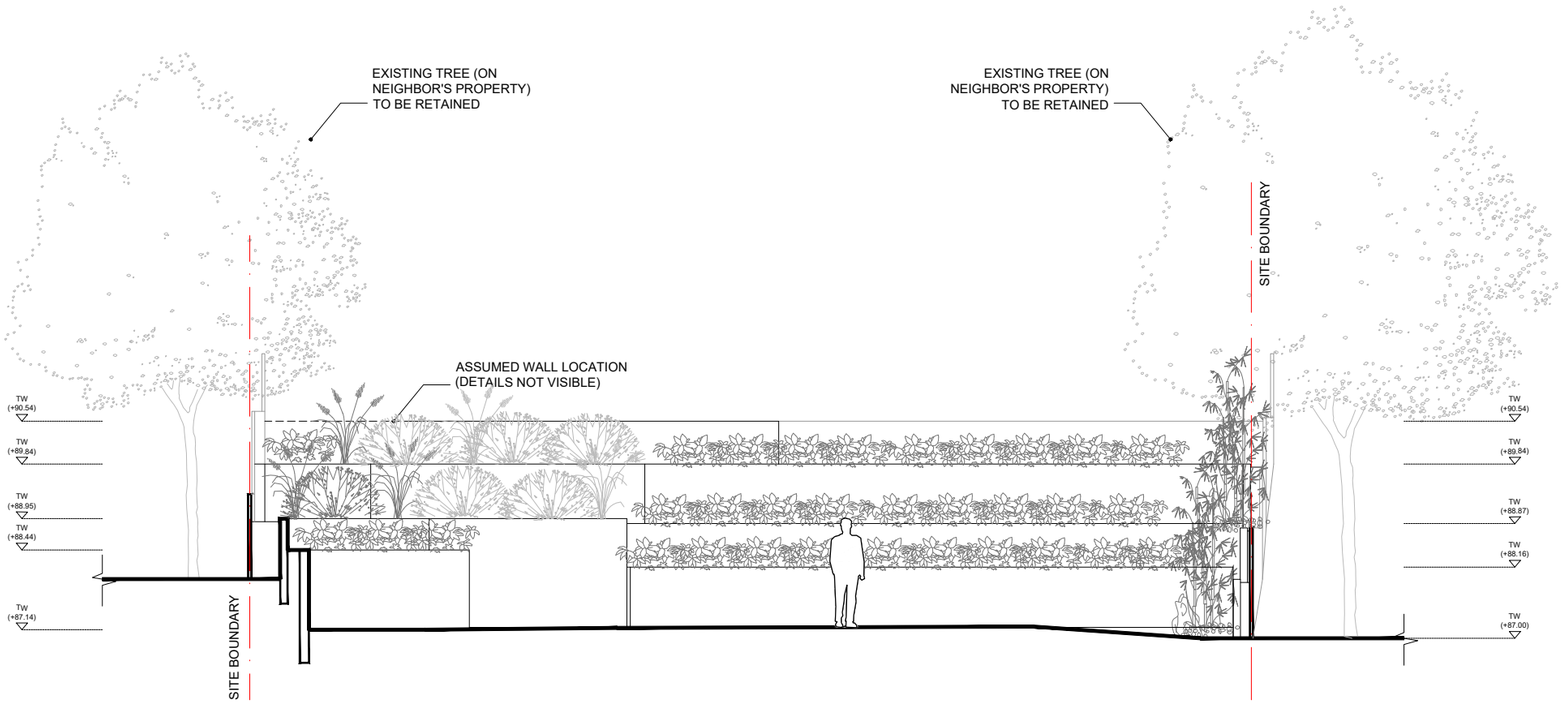

SECTION B-B' (EXISTING)

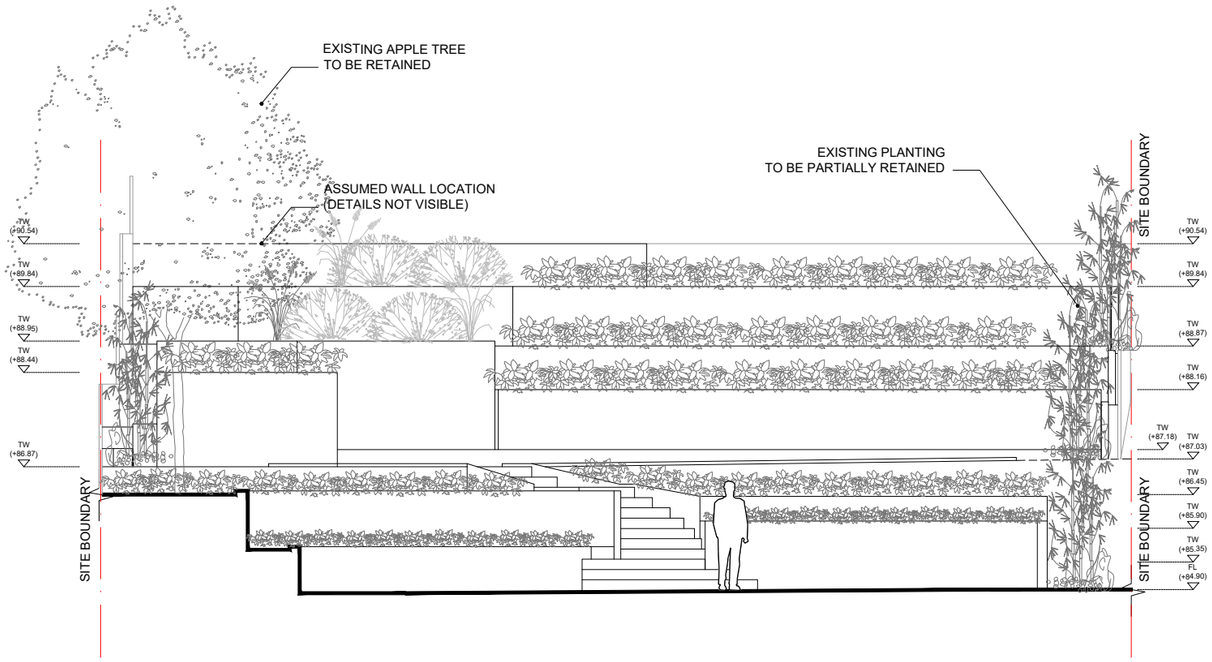

SECTION C - C' (EXISTING)

0 5m

No dimensions are to be scaled from this drawing.
All dimensions are to be checked on site.
Area measurements for indicative purposes only.

This drawing is the property of Exterior Architecture Ltd.
No part of the drawing may be reproduced in any manner without permission from Exterior Architecture Ltd.

Client

Rev	Description	Date
---	---	---
---	---	---
EXTERIOR ARCHITECTURE
LONDON
Unit 17.1, The Leather Market, 11-13 Weston Street, London, SE1 3ER
MANCHESTER
Studio 537, The Royal Exchange, St Anns Square, Manchester, M2 7DH

E-MAIL office@exteriorarchitecture.com
WEB www.exteriorarchitecture.com

Project title
HEATH DRIVE

Drawing title
Existing Sections 02

Issued By	London		T: 020 7978 2101
Scale	1:100 @ A3	Drawn	ExA
Status	PLANNING	Checked	EXA
Date	11/12/2019	Approved	EXA

Drawing number
EXA_1976_504

Revision

P:\LONDON PROJECTS\2019\1976_30 HEATH DRIVE\01 CAD\02 SHEET LAYOUT\EXA_1976_504.DWG