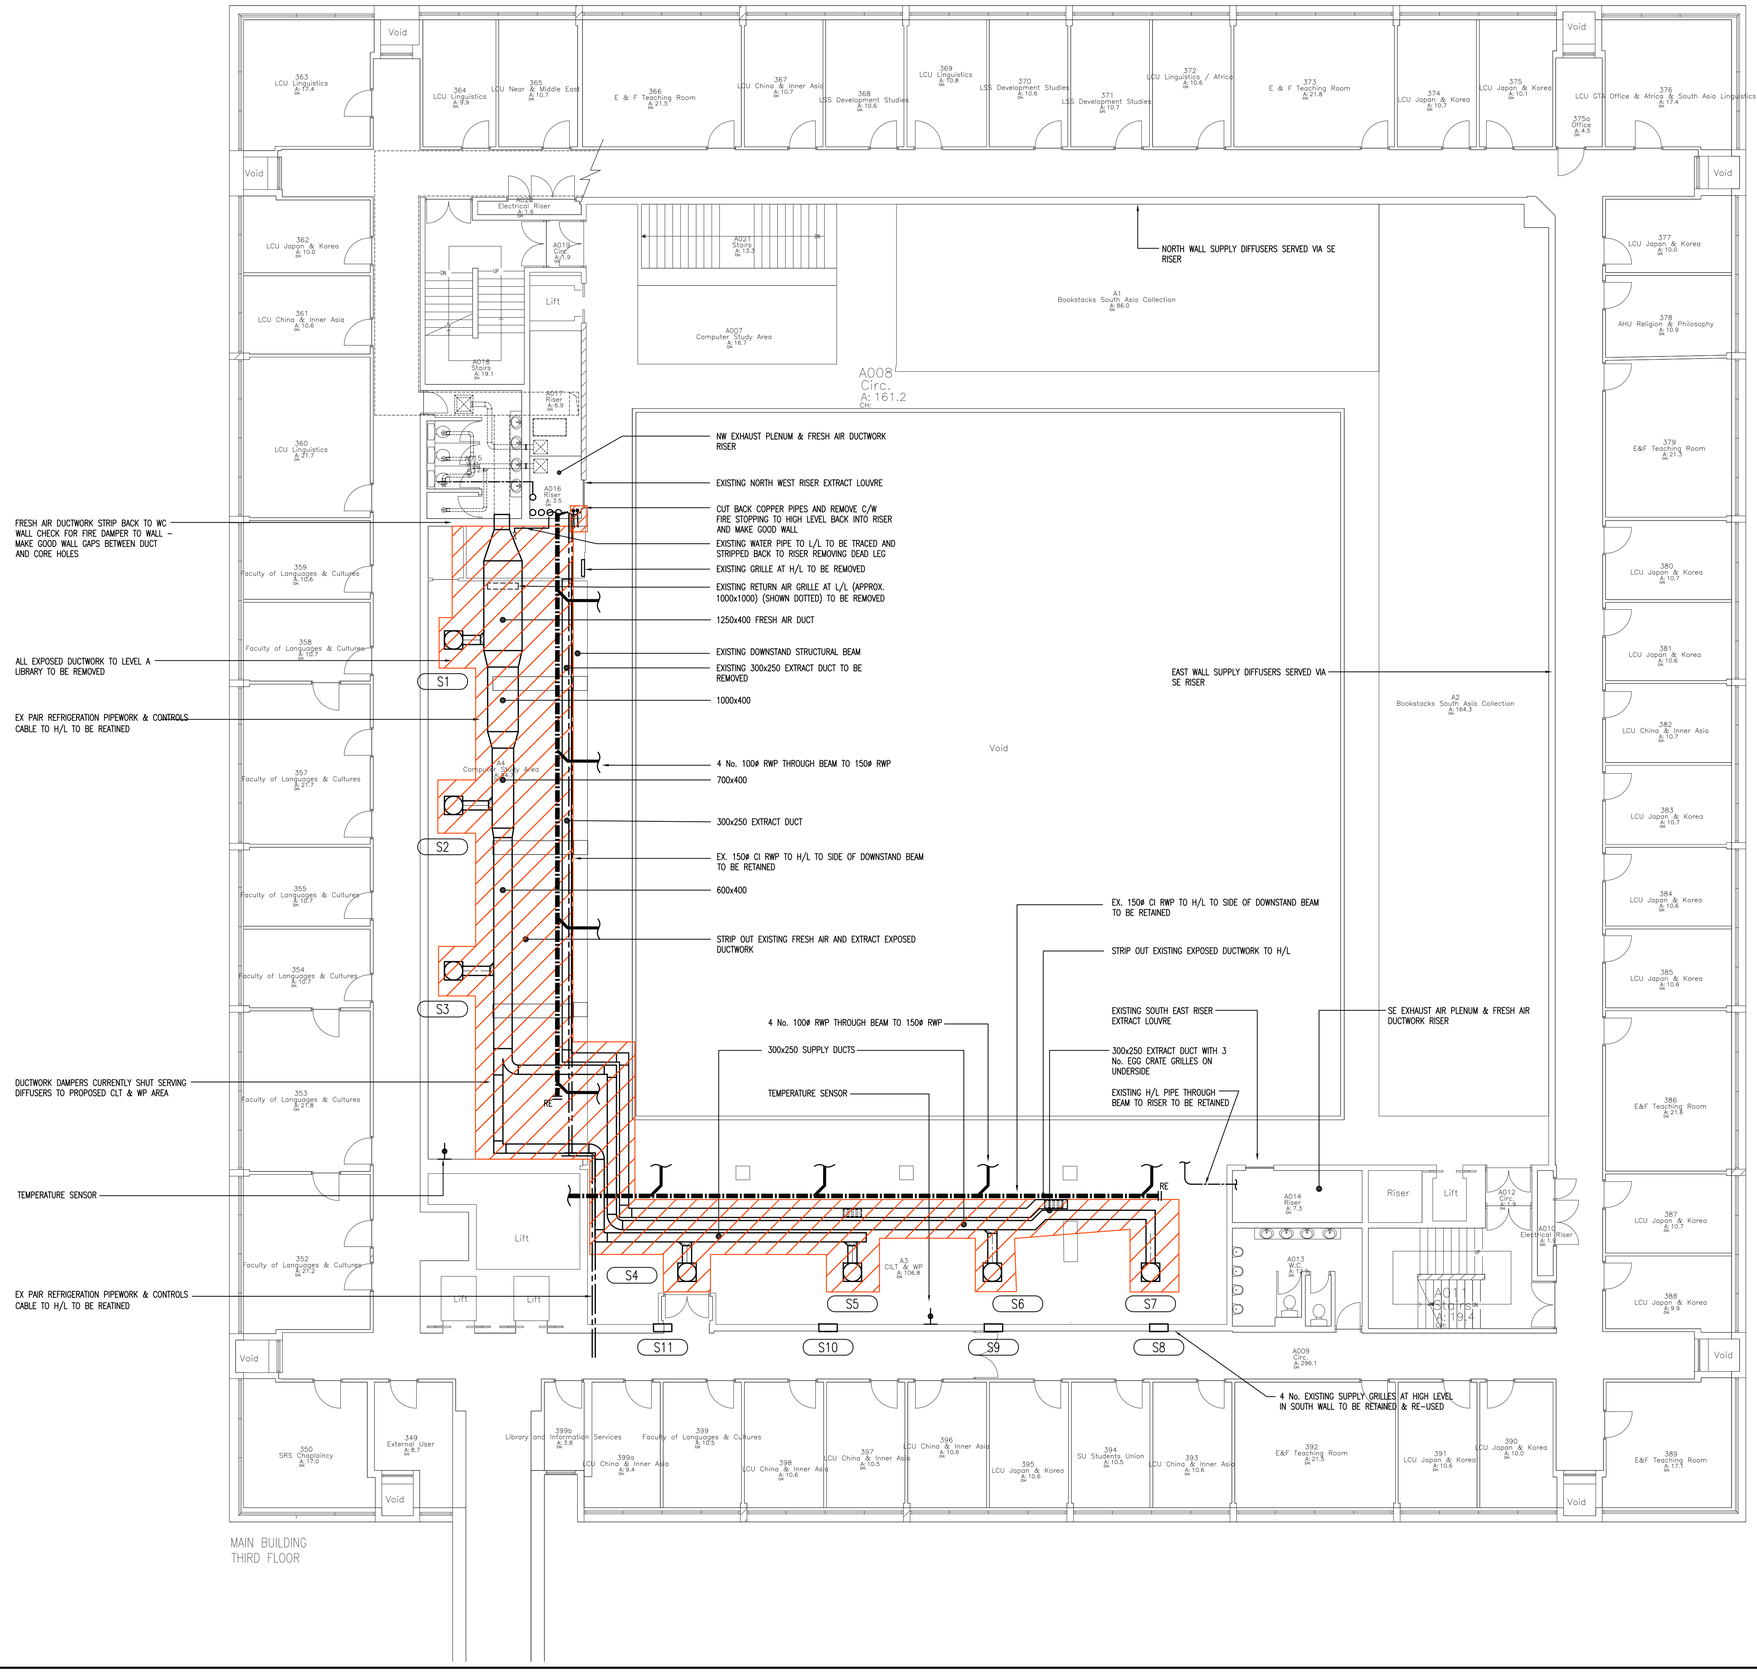

NOTES:

1. THIS DRAWING IS THE PROPERTY OF HITEK CONSULTANTS LIMITED AND IS PROTECTED UNDER THE COPYRIGHTS DESIGNS AND PATENTS ACT 1988. ALL RIGHTS RESERVED. THIS DRAWING IS ISSUED ON CONDITION THAT IT IS NOT COPIED, REPRINTED OR REPRODUCED, WHOLLY OR IN PART, WITHOUT THE CONSENT OF HITEK CONSULTANTS LIMITED.
2. DO NOT SCALE FROM THIS DRAWING. ALL DIMENSIONS AND SETTING OUT TO BE TAKEN FROM ARCHITECTURAL DRAWINGS.
3. THIS DRAWING SHALL BE READ IN CONJUNCTION WITH THE ARCHITECTS, STRUCTURAL ENGINEERS AND ALL OTHER SERVICES DRAWINGS AND SPECIFICATIONS.
4. THE INFORMATION CONTAINED ON THIS DRAWING HAS BEEN PRODUCED FROM A NON DESTRUCTIVE VISUAL SURVEY AND RECORD DOCUMENTATION ONLY. IT IS THE THE CONTRACTORS RESPONSIBILITY TO VERIFY ALL INFORMATION PRIOR TO ANY SERVICES BEING ISOLATED AND STRIPPED OUT.

0 0.5 1.0 1.5 2.0 2.5 3.0 3.5 4.0 4.5 5.0
SCALE: 1:100 @ A1

PRELIMINARY

Rev	Date	Details	By	Chd
P1	18.12.19	PRELIMINARY ISSUE	CAM	DTS

HITEK Consultants

Hitek Consultants Ltd
Chartered Building Services Consulting Engineers
The Stables
Parsonage Farm
Hollow Hill Lane
Iver, Bucks
SL0 0JW

T 01753 650 310
T 0844 880 5701
F 0844 880 5702
E info@hitekconsultants.co.uk
cad@hitekconsultants.co.uk
www.hitekconsultants.co.uk

Project
SOAS UNIVERSITY OF LONDON
LTM 2019, PHILIPS BUILDING,
LIBRARY LEVEL A

Client
SOAS

Architect
KENDALL KINGSCOTT

Title
LIBRARY LEVEL A
EXISTING MECHANICAL SERVICES
STRIP OUT WORK

Scale	Drawing no.
1:100 @ A1	5975/M500
Date	**Revision**
NOVEMBER 2019	P1
Designed FMc	**Cad ref** 5975M500-P1
Drawn CAM	**Checked** DTS

COPYRIGHT NOTICE
THIS DRAWING REMAINS THE PROPERTY OF HITEK CONSULTANTS LIMITED. COPIES OF THIS DRAWING OR PARTS THEREOF ARE PROHIBITED WITHOUT EXPRESS PERMISSION