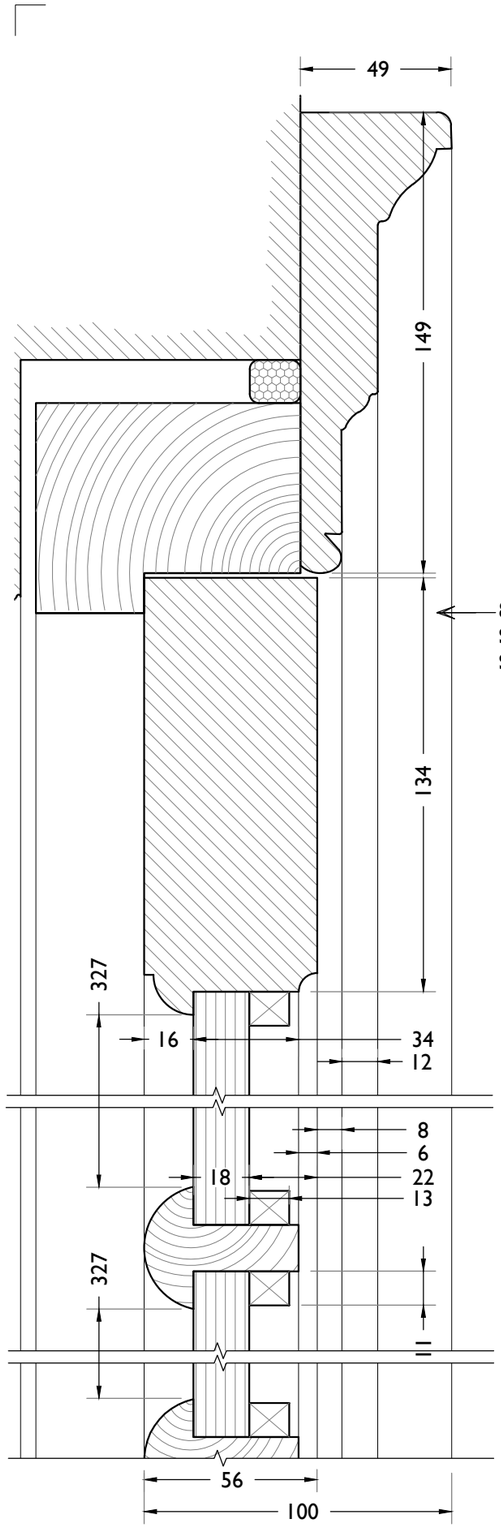

8036-06, Section AA Details Scale: 1:2

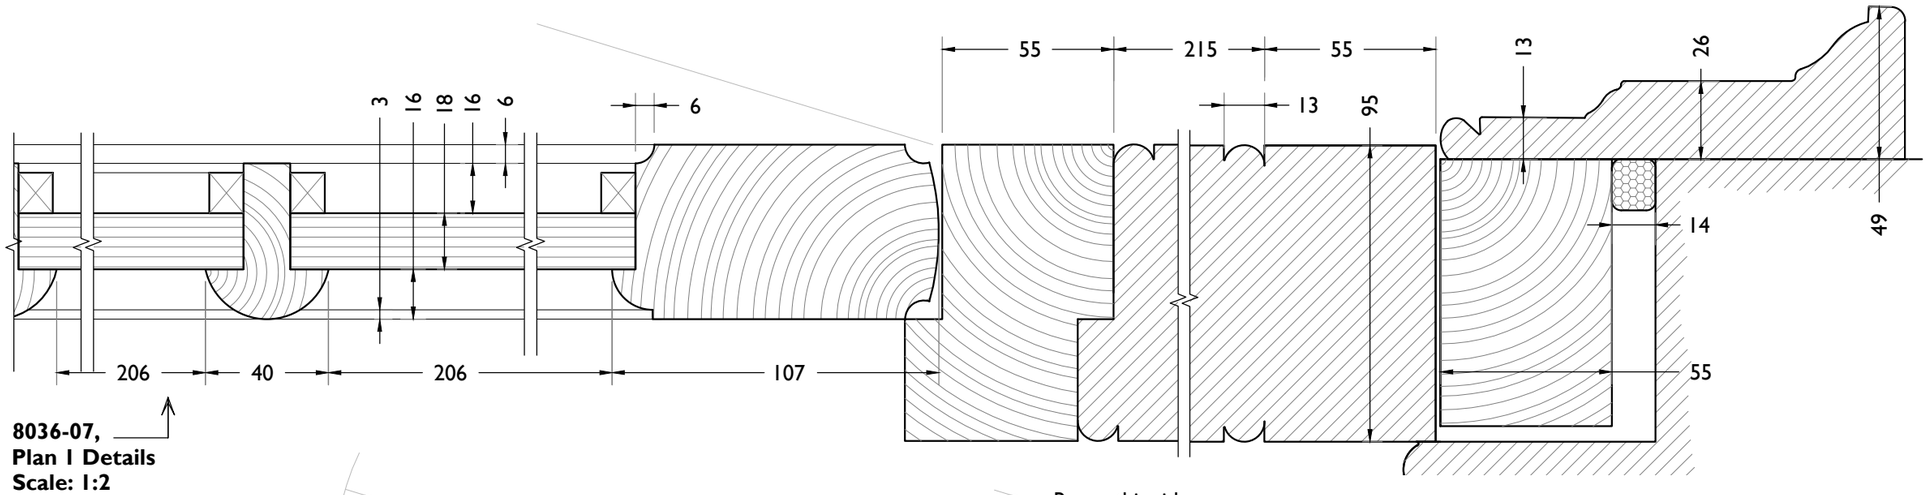

8036-07, Plan 1 Details Scale: 1:2

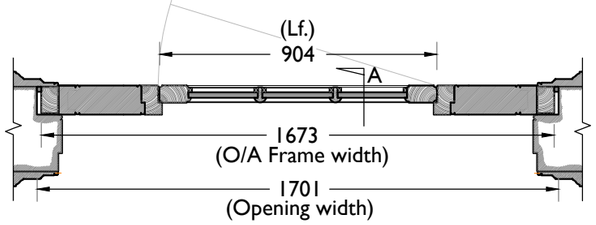

8036-01, Plan 1, Scale 1:20

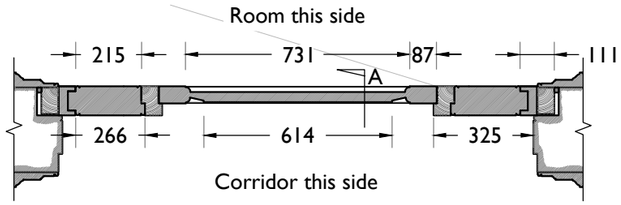

8036-02, Plan 2, Scale 1:20

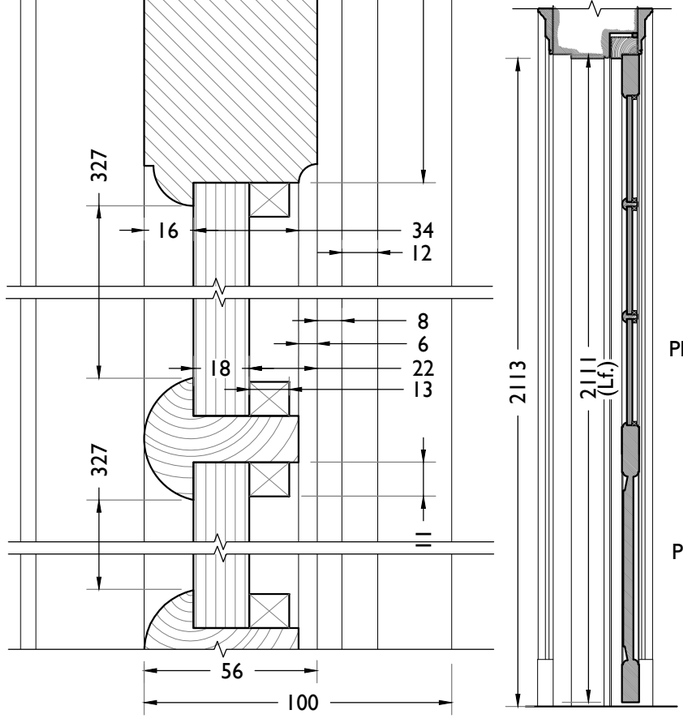

8036-03, Section AA. Scale: 1:20

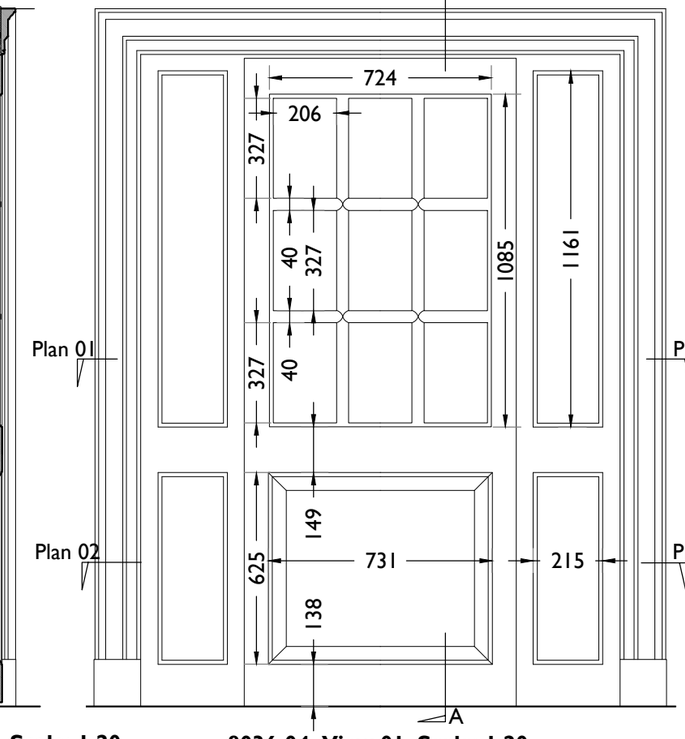

8036-04, View 01. Scale: 1:20

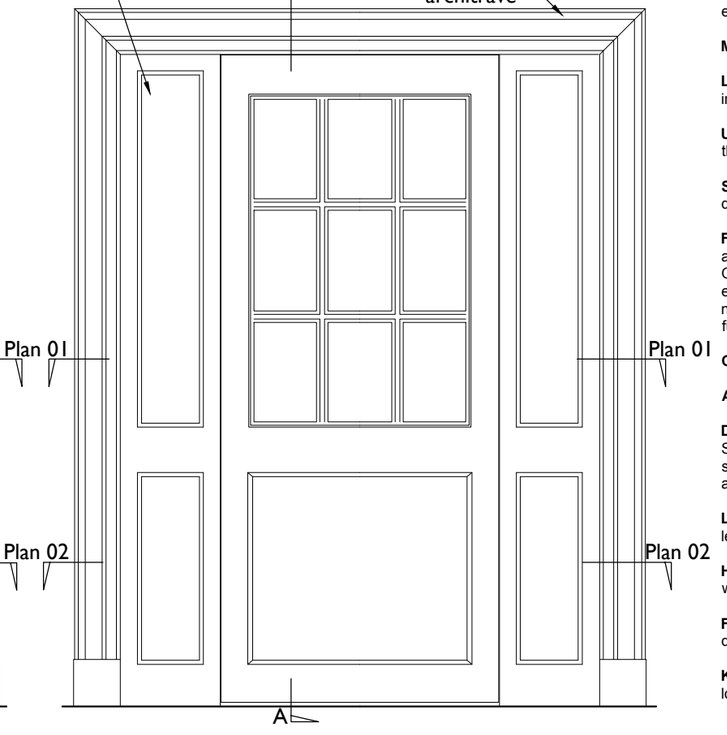

8036-05, View 02. Scale: 1:20

RP04-SP Specification Notes

This drawing must be read in conjunction with the general notes on drawing 8040.

These notes are for the construction of replica style doors that have no fire requirement. If door has fire requirement see 8040 notes.
This drawing indicates the general details of the new door type but must not be used as a fabrication drawing. The contractor must use its expertise to produce accurate shop drawings.

Material: To match existing doors of a similar type (typically Oak).

Lower Panels: Solid timber raised and fielded with moulding as shown in drawing.

Upper Panels: 9 oak veneered ply panels to each door leaf which mimic the glazed panels on similar door types such as E04.

Side panels: Solid timber raised and fielded with moulding as shown in drawing.

Finish: To match colour and texture of existing similar door types (such as E04) as closely as possible. Allow for 6 samples of 200mm x 200mm Oak panel to be stained and varnished to enable colour and texture of existing to be matched. In the first instance, produce two samples and notify the architect when complete to arrange inspection. After inspection further samples may be required to achieve the closest match possible.

Glazing: This is not a glazed door.

Action: Door to swing in one direction.

Door knobs: To match original brass knobs found on door type E04. Search project collection of salvaged door furniture for matching knob or salvage from alternative source. In the event of salvage being impossible a replica will be required.

Lock: Provisionally allow for supply and installation of high security five lever mortice deadlock case and escutcheons in polished brass finish.

Hinges: 3x Polished brass butt hinges - double phosphor bronze washered to match size of existing hinges.

Finger Plates: No finger plates are required. This is to match existing doors of this type which did not originally have this feature.

Kick Plates: Provisionally allow for polished brass kick plates to the lower section of the door.

Notes:

Drawings are based on survey data and may not accurately represent what is physically present.

Do not scale from this drawing. All dimensions are to be verified on site before proceeding with the work.

All dimensions are in millimeters unless noted otherwise.

Purcell shall be notified in writing of any discrepancies.

- Refer to 8033 for general door leaf dimensions

ISSUE	DATE	DRAWN	CHECKED	DESCRIPTION
P00	18 Dec 2019			
First Issue	27 Sep 2019	RH	RH	

CLIENT Lendlease

PROJECT Camden Town Hall

DRAWING TITLE Details of Existing Door Type RP04-SP
This existing door is DG.35-1 with no fire rating

SIZE & SCALE A3L As Noted

DRAWING STATUS ISSUED FOR LBC

JOB NUMBER 238664

DRAWING NO. CTH-PUR-XXX-DR-31-A-8036

REVISION P00

PURCELL

15 Bermondsey Square, Tower Bridge Road, London, SE1 3UN . T:+44[0]20 7397 7171, E:london@purcelluk.com
© PURCELL 2012. PURCELL® IS THE TRADING NAME OF PURCELL MILLER TRITTON LLP