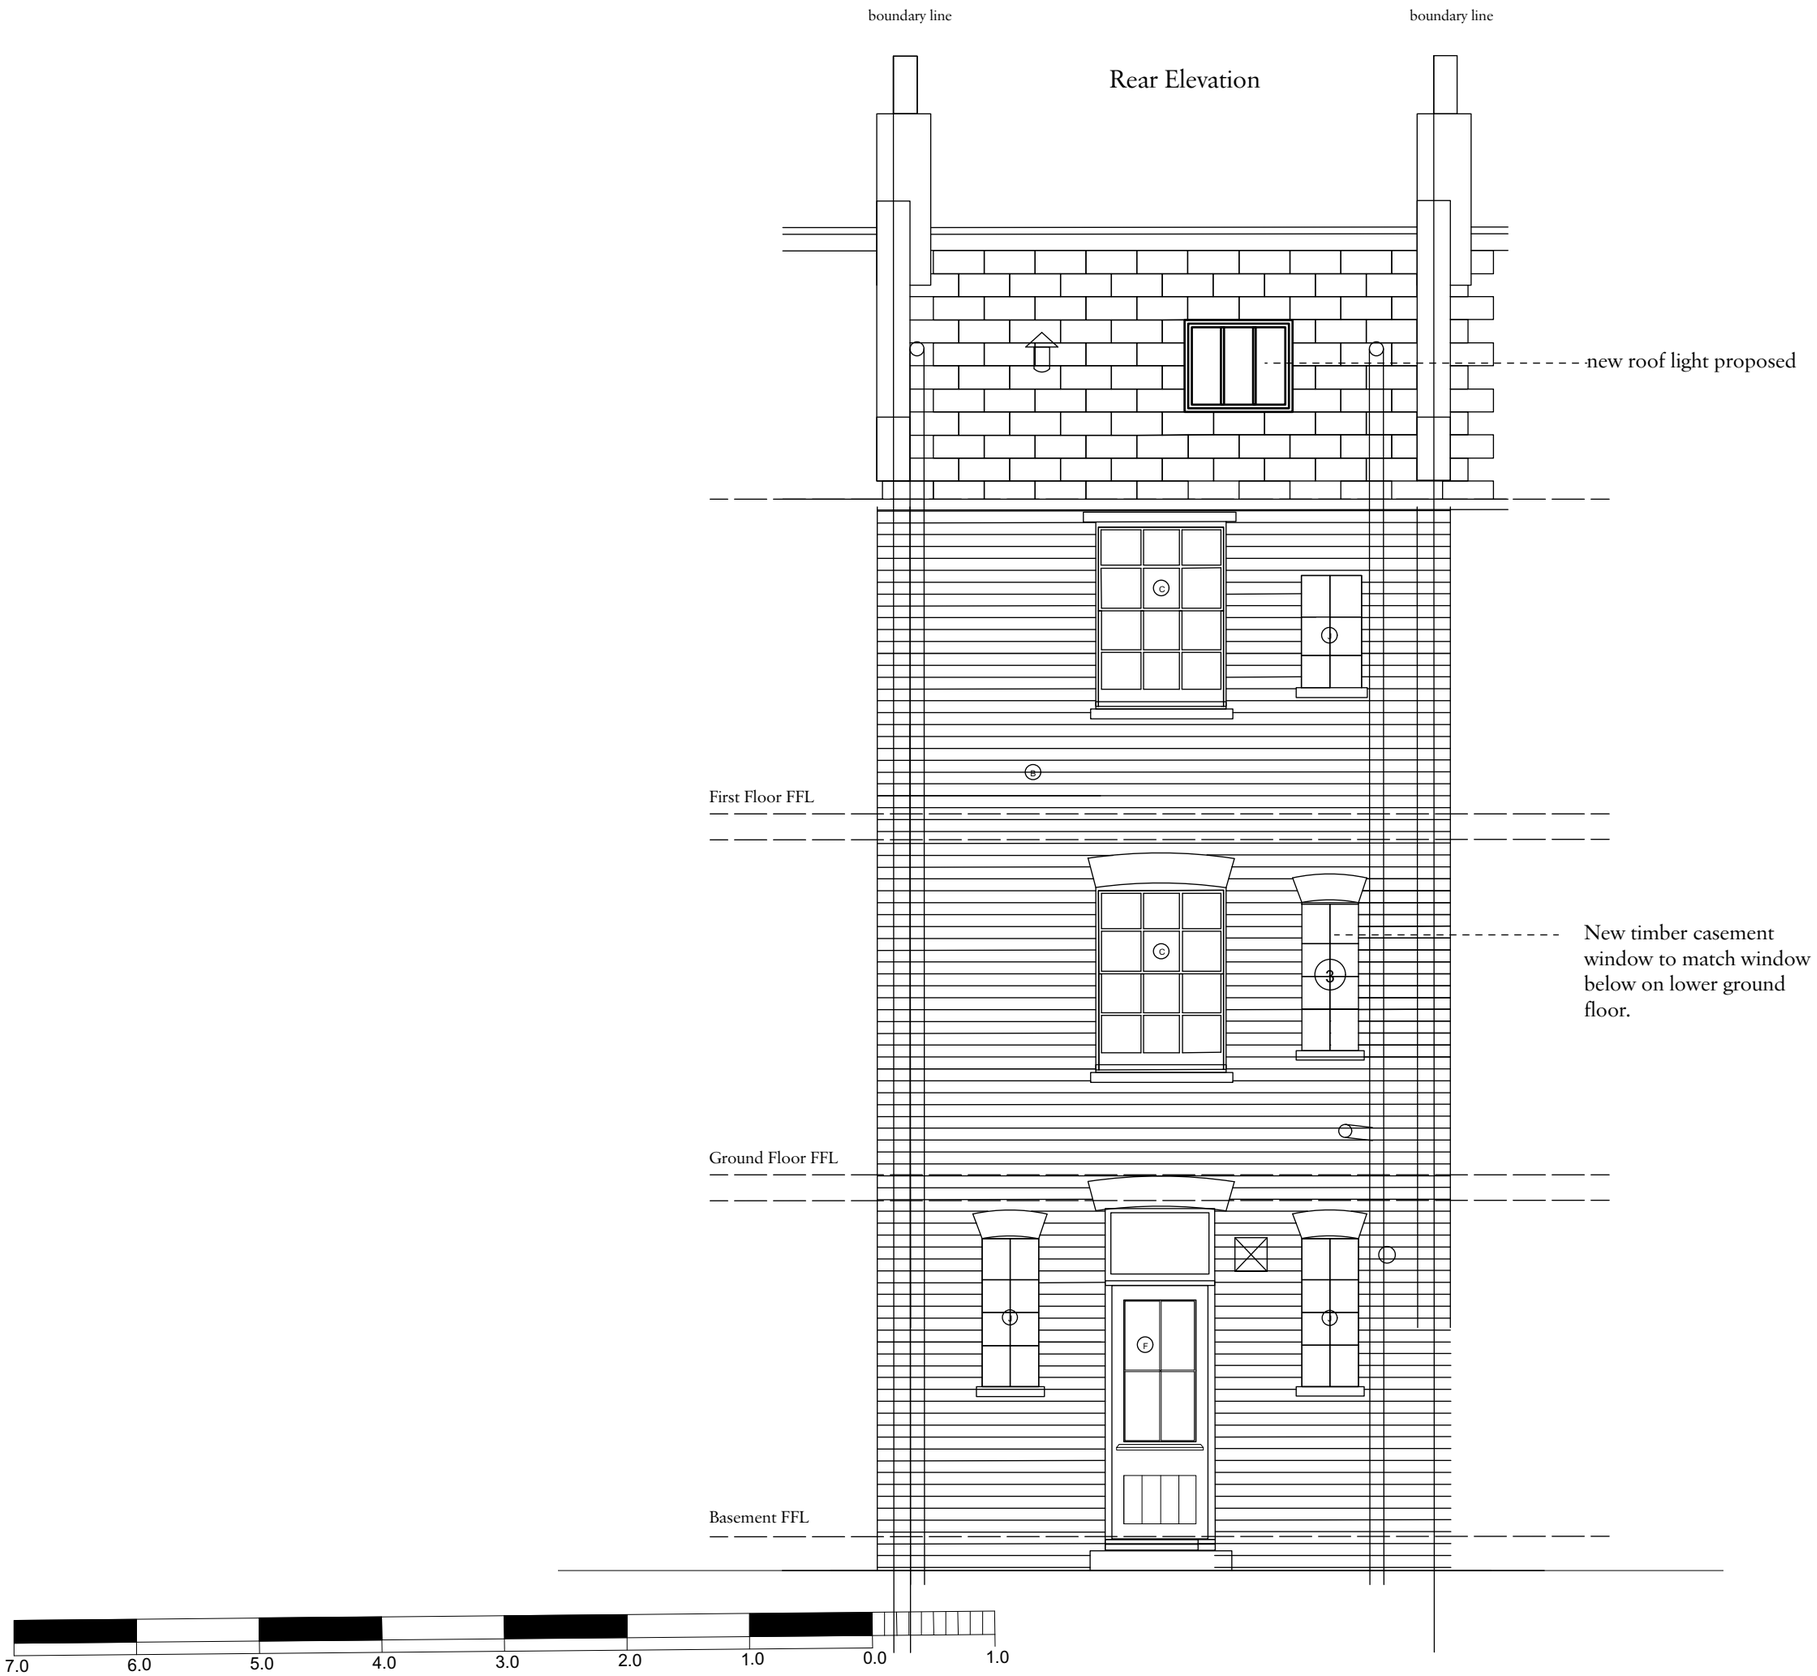

DO NOT SCALE
Verify all dimensions on site

EXISTING MATERIALS

A	painted render
B	brickwork
C	timber framed sash window
D	timber framed casement window
E	roof tiles
F	painted timber door
G	timber framed door
H	flat roof
I	painted brickwork

PROPOSED MATERIALS

1	timber framed sash window
2	timber framed door
3	Timber casement window to match existing

REV AMENDMENT DATE DR
KEY PLAN

PROJECT
35 Willow Road

LOCATION
35 Willow Road, London NW3 1TN

TITLE
Proposed Rear Elevation

SCALE	DATE	DRAWN
1:50 @ A3	April 2019	GS

DRAWING NO.	REVISION
35WR-P-007	-

STATUS
PLANNING