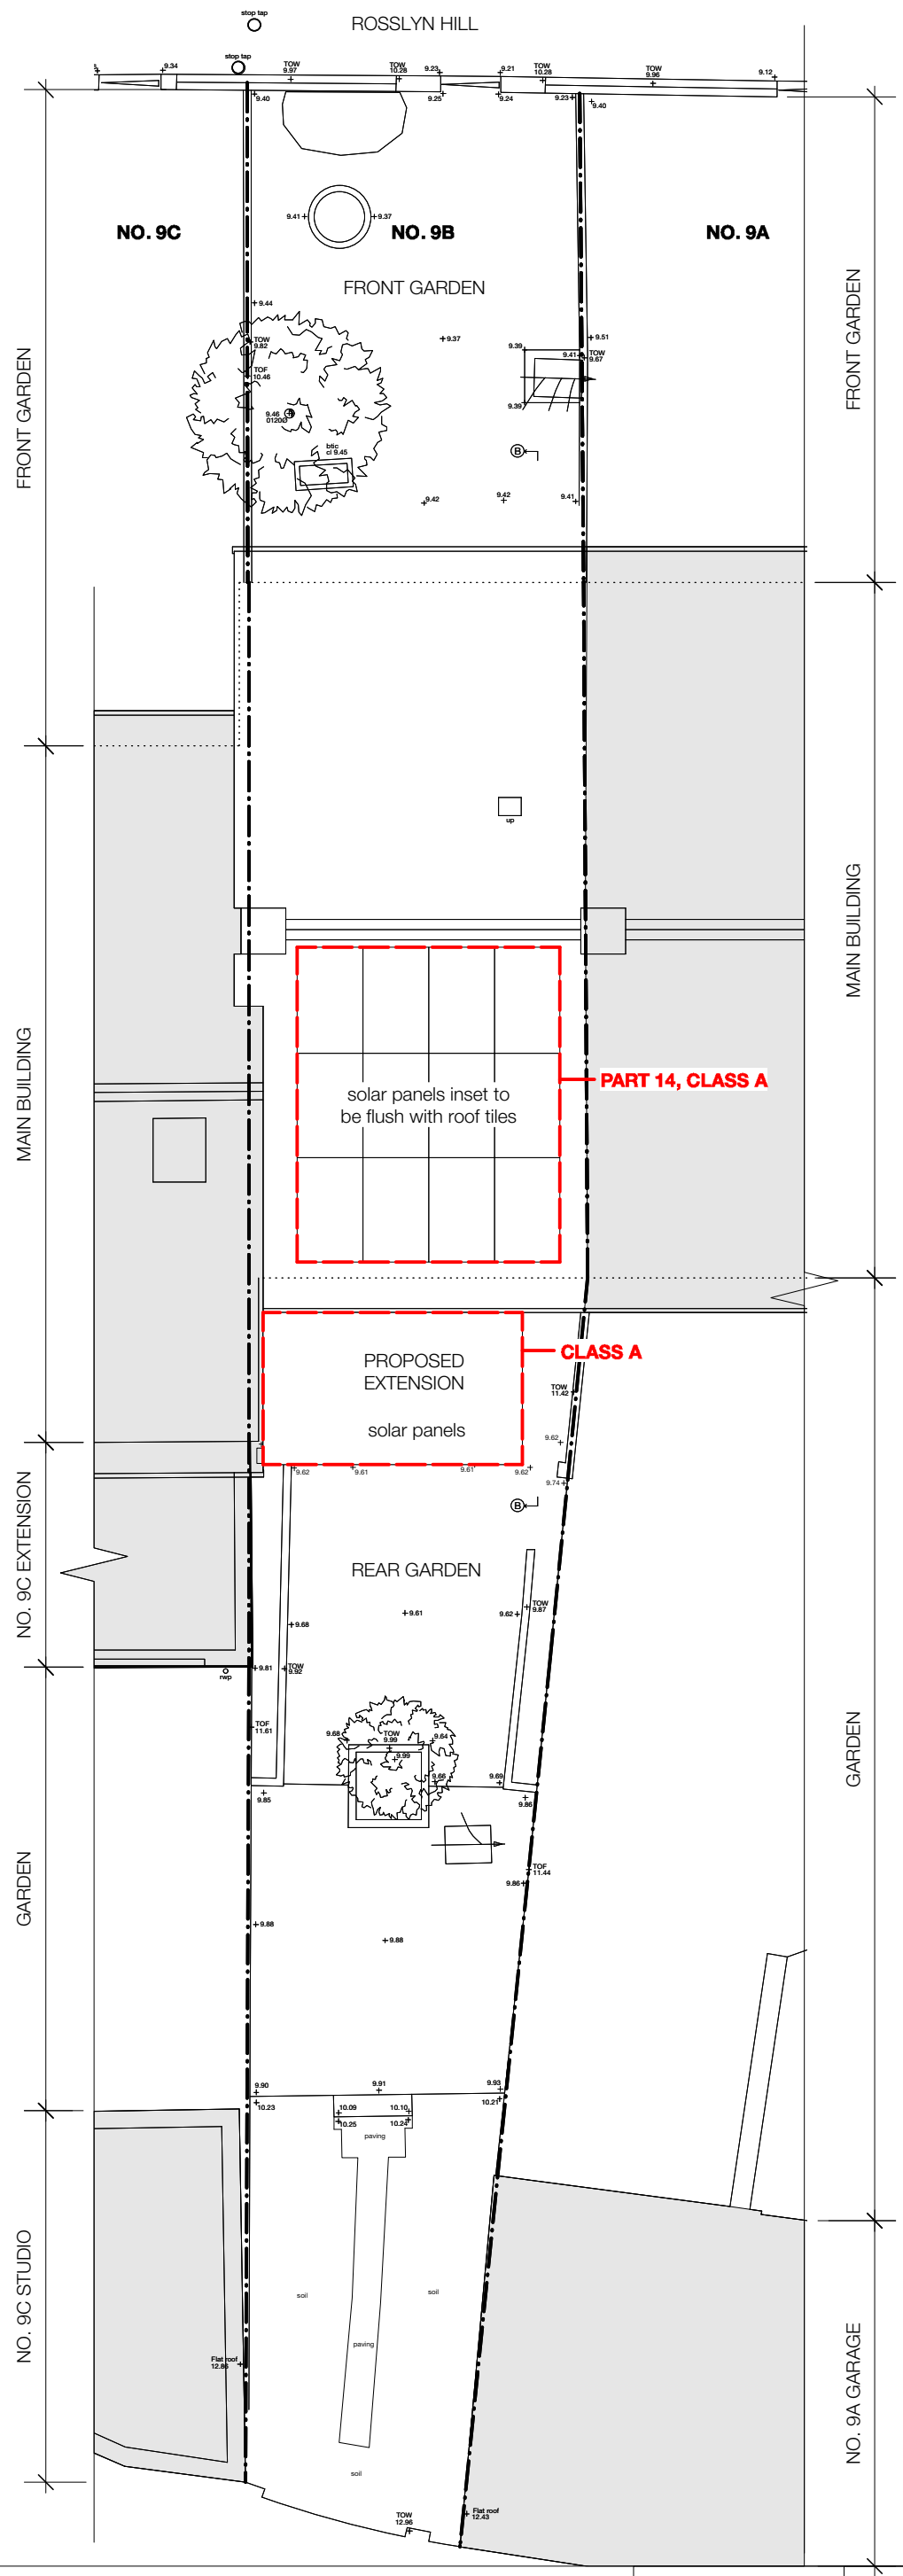

KEY

TOF	top of fence
TOW	top of wall
rwp	rain water pipe
	boundary line
	garden outline
	outline of proposed
A	section marker

M 3 2 1 0

N (indicative only)

Revision P2 (as per e-mail dd. 09.01.2020):
- Removal of references from other PD applications;
- Update to solar panels (size, position & PD class).

TITLE:	Block Plan (proposed)			NO: P010	REV: P2
PROJECT:	9B Rosslyn Hill, London NW3 5UL	SCALE: 1:100	PAPER: A3	DATE: 13 January 2020	

SANYA POLESCUK ARCHITECTS
8a BELSIZE COURT GARAGES LONDON NW3 5AJ
T:0207 431 8580 e-mail:enquiries@polescukarchitects.com