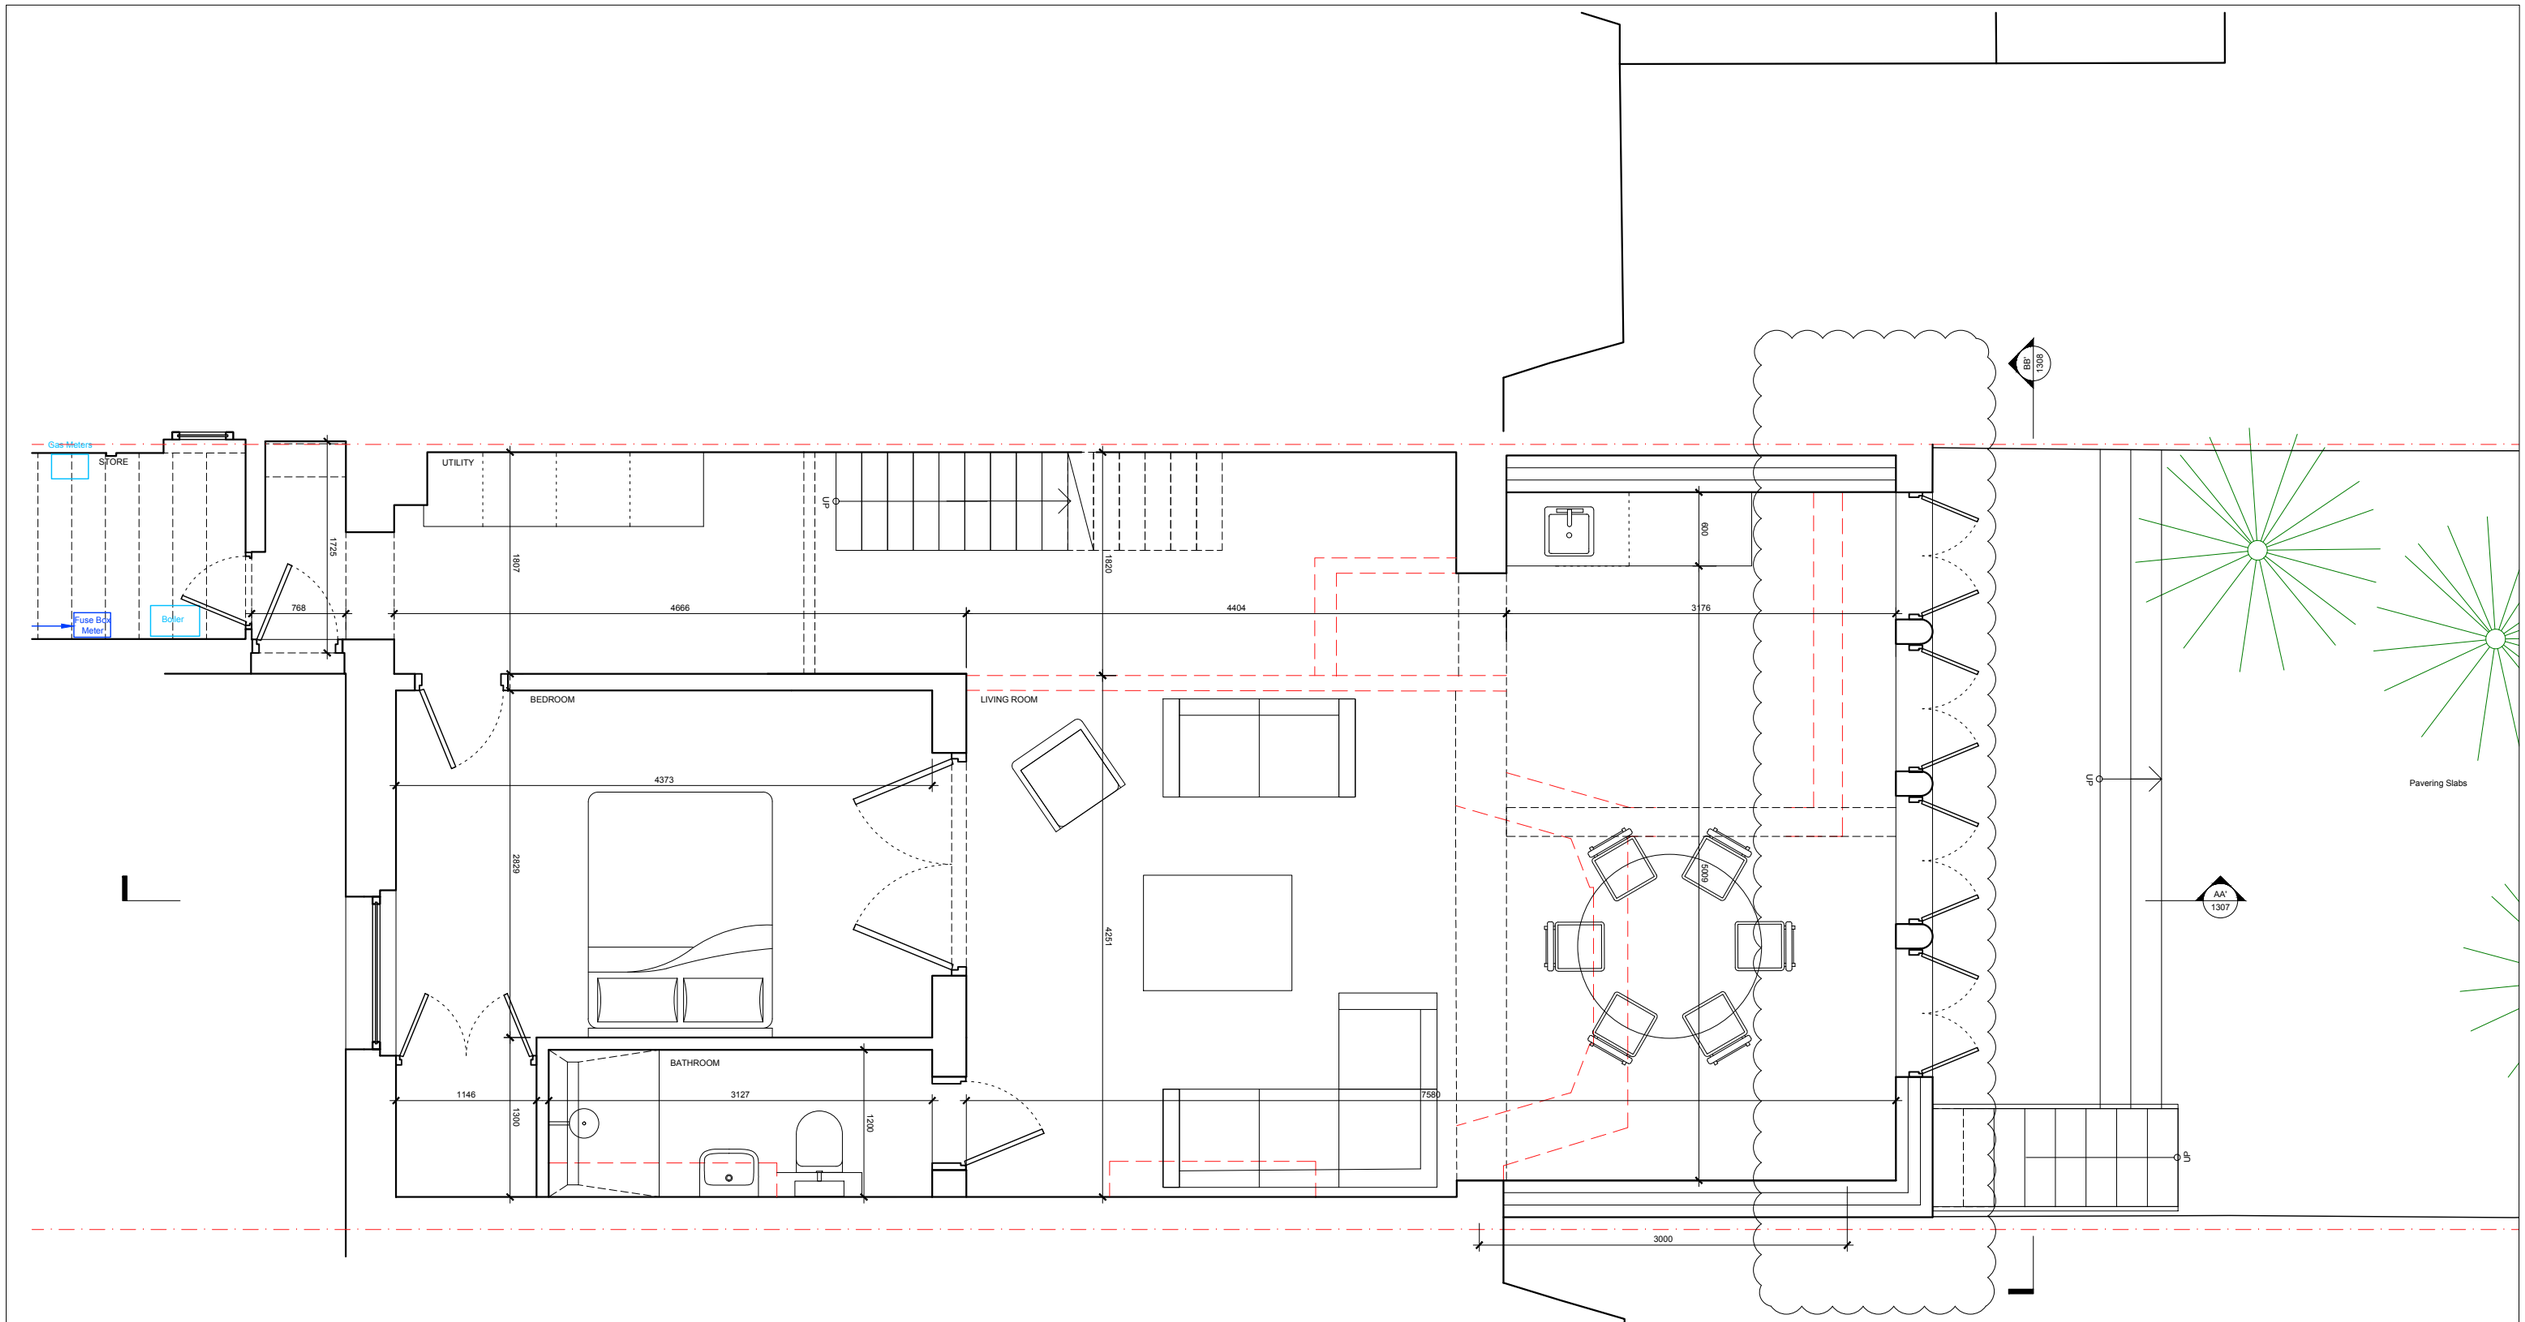

GENERAL NOTES

For information only. Do not scale.
All dimensions to be verified by contractor via site survey before work commences.
Discrepancies to be reported to the architect.
Copyright TMR. Studios Ltd.

KEY

Lease line — Electrical — Mechanical — Demolition

0 1m 2m

1.50 @ A3, 1.25@A1

N

REV	DATE	DRAWN	CHECKED	DESCRIPTION
A	19.08.01	TR	TR	For comment
B	19.08.19	TR	TR	For comment
C	19.10.07	TR	TR	For comment
D	19.10.11	TR	TR	For comment
E	20.01.20	TR	TR	For comment

REV	DATE	DRAWN	CHECKED	DESCRIPTION

Project Name and Number
TMR1165
74 St Augustines Rd, NW1 9RP
Client Lara Bohinc

Drawing Title
Proposed
Lower ground floor plan

TMR Studios Ltd.
28u Fifth Avenue, London, W10 4DN
t: 07956 885 237
Registered Company Number: 09566223

Project No_Stage_Drawing No: TR1165-DR-1301
Rev: E
Scale: 1:50@A3
Date: 2019.08.01

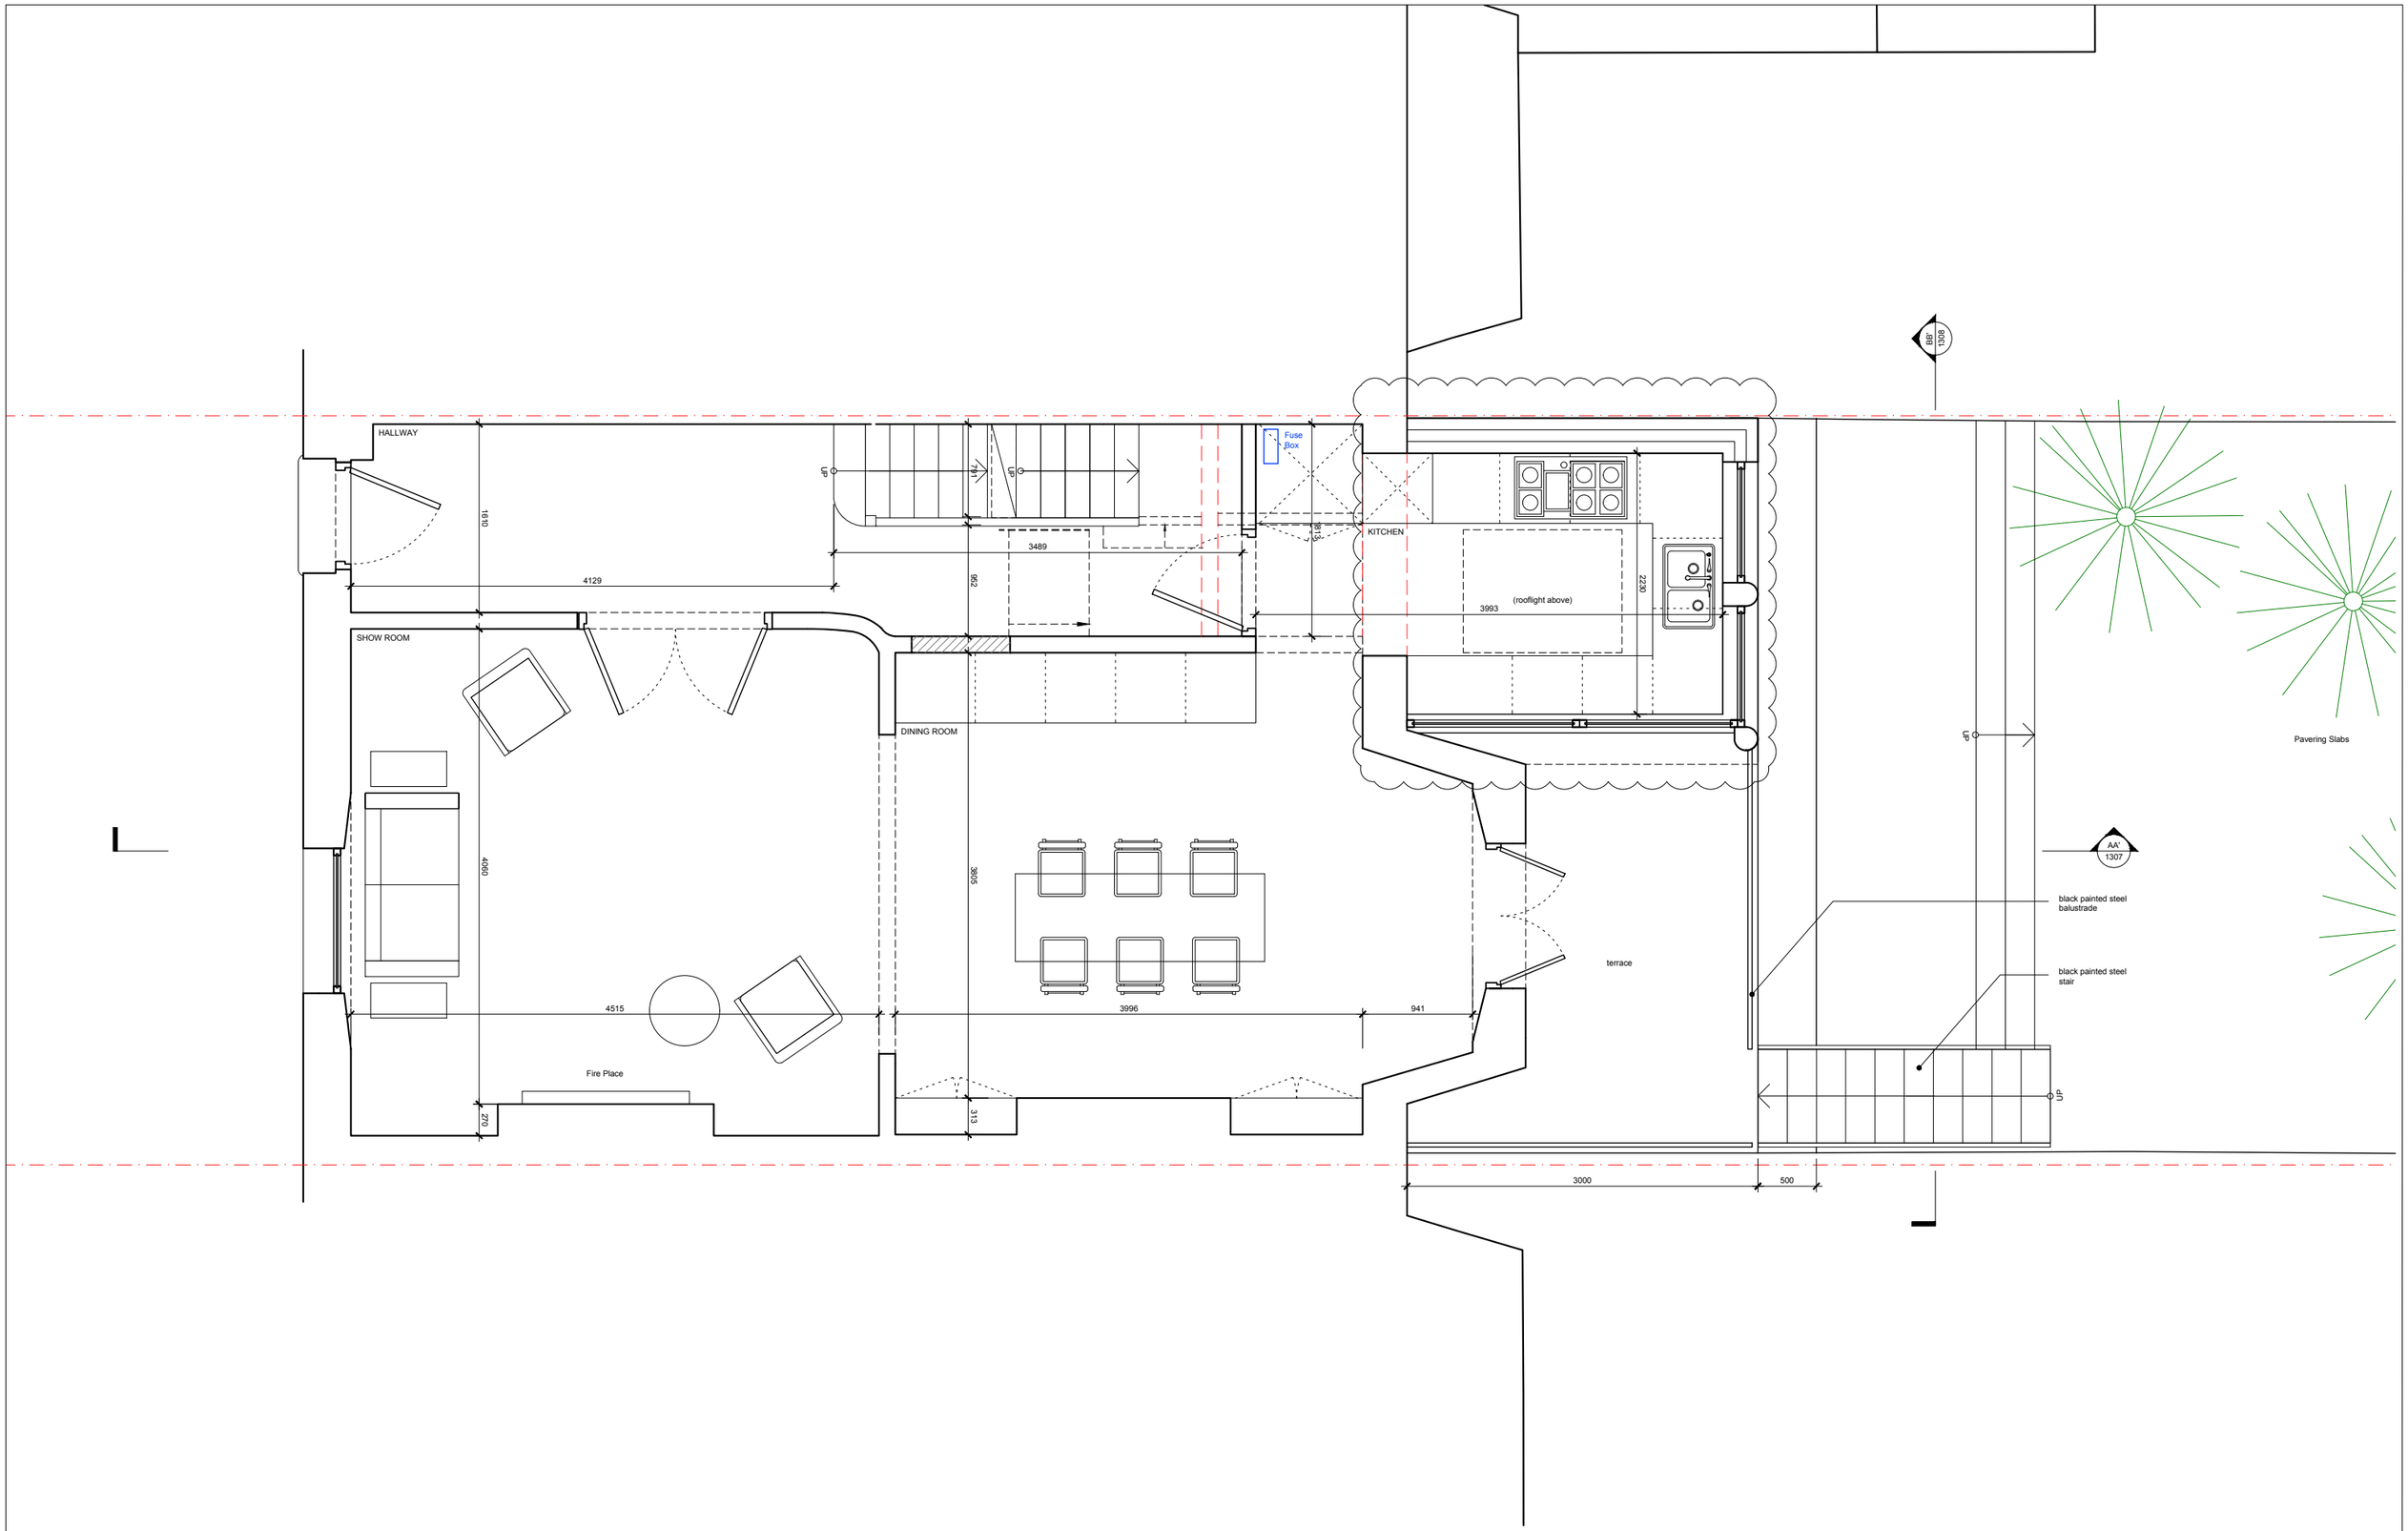

GENERAL NOTES

For information only. Do not scale.
All dimensions to be verified by contractor via site survey before work commences.
Discrepancies to be reported to the architect.
Copyright TMR. Studios Ltd.

KEY

Lease line — Electrical — Mechanical — Demolition

0 1m 2m

1.50 @ A3, 1.25@A1

N

REV	DATE	DRAWN	CHECKED	DESCRIPTION
A	19.08.01	TR	TR	For comment
B	19.08.19	TR	TR	For comment
C	19.10.07	TR	TR	For comment
D	19.10.11	TR	TR	For comment
E	20.01.20	TR	TR	For comment

REV	DATE	DRAWN	CHECKED	DESCRIPTION

Project Name and Number
TMR1165
74 St Augustines Rd, NW1 9RP
Client Lara Bohinc

TMR Studios Ltd.
28u Fifth Avenue, London, W10 4DN
t: 07956 885 237
Registered Company Number: 09566223

Drawing Title
Proposed
Ground floor plan

Project No_Stage_Drawing No
TR1165-DR-1302

Rev
E

Scale 1:50@A3

Date 2019.08.01

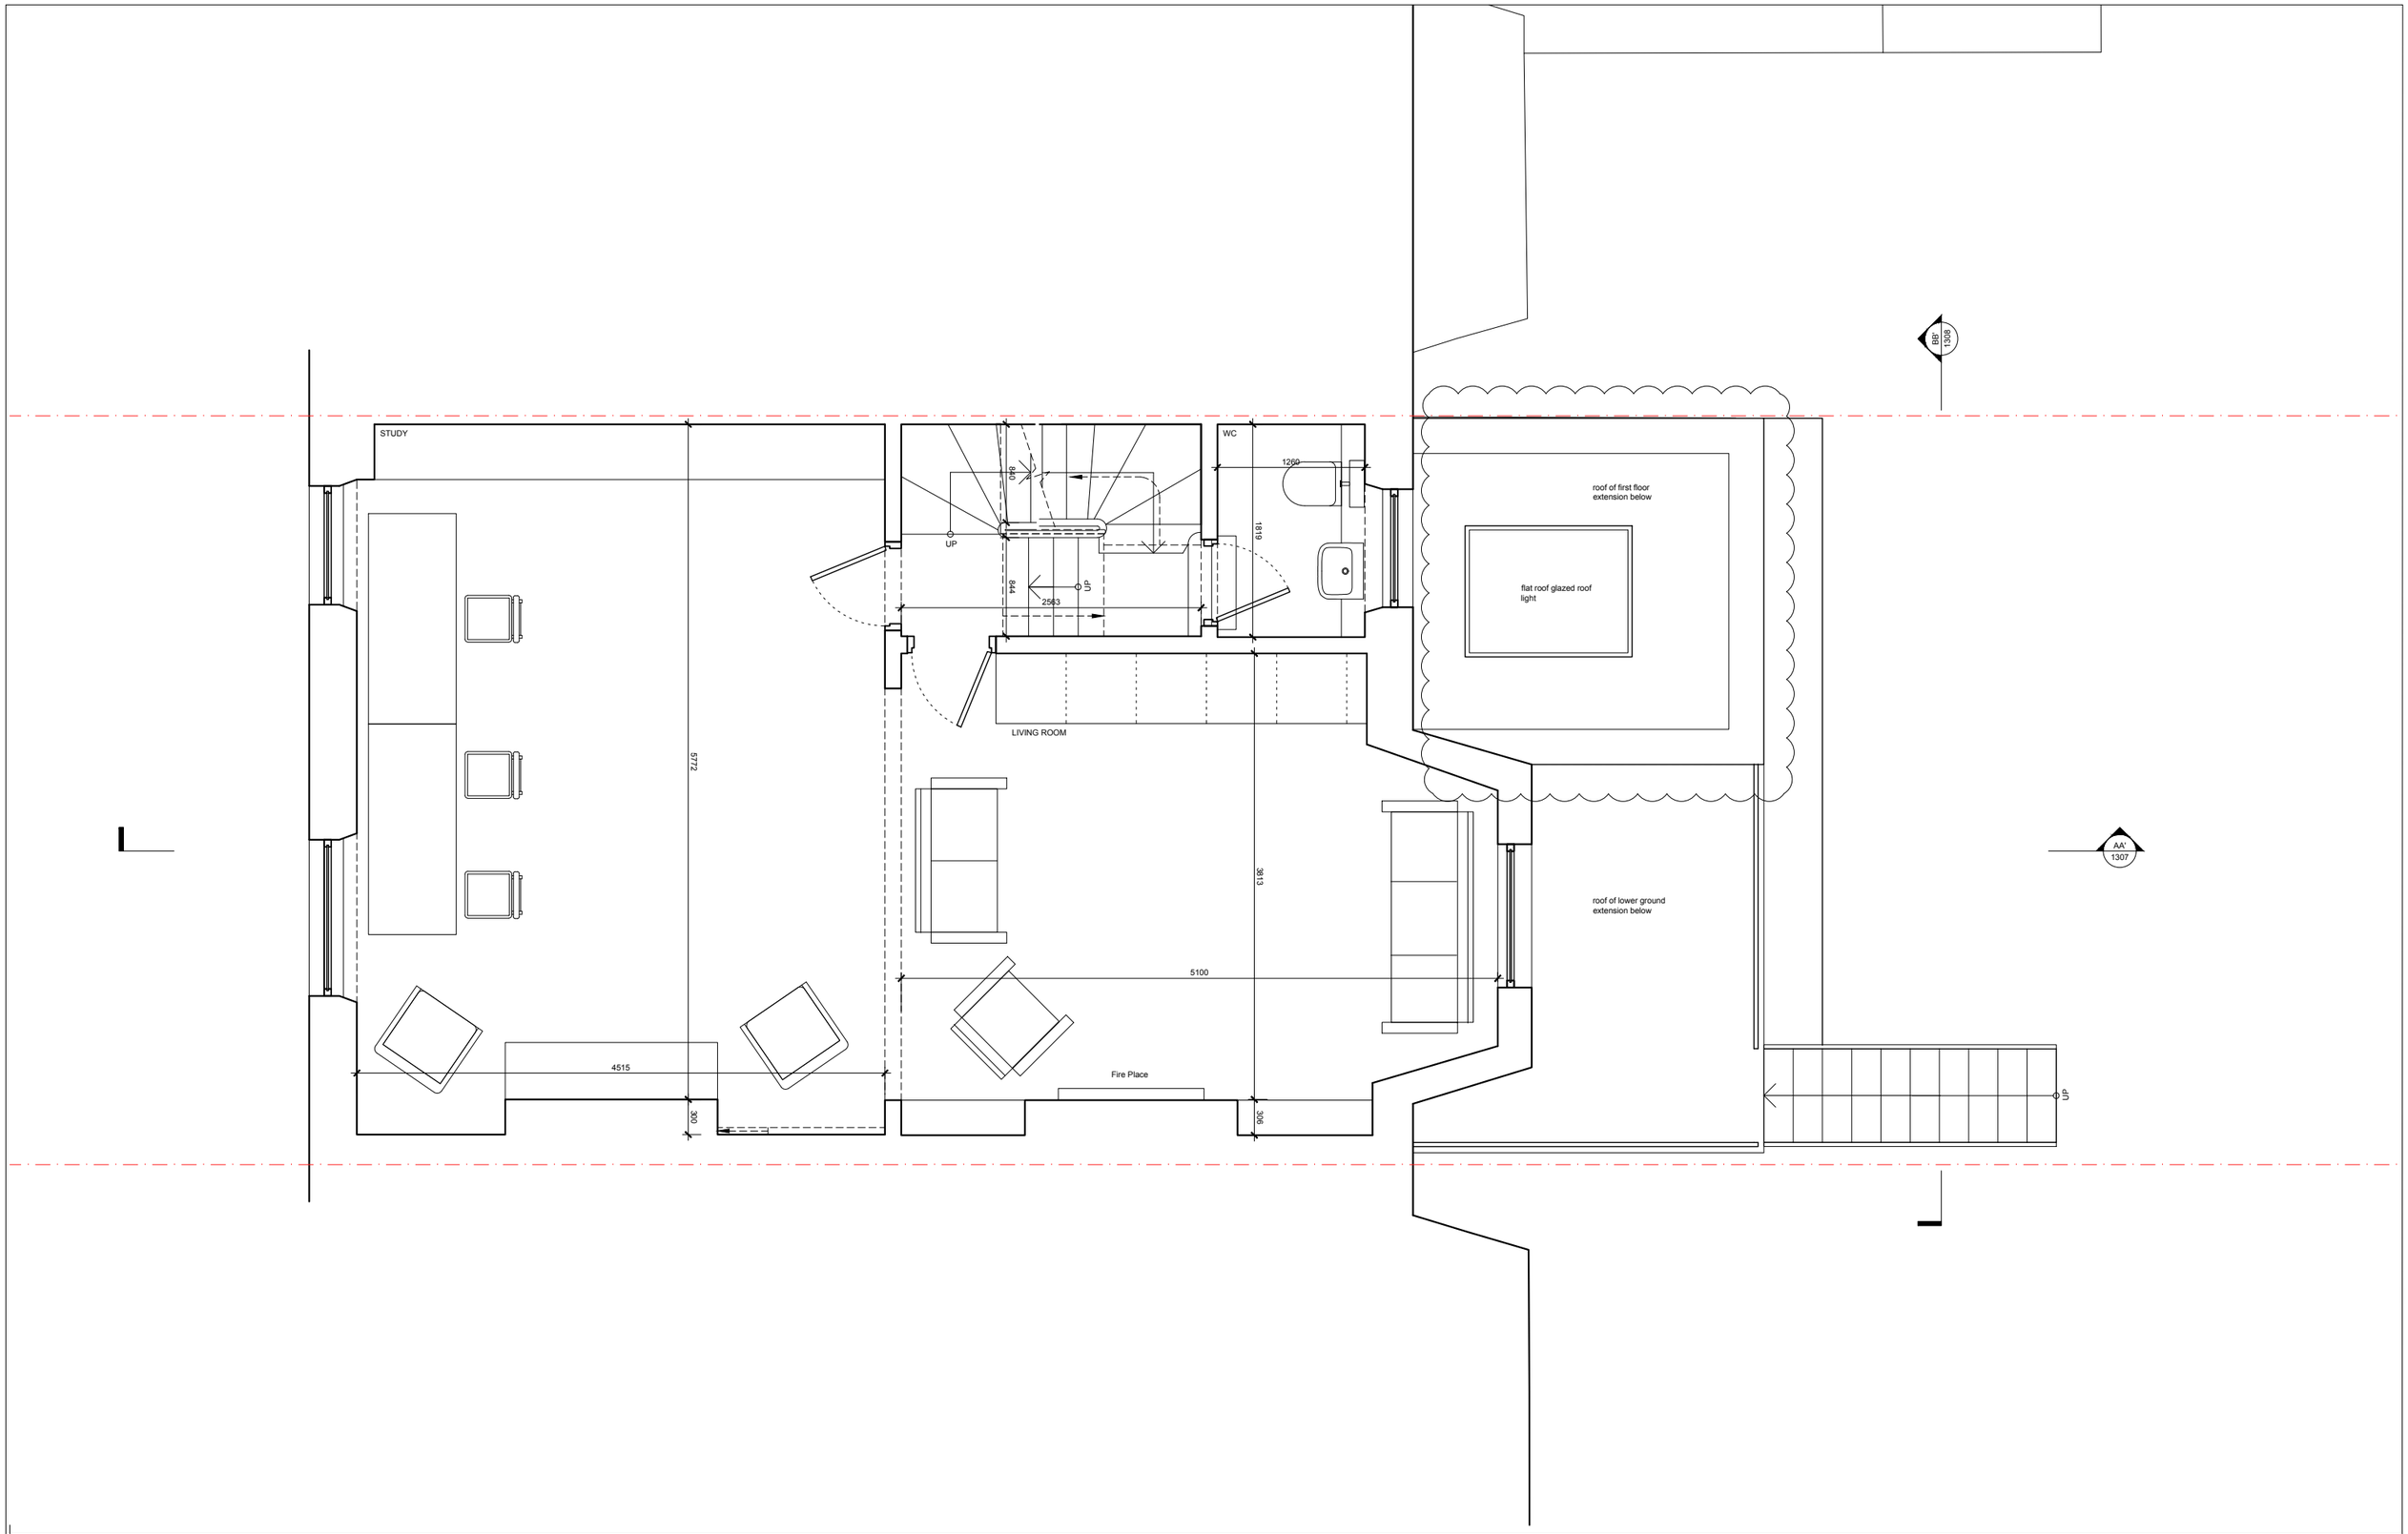

GENERAL NOTES

For information only. Do not scale.
All dimensions to be verified by contractor via site survey before work commences.
Discrepancies to be reported to the architect.
Copyright TMR. Studios Ltd.

KEY

Lease line — Electrical — Mechanical — Demolition

0 1m 2m

1.50 @ A3, 1.25@A1

N

REV	DATE	DRAWN	CHECKED	DESCRIPTION
A	19.08.01	TR	TR	For comment
B	19.08.19	TR	TR	For comment
C	19.10.07	TR	TR	For comment
D	20.01.20	TR	TR	For comment

REV	DATE	DRAWN	CHECKED	DESCRIPTION

Project Name and Number
TMR1165
74 St Augustines Rd, NW1 9RP
Client Lara Bohinc

Drawing Title
Proposed
First floor plan

TMR Studios Ltd.
28u Fifth Avenue, London, W10 4DN
t: 07956 885 237
Registered Company Number: 09566223

Project No_Stage_Drawing No
TR1165-DR-1303

Rev
D

Scale 1:50@A3

Date 2019.08.01

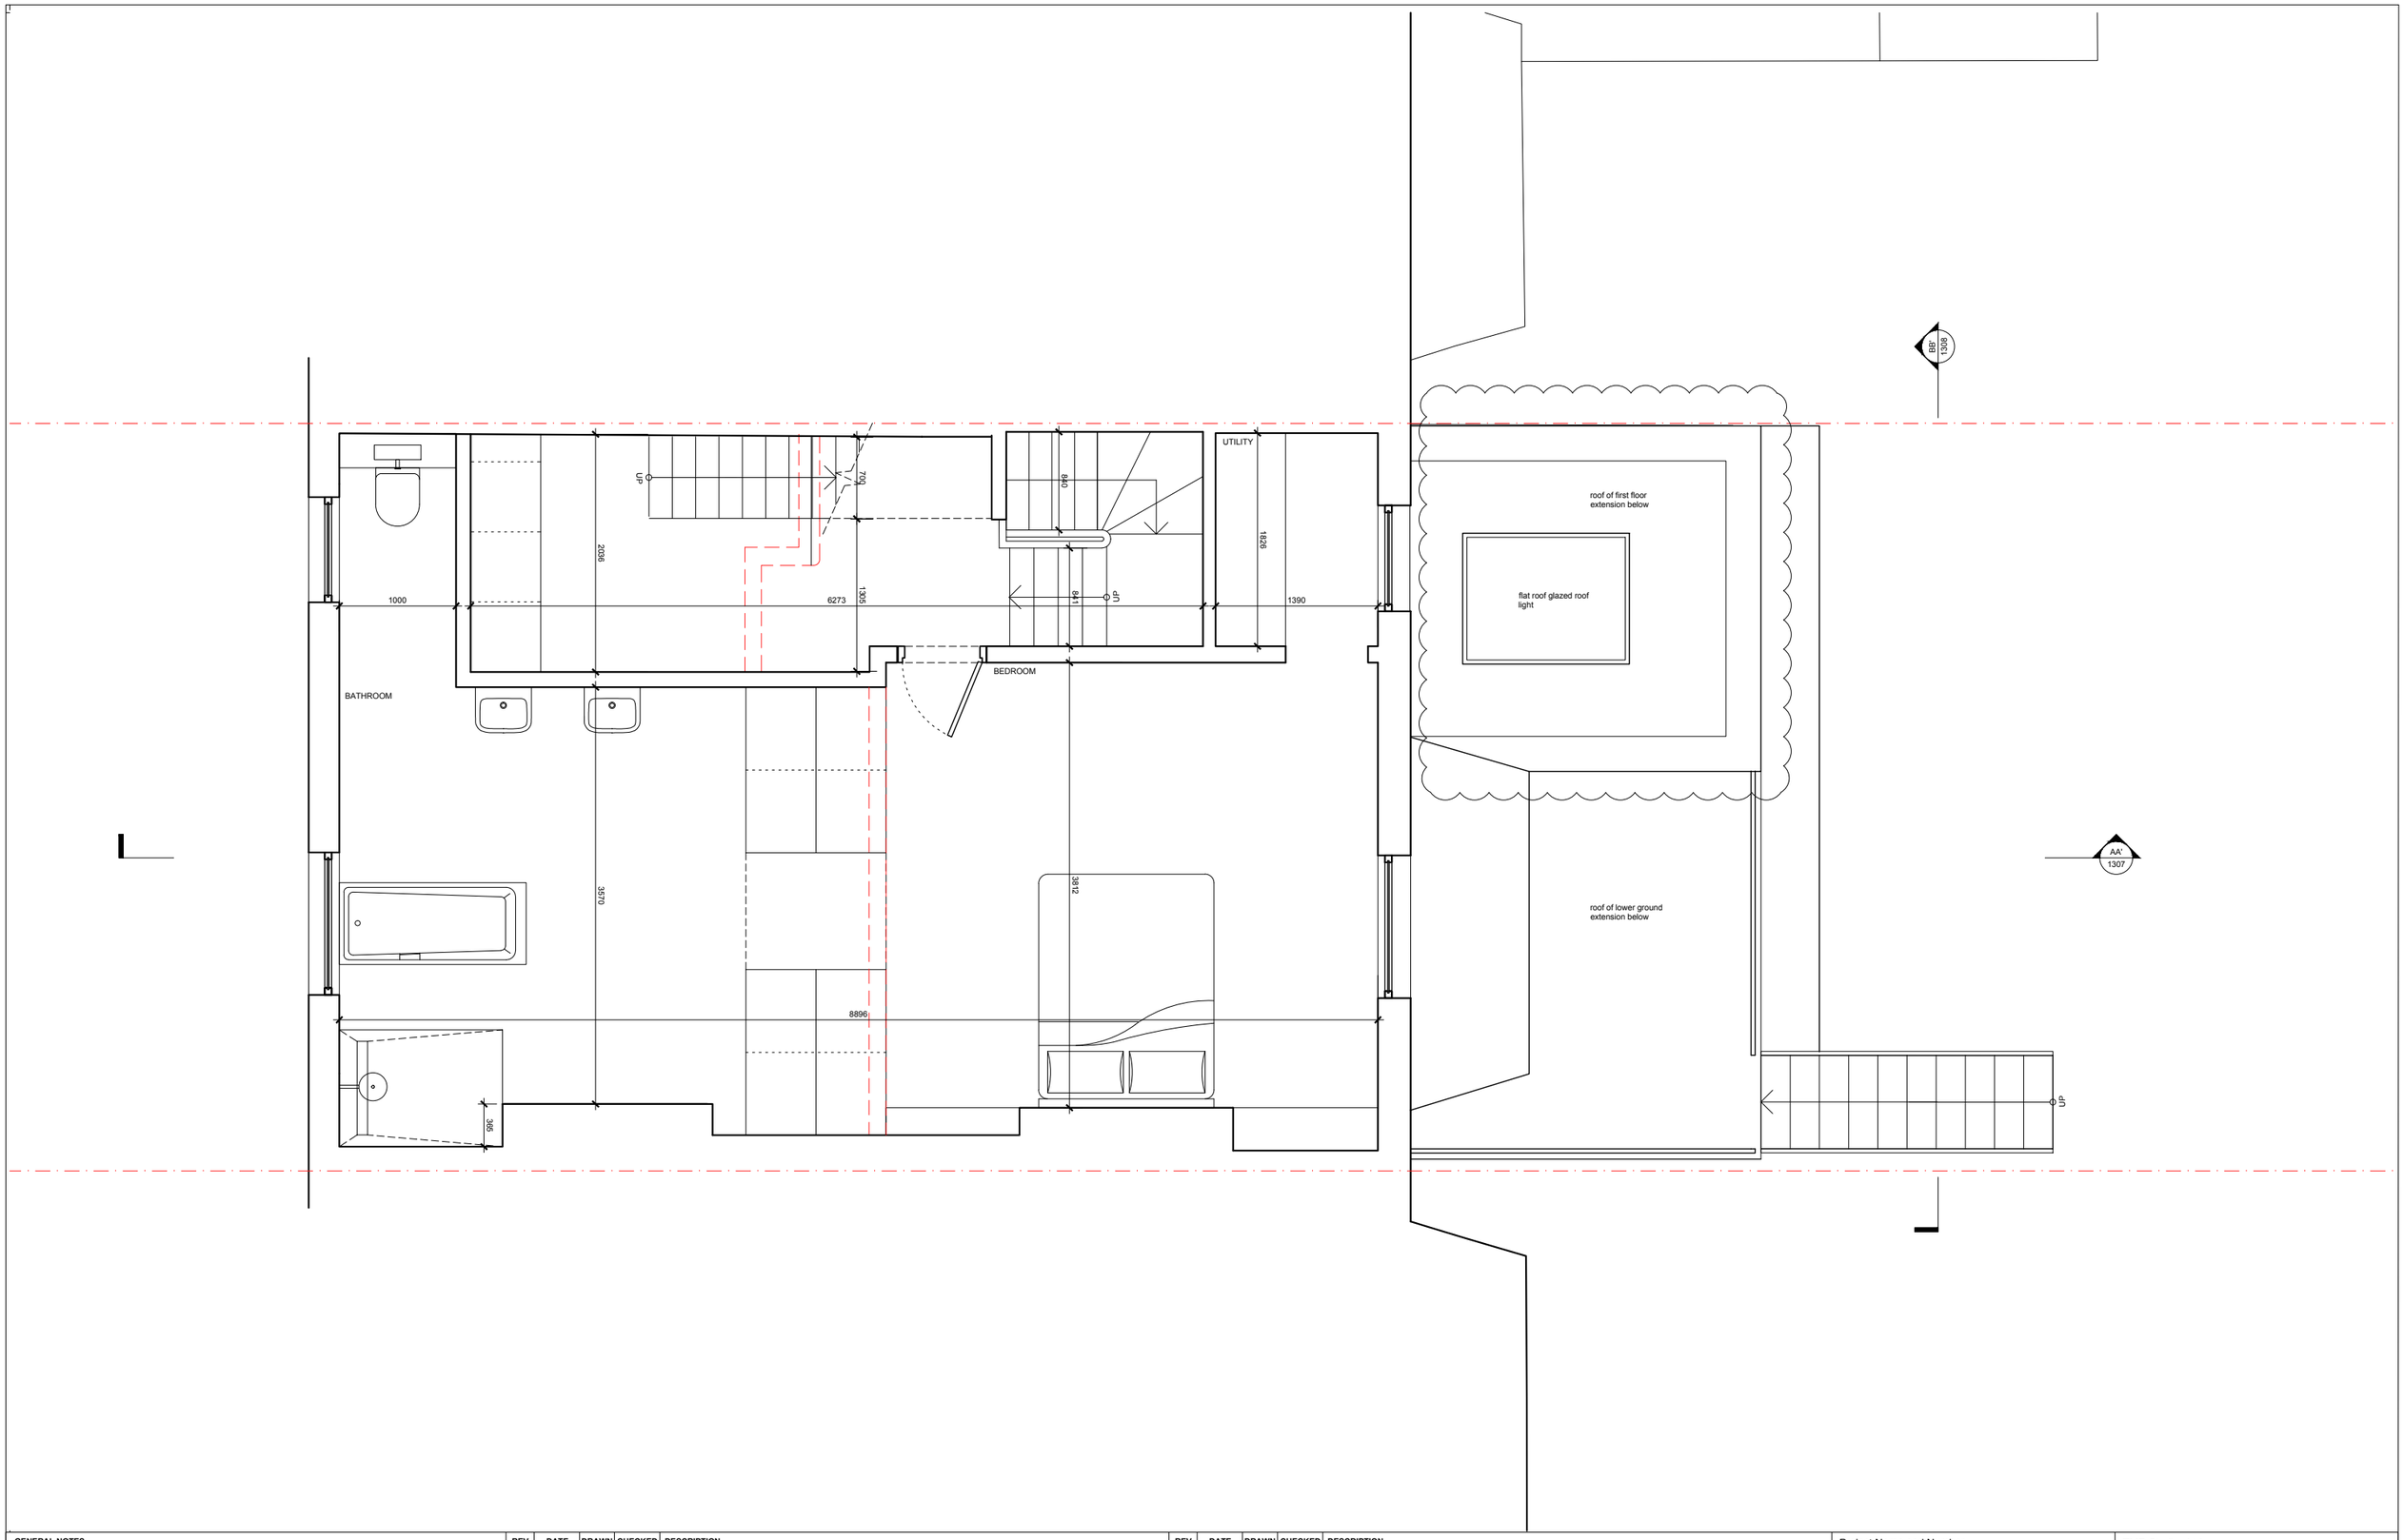

GENERAL NOTES

For information only. Do not scale.
All dimensions to be verified by contractor via site survey before work commences.
Discrepancies to be reported to the architect.
Copyright TMR. Studios Ltd.

KEY

Lease line — Electrical — Mechanical — Demolition

0 1m 2m

1.50 @ A3, 1.25@A1

N

REV	DATE	DRAWN	CHECKED	DESCRIPTION
A	19.08.01	TR	TR	For comment
B	19.08.19	TR	TR	For comment
C	19.10.07	TR	TR	For comment
D	19.11.01	TR	TR	For comment
E	19.11.04	TR	TR	For comment
F	19.11.12	TR	TR	For comment
G	20.01.20	TR	TR	For comment

REV	DATE	DRAWN	CHECKED	DESCRIPTION

Project Name and Number
TMR1165
74 St Augustines Rd, NW1 9RP
Client Lara Bohinc

Drawing Title
Proposed
Second floor plan

TMR Studios Ltd.
28u Fifth Avenue, London, W10 4DN
t: 07956 885 237
Registered Company Number: 09566223

Project No_Stage_Drawing No: TR1165-DR-1304
Rev: G
Scale: 1:50@A3
Date: 2019.08.01

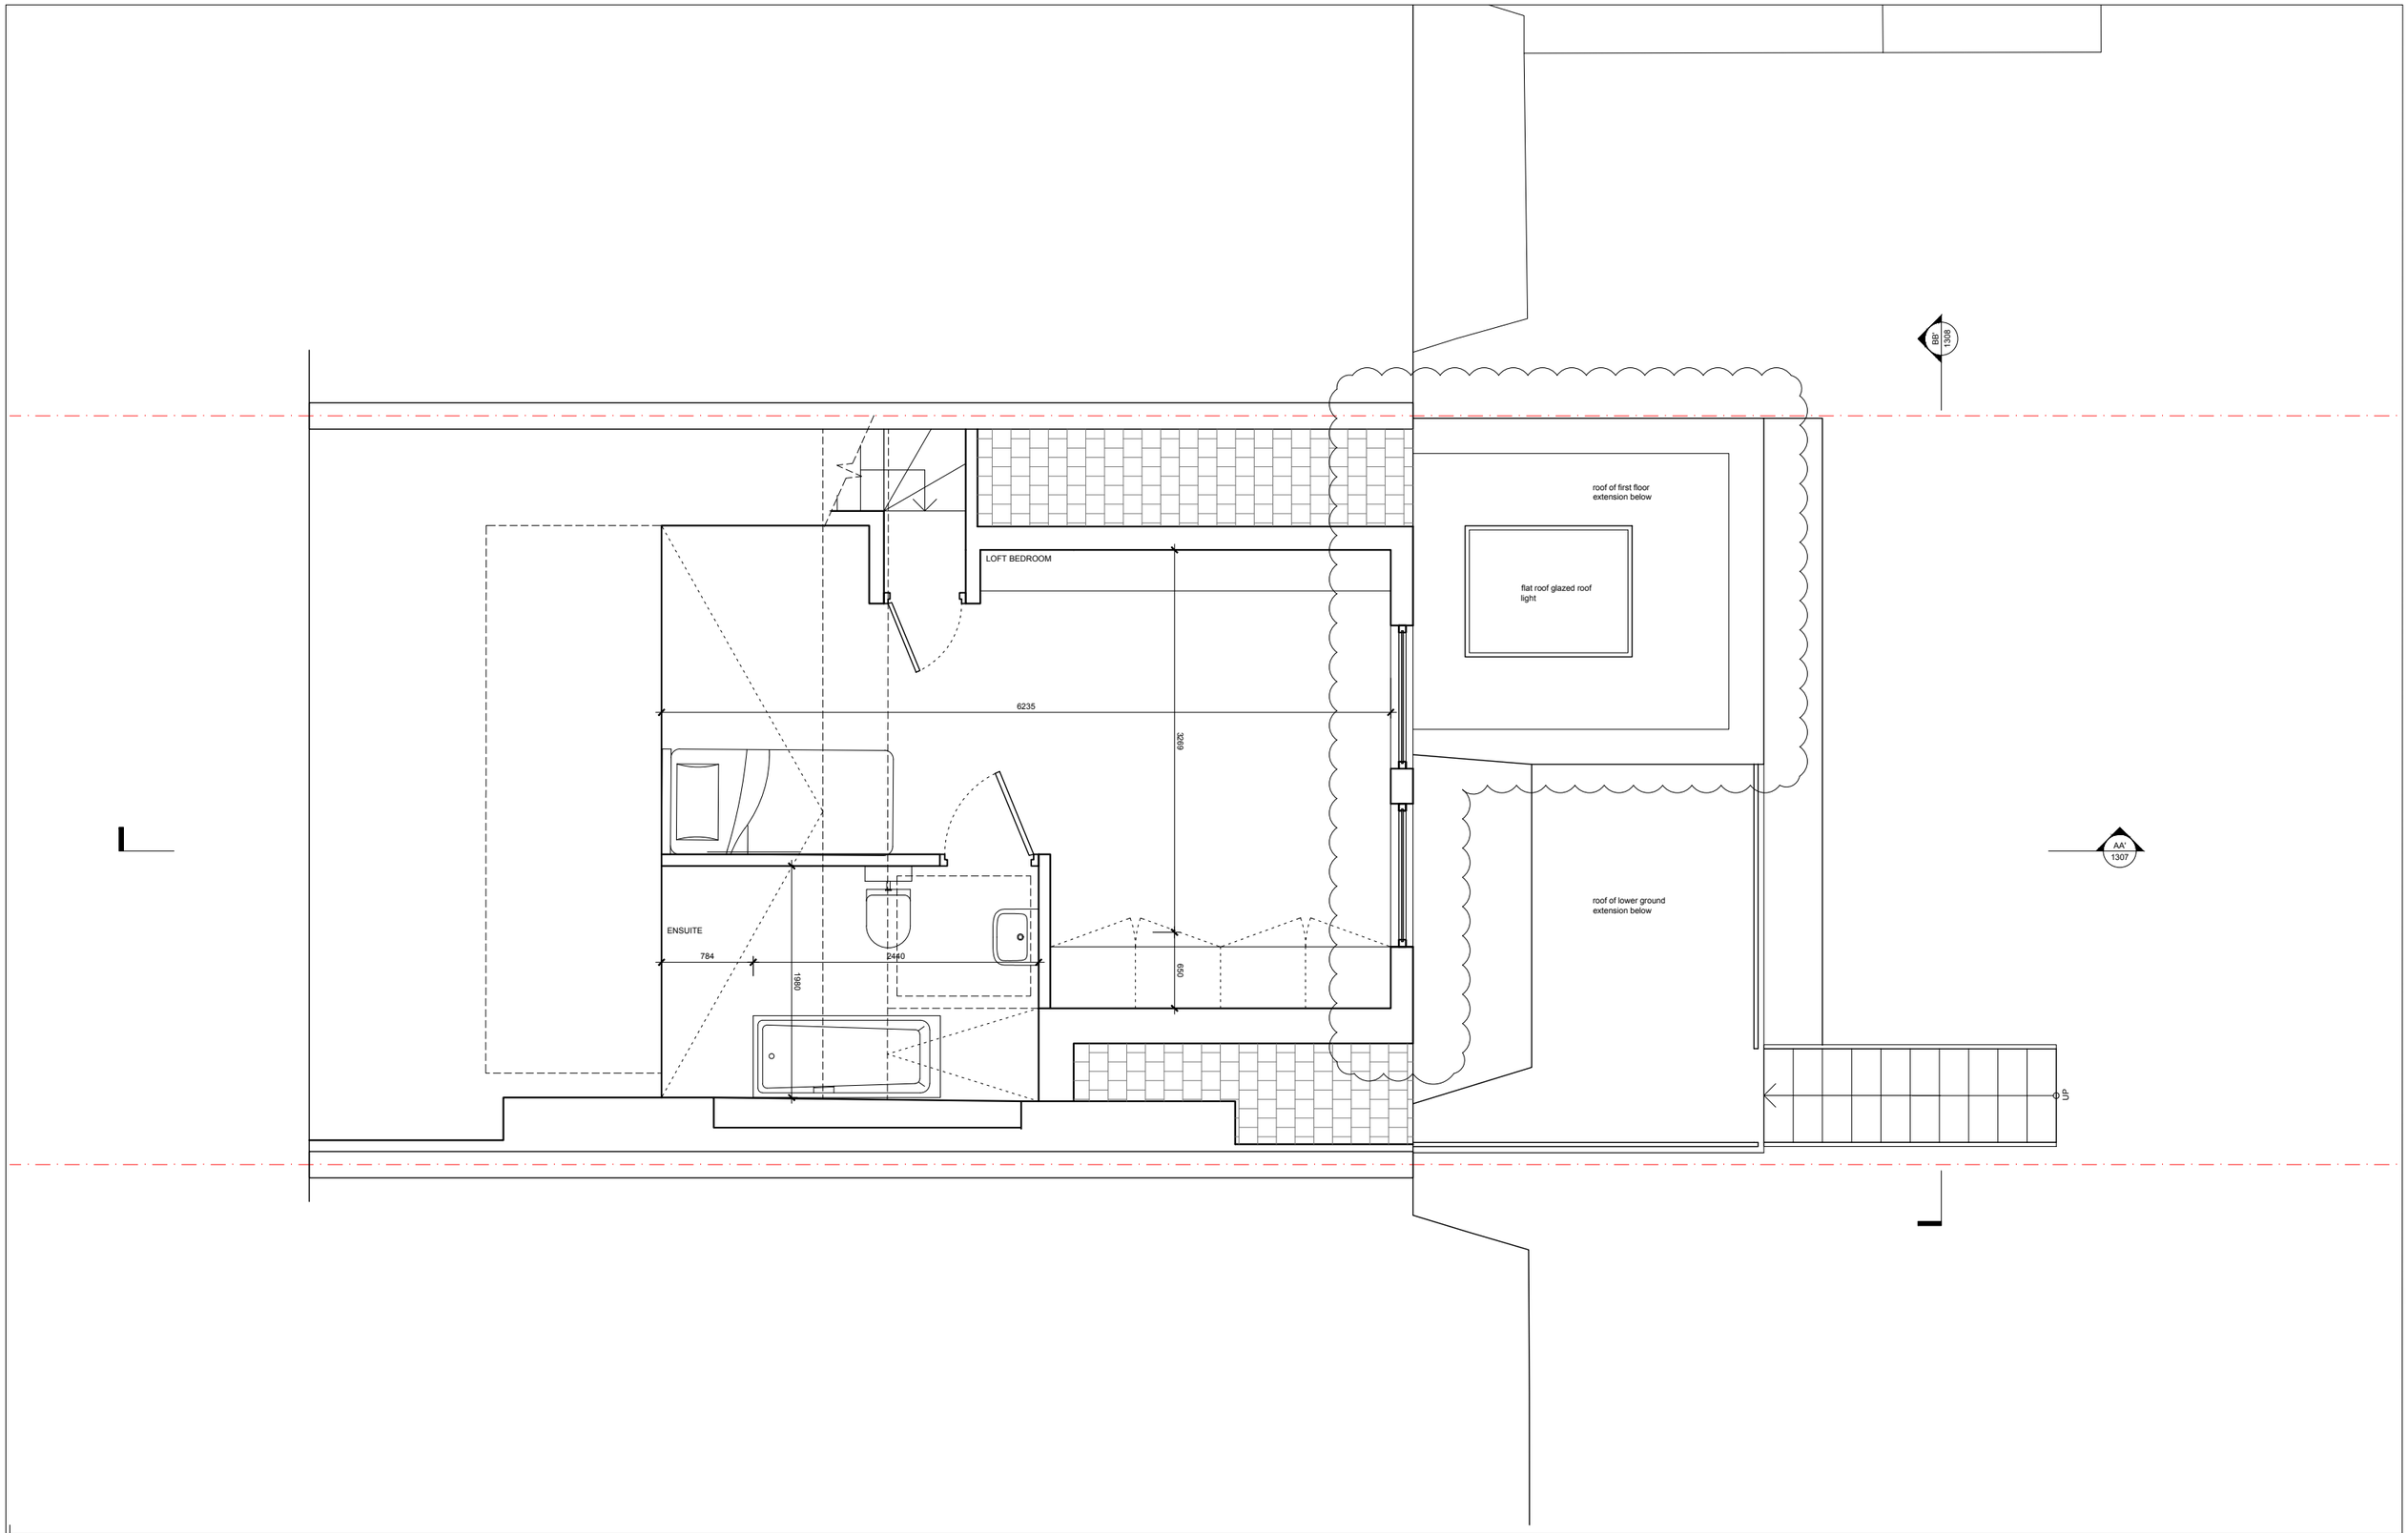

GENERAL NOTES

For information only. Do not scale.
All dimensions to be verified by contractor via site survey before work commences.
Discrepancies to be reported to the architect.
Copyright TMR. Studios Ltd.

KEY

Lease line — Electrical — Mechanical — Demolition

0 1m 2m

1.50 @ A3, 1.25@A1

N

REV	DATE	DRAWN	CHECKED	DESCRIPTION
A	19.08.01	TR	TR	For comment
B	19.08.19	TR	TR	For comment
C	19.10.07	TR	TR	For comment
D	19.11.01	TR	TR	For comment
E	20.01.20	TR	TR	For comment

REV	DATE	DRAWN	CHECKED	DESCRIPTION

Project Name and Number
TMR1165
74 St Augustines Rd, NW1 9RP
Client Lara Bohinc

Drawing Title
Proposed
Loft plan

TMR Studios Ltd.
28u Fifth Avenue, London, W10 4DN
t: 07956 885 237
Registered Company Number: 09566223

Project No_Stage_Drawing No
TR1165-DR-1305

Rev
E

Scale 1:50@A3

Date 2019.08.01

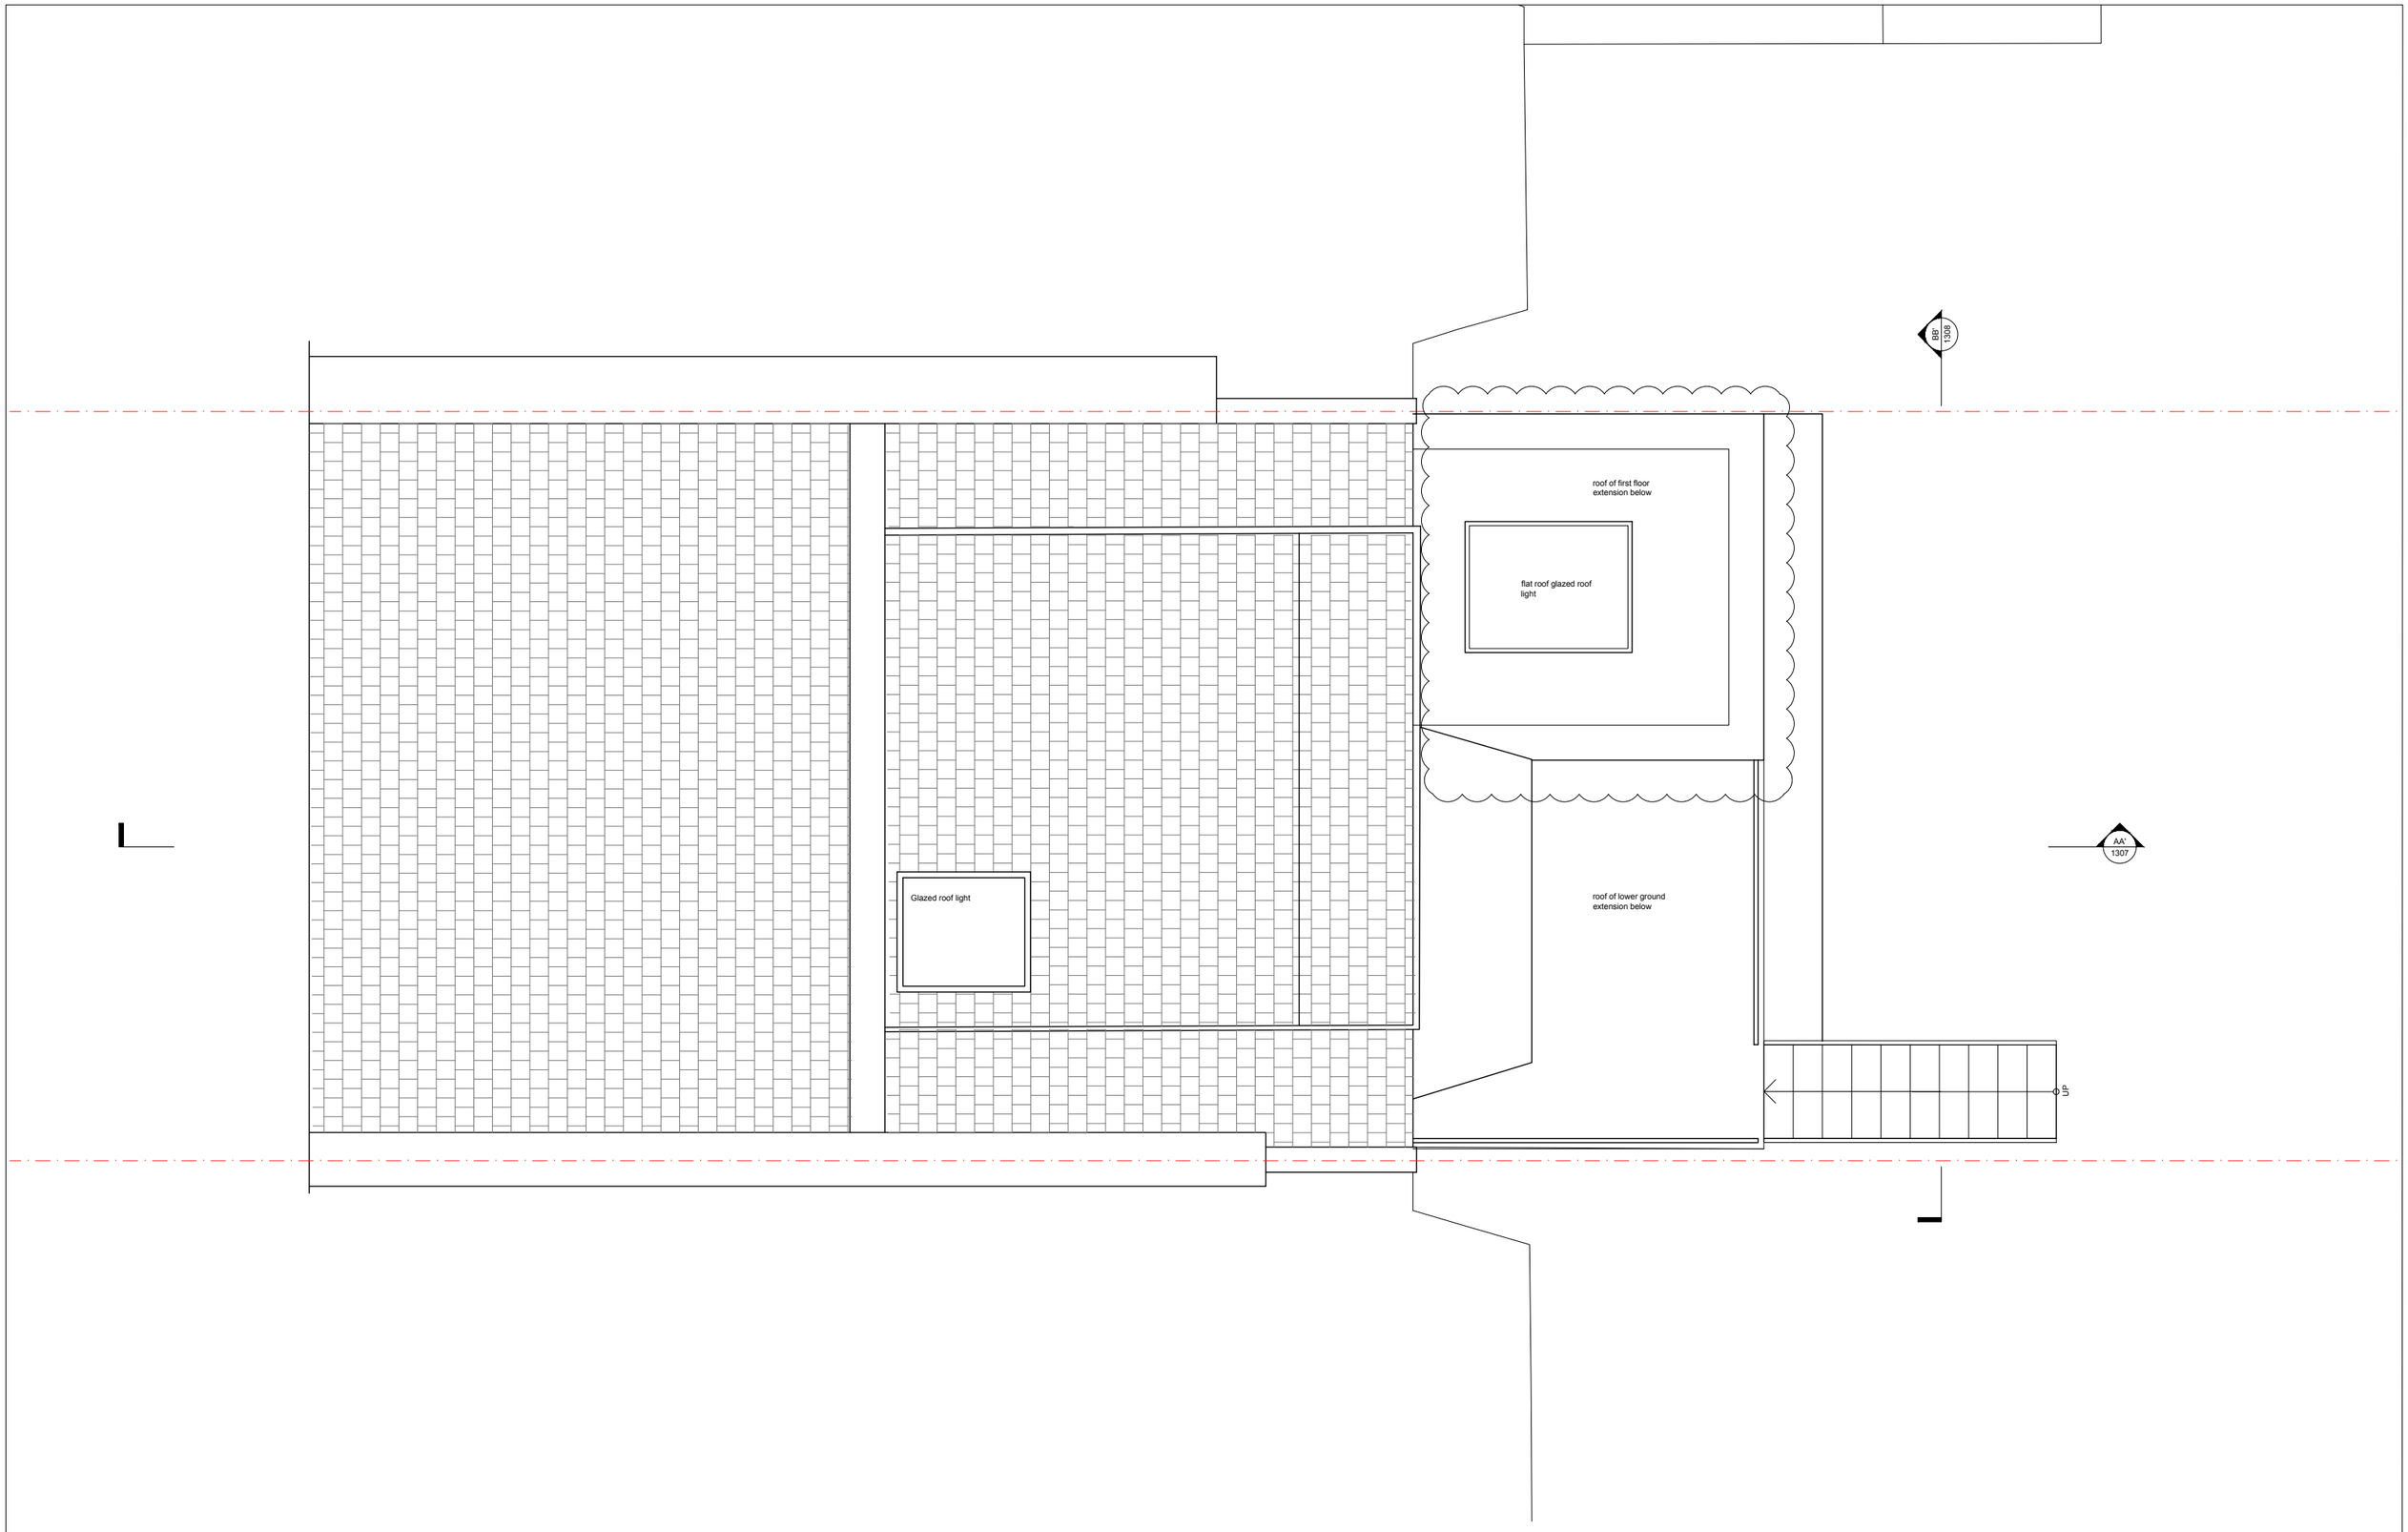

GENERAL NOTES

For information only. Do not scale.
All dimensions to be verified by contractor via site survey before work commences.
Discrepancies to be reported to the architect.
Copyright TMR. Studios Ltd.

KEY

Lease line — Electrical — Mechanical — Demolition

0 1m 2m

1.50 @ A3, 1.25@A1

N

REV	DATE	DRAWN	CHECKED	DESCRIPTION
A	19.08.01	TR	TR	For comment
B	19.08.19	TR	TR	For comment
C	19.10.07	TR	TR	For comment
D	20.01.20	TR	TR	For comment

REV	DATE	DRAWN	CHECKED	DESCRIPTION

Project Name and Number
TMR1165
74 St Augustines Rd, NW1 9RP
Client Lara Bohinc

Drawing Title
Proposed
Roof plan

TMR Studios Ltd.
28u Fifth Avenue, London, W10 4DN
t: 07956 885 237
Registered Company Number: 09566223

Project No_Stage_Drawing No
TR1165-DR-1306

Rev
D

Scale 1:50@A3

Date 2019.08.01

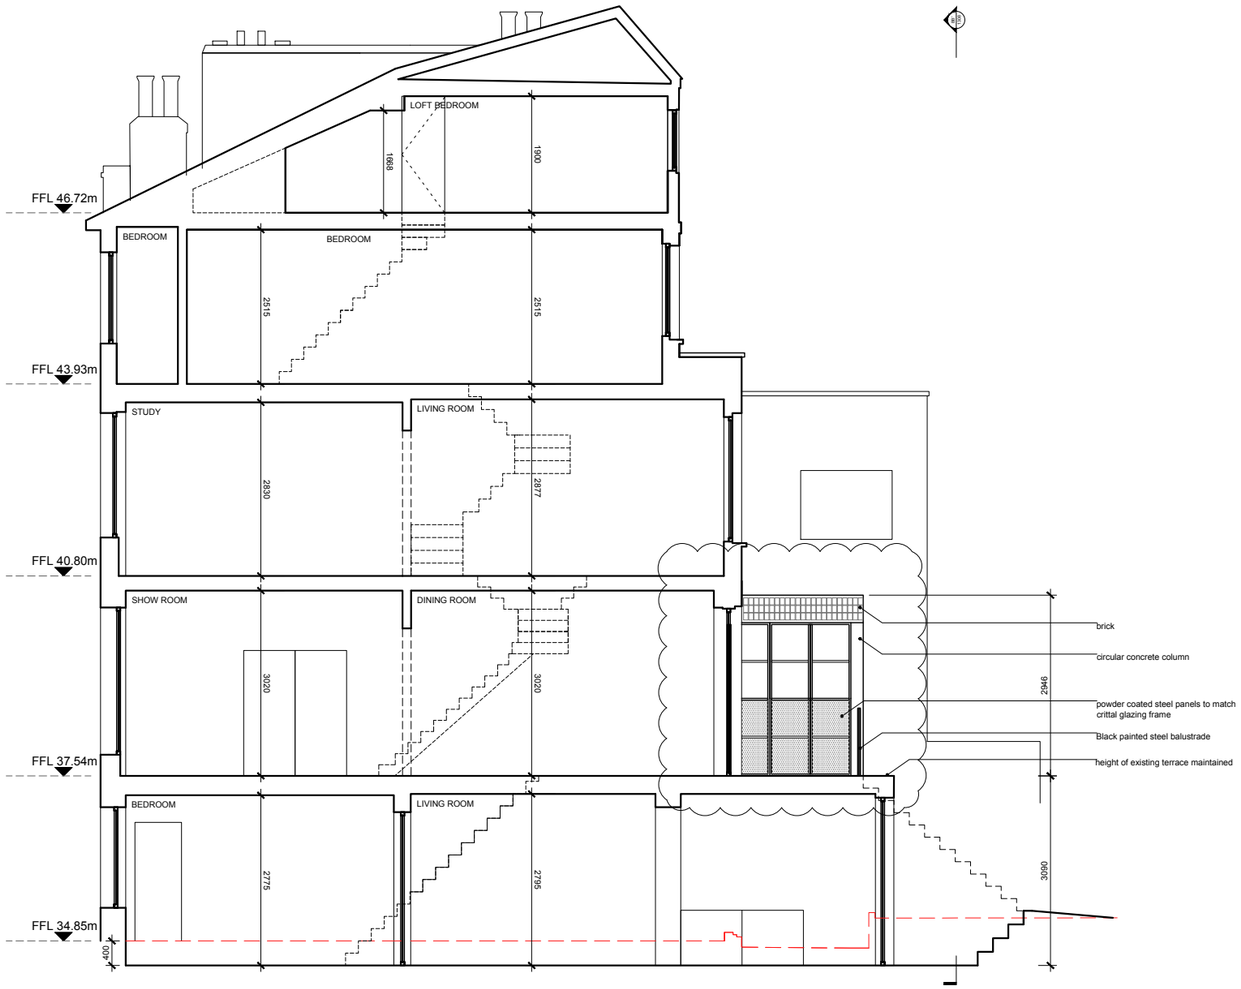

GENERAL NOTES

For information only. Do not scale.
All dimensions to be verified by contractor via site survey before work commences.
Discrepancies to be reported to the architect.
Copyright TMR. Studios Ltd.

KEY

Lease line — Electrical — Mechanical — Demolition

0 2m 4m

REV	DATE	DRAWN	CHECKED	DESCRIPTION
A	19.08.01	TR	TR	For comment
B	19.08.19	TR	TR	For comment
C	19.10.07	TR	TR	For comment
D	19.10.11	TR	TR	For comment
E	19.11.01	TR	TR	For comment
F	19.11.12	TR	TR	For comment
G	20.01.20	TR	TR	For comment

REV	DATE	DRAWN	CHECKED	DESCRIPTION

Project Name and Number
TMR1165
74 St Augustines Rd, NW1 9RP
Client Lara Bohinc

Drawing Title
Proposed
Section AA

TMR Studios Ltd.
28u Fifth Avenue, London, W10 4DN
t: 07956 885 237
Registered Company Number: 09566223

Project No_Stage_Drawing No TR1165-DR-1307
Rev G
Scale 1:100@A3
Date 2019.08.01

GENERAL NOTES

For information only. Do not scale.
All dimensions to be verified by contractor via site survey before work commences.
Discrepancies to be reported to the architect.
Copyright TMR. Studios Ltd.

KEY

Lease line — Electrical — Mechanical — Demolition

0 2m 4m

REV	DATE	DRAWN	CHECKED	DESCRIPTION
A	19.08.01	TR	TR	For comment
B	19.08.19	TR	TR	For comment
C	19.10.07	TR	TR	For comment
D	19.10.11	TR	TR	For comment
E	19.11.01	TR	TR	For comment
F	20.01.20	TR	TR	For comment

REV	DATE	DRAWN	CHECKED	DESCRIPTION

Project Name and Number
TMR1165
74 St Augustines Rd, NW1 9RP
Client Lara Bohinc

Drawing Title
Proposed
Rear elevation

TMR Studios Ltd.
28u Fifth Avenue, London, W10 4DN
t: 07956 885 237
Registered Company Number: 09566223

Project No_Stage_Drawing No: TR1165-DR-1308
Rev: F
Scale: 1:100@A3
Date: 2019.08.01