notes
1. Read in conjunction with all relevant Architects, Engineers & design team drawings & specifications
2. Any discrepancies must be drawn to the attention of the lead consultant in writing
3. All dimensions are in millimeters unless otherwise noted & are subject to checking on site prior to fabrication or ordering of materials
4. This drawing is the copyright of Bowles & Wyer (and other consultants where referenced)

Key

Area of terrace 300mm above existing ground level

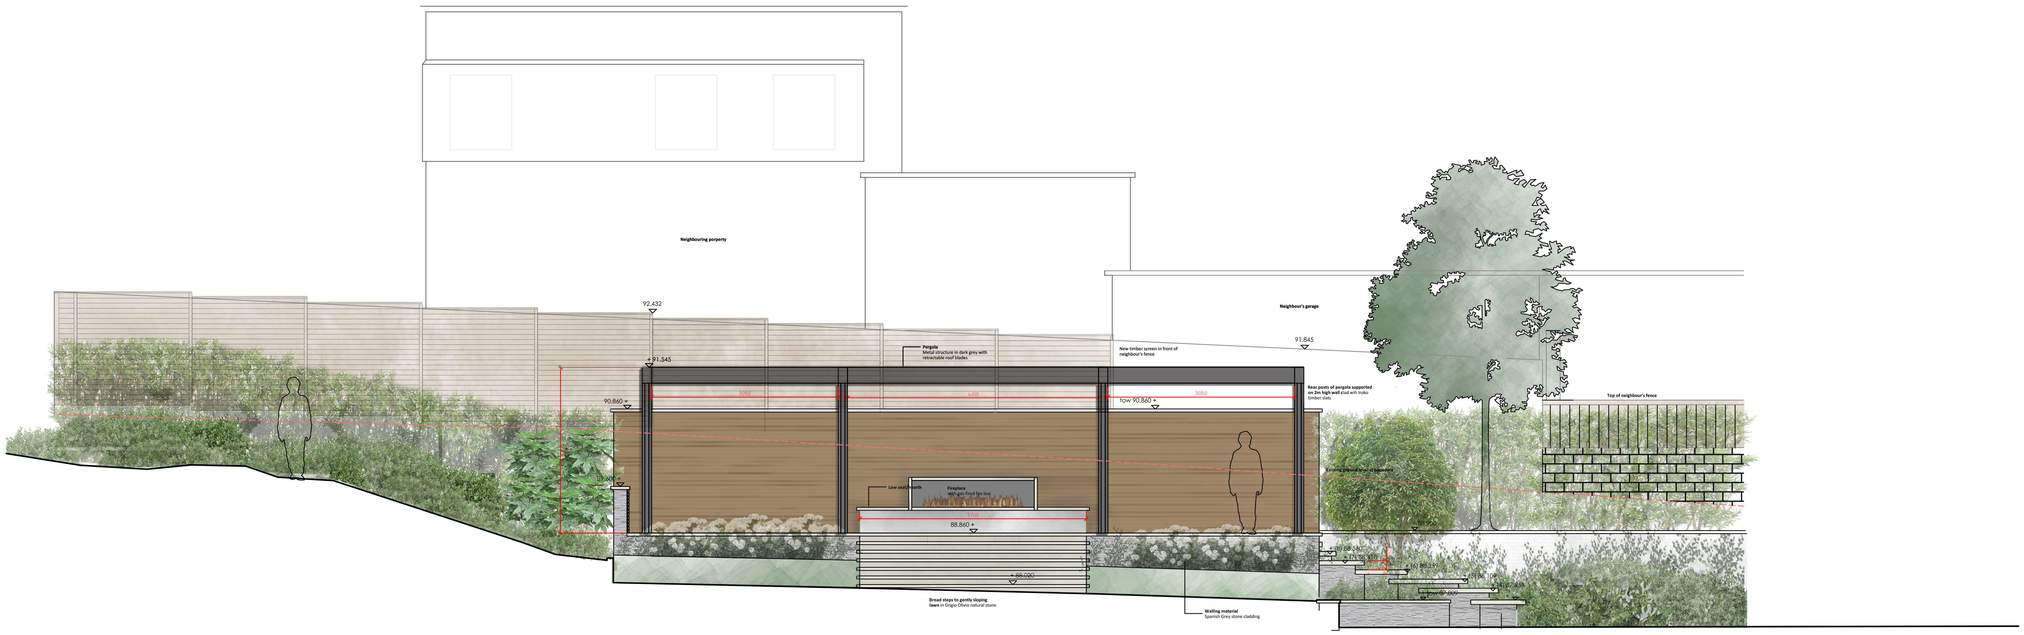

GENERAL ELEVATION OF PERGOLA TERRACE SHOWING CONTEXT

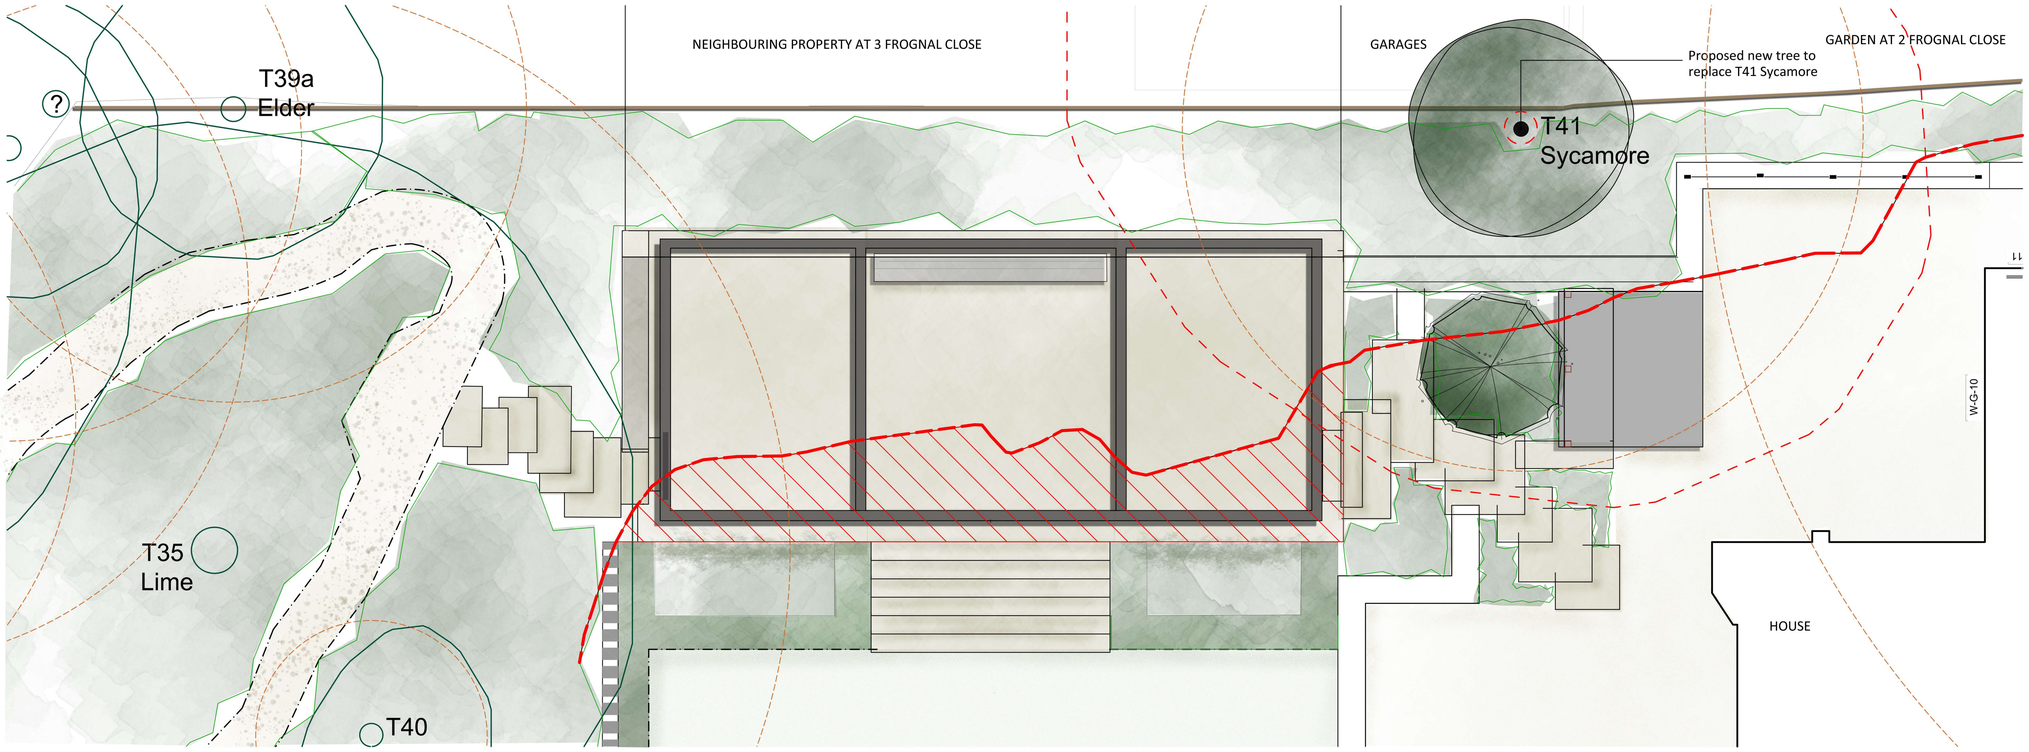

PLAN OF PERGOLA TERRACE SHOWING CONTEXT

rev	date	by	chk	notes
Orig	20.01.16	VW	JfW	n/a

BOWLES & WYER
5 Williams Court, Tunnel Way, Pitstone, Nr. Leighton Buzzard, LU7 9GJ
Tel: 01296 662439 Fax: 01296 663959 Email: admin@bowleswyer.co.uk

project title
41 Frognal

drawing
Rear Garden Pergola Terrace

job number	drawing number	revision
2160	**2160-P-21**	

status
PLANNING

scale 1:50 @A1, (1:100 @ A3)
0 1 2 3 4 5m