This drawing remains the property of Stemko Group
who retain copyright. Do not scale

Item	Qty	Floor level	Room Name	Door Number	Door Type	Fire Rating	Frames						Architrave	Doors							Ironmongery											Notes
							Configuration	Handing	S/O width	Width	Height	Section	Material		Facing	Lipping	Width	Height	Thickness	Meeting Stile	Vision Panel Size	VP Glass	Acorn Ironmongery Set Number	Hinges	Sashlock	Bathroom Lock	Door Lock (Thum by Others)	Bath Lock Turn	Escutcheon	Lever Handle (pr)	Pull Handle	Push Plate	Flush Bolts	Kick Plates	Closer	Signage	Door Stop	
1	1	Lower Ground Floor	WC 2	D-NG06	2	FD30S	Single 4-Panel door	RH	TBC	830	2087	TBC	Softwood	69x18 MDF	Painted - RAL Colour TBC	L4E	760	2040	44	-	-	-	01	3	1	1	1	1	1				2	1	1		

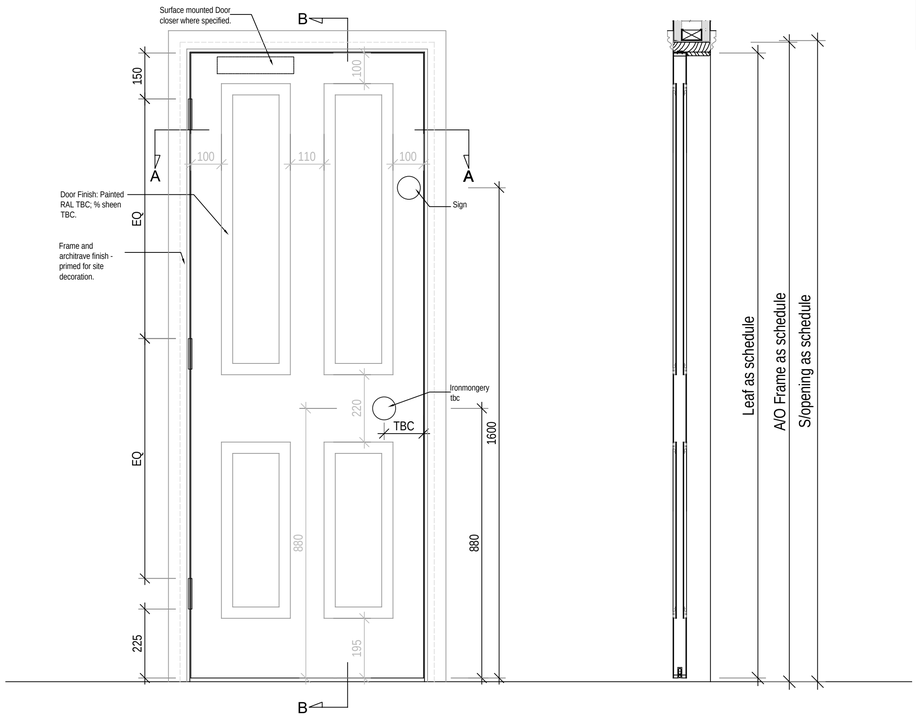

Elevation Hinge Side
SCALE 1:10 @ A1

Section B-B
SCALE 1:10 @ A1

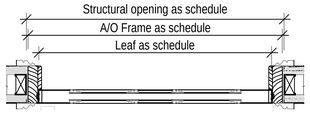

Plan Section A-A
SCALE 1:10 @ A1

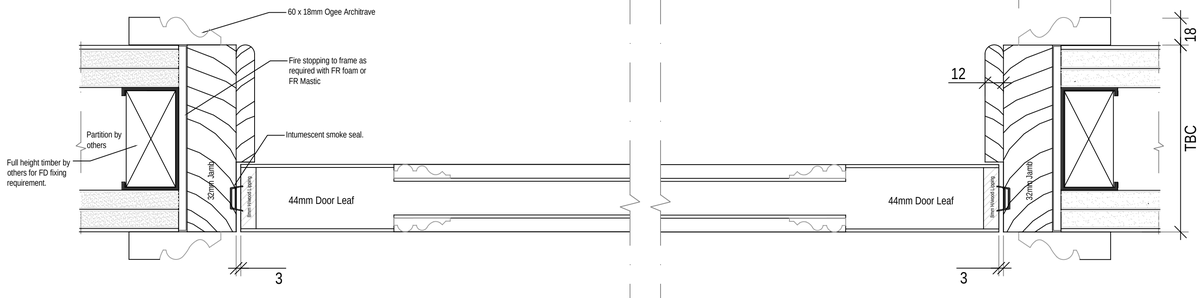

Detail 1 SCALE 1:2 @ A1

Detail 2 SCALE 1:2 @ A1

Detail 3 SCALE 1:2 @ A1
Head detail

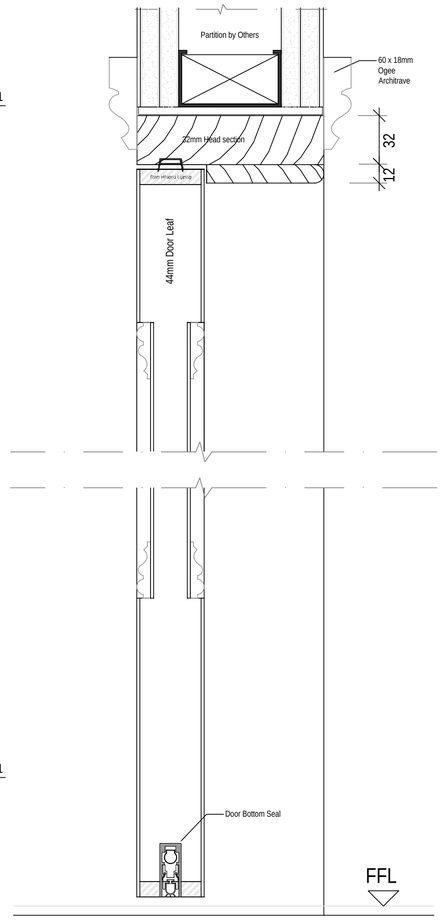

Detail 4 SCALE 1:2 @ A1
Threshold

Rev	Description	Date

Approval

CLIENT
ISG

PROJECT
UCL Gower St

DESCRIPTION
Door Type 2: D-NG06
Elevations and Details
Single Door

SCALE	Varies	DATE	20-09-19
DRAWN BY	DP	STATUS	
DRAWING NUMBER	3305-DR-001	REV.	00

stemkogroup

Unit 12
Guildhall Industrial Estate
Doncaster
DN3 1QR
0121 749 7099
mail@stemkogroup.com
www.stemkogroup.com