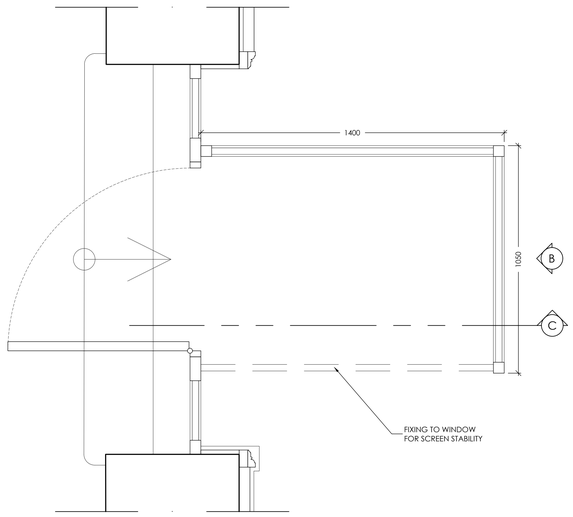

A HORIZONTAL SECTION
1:10

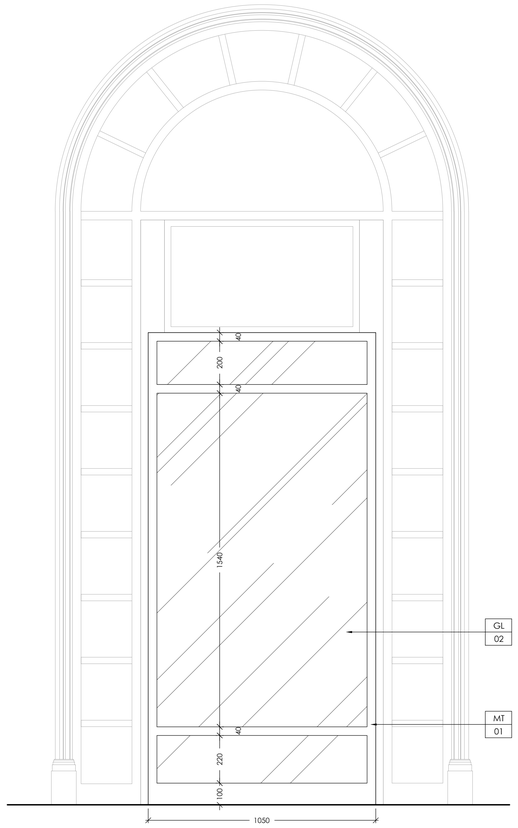

B ELEVATION
1:10

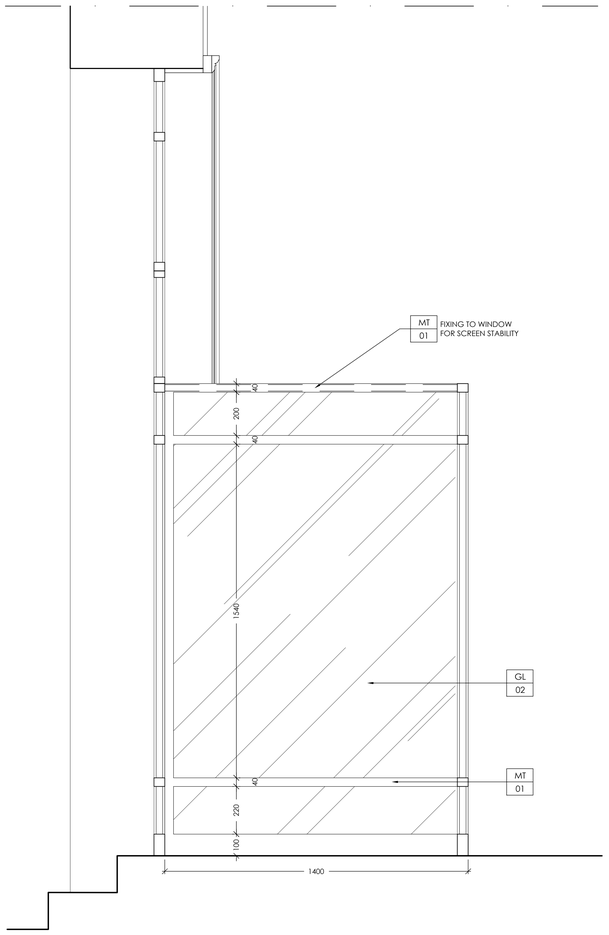

C VERTICAL SECTION
1:10

1 MGT 3.17 TERRACE VESTIBULE
1:10

BLUE SKY HOSPITALITY

GENERAL NOTES

THIS DRAWING MUST BE USED FOR DESIGN INTENT ONLY. CONTRACTORS MUST VERIFY ALL DIMENSIONS IN THE FIELD AND ARE RESPONSIBLE FOR DETERMINING FINAL METHODS OF CONSTRUCTION.
CONTRACTORS MUST SUBMIT DETAILED SHOP DRAWINGS AND FINISH SAMPLES OF ALL MATERIALS TO DESIGNER FOR REVIEW AND APPROVAL PRIOR TO FABRICATION AND INSTALLATION.

ARCHITECT OF RECORD IS RESPONSIBLE FOR DETERMINING COMPLIANCE WITH ALL CODES.

ALL LIGHTING SPECIFICATIONS AND DETAILS TO BE PROVIDED BY AND COORDINATED WITH LIGHTING DESIGNER PRIOR TO INSTALLATION. DETAILED SHOP DRAWINGS MUST BE SUBMITTED FOR ANY CONSTRUCTION THAT INTEGRATES LIGHTING.

FOR CONSTRUCTION DETAILS ON ALL SPECIALTY ITEMS & MILLWORK REFER TO VENDOR & CONSULTANTS SHOP DRAWINGS FOR ALL CONSTRUCTION DETAILS. ALL DIMENSION GIVEN TO BE VERIFIED IN FIELD.

NO USE, REPRODUCTION OR DISSEMINATION MAY BE MADE OF THIS DRAWING OR THE IDEAS, CONCEPTS, DESIGNS, SKETCHES, MODELS, SPECIFICATIONS, PROGRAMS, SOFTWARE, REPORTS OR OTHER INTANGIBLE DELIVERABLES AS SET FORTH HEREIN WITHOUT THE PRIOR WRITTEN CONSENT OF BLUE SKY HOSPITALITY LTD AND SHALL REMAIN THE PROPERTY OF BLUE SKY HOSPITALITY LTD.

© COPYRIGHT BLUE SKY HOSPITALITY LTD 2018

DEVELOPER & MAIN CONTRACTOR
/
/
ARCHITECT

KITCHEN CONSULTANT

PROJECT

MAGENTA Restaurant @ Megaro Hotel
London - UK

KEY PLAN

NOT FOR CONSTRUCTION
DESIGN INTENT ONLY

REV	DATE	ISSUE
0	2019-01-11	100% DD

DRAWN BY BSH
PROJECT NO. MGT
SCALE 1:10

DRAWING TITLE
TERRACE
VESTIBULE
DETAIL

DRAWING NO.

ID	MGT	3.17
INTERIOR DESIGN	SPACE CODE	DWG #