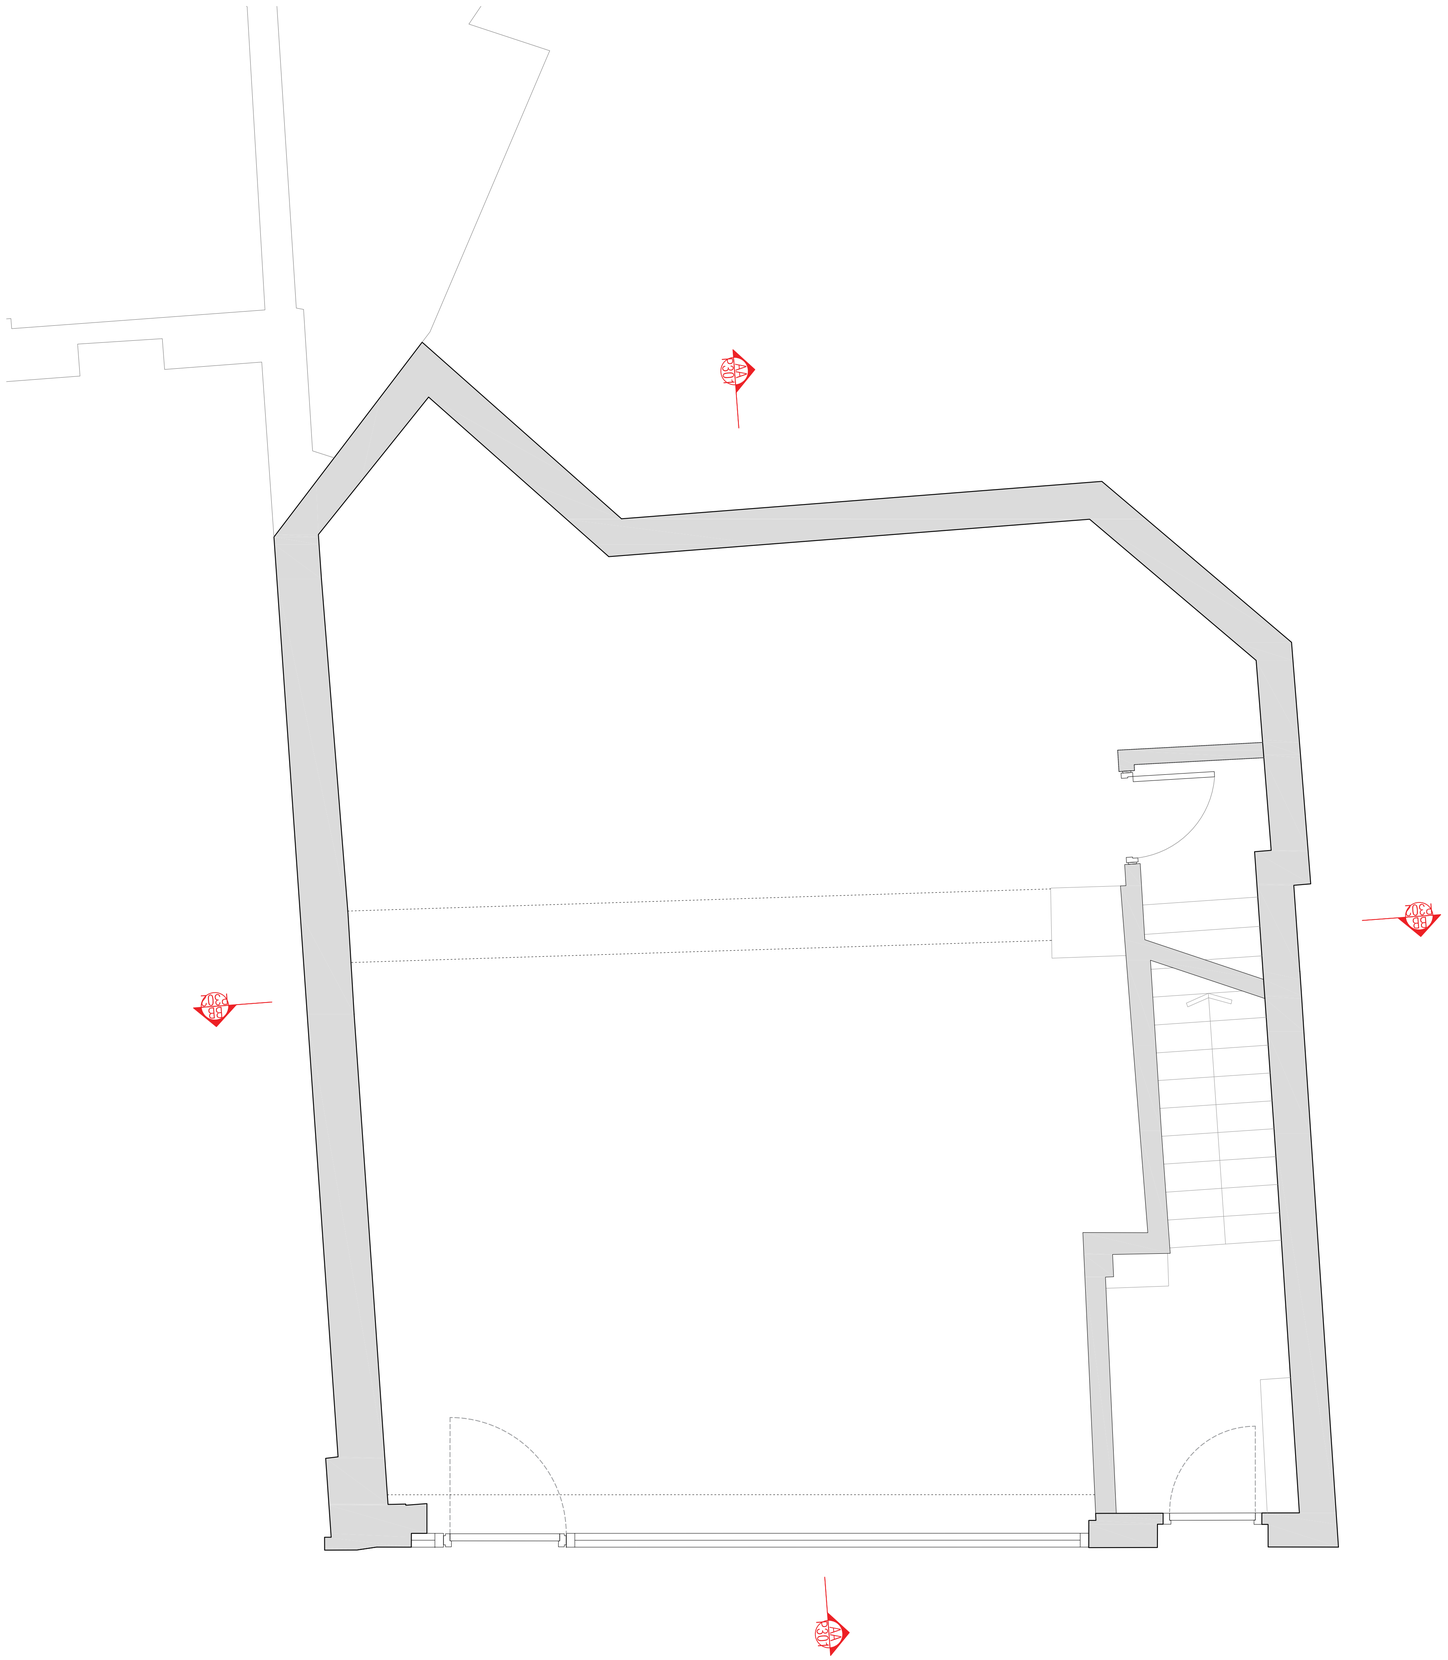

0m 1m 2m

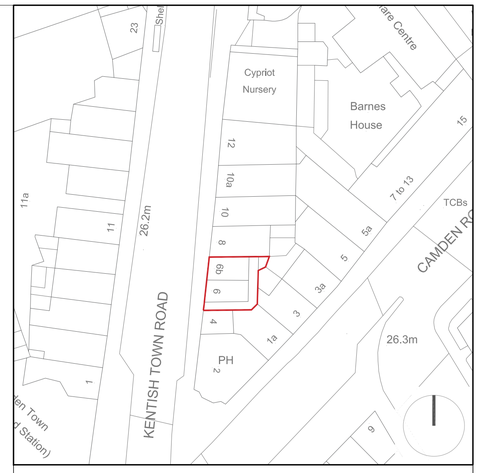

ambigram architects

(a) Studio 2.04, 60 Gray's Inn Road London WC1X 8AQ

(w) www.ambigramarchitects.com

(e) info@ambigramarchitects.com

© Copyright 2019 ambigram architects ltd

NOTES

- Do not scale off these drawings. Dimensions govern.
- All dimensions are given in millimetres (mm) unless otherwise noted.
- All dimensions shall be verified on site before proceeding with the work contractor and before construction and fabrication commences.
- Workmanship and materials to be in accordance with the relevant current British Standard Codes of Practice and the Local Authorities requirements.
- During construction the contractor shall be responsible for maintaining the structure in a stable condition.
- These drawings are to be read in conjunction with all other contract documentation.
- If in doubt, ask!

Kentish Town Rd

Project

6 Kentish Town Rd
London NW1 9NX

Proposed Ground Floor

Title

aa_1703
Job number

MJ
Drawn

P-02
Revision

January 2020
Date

1:25_@A1
1:50_@A3
Scale

P102
Drawing no

Rev	Date	Reason for Issue	ch'd
P-02	27-01-20	for planning	ak
P-02	23-01-20	for planning	ak
P-01	15-01-20	for planning	ak
P-00	05-07-19	for planning	ak