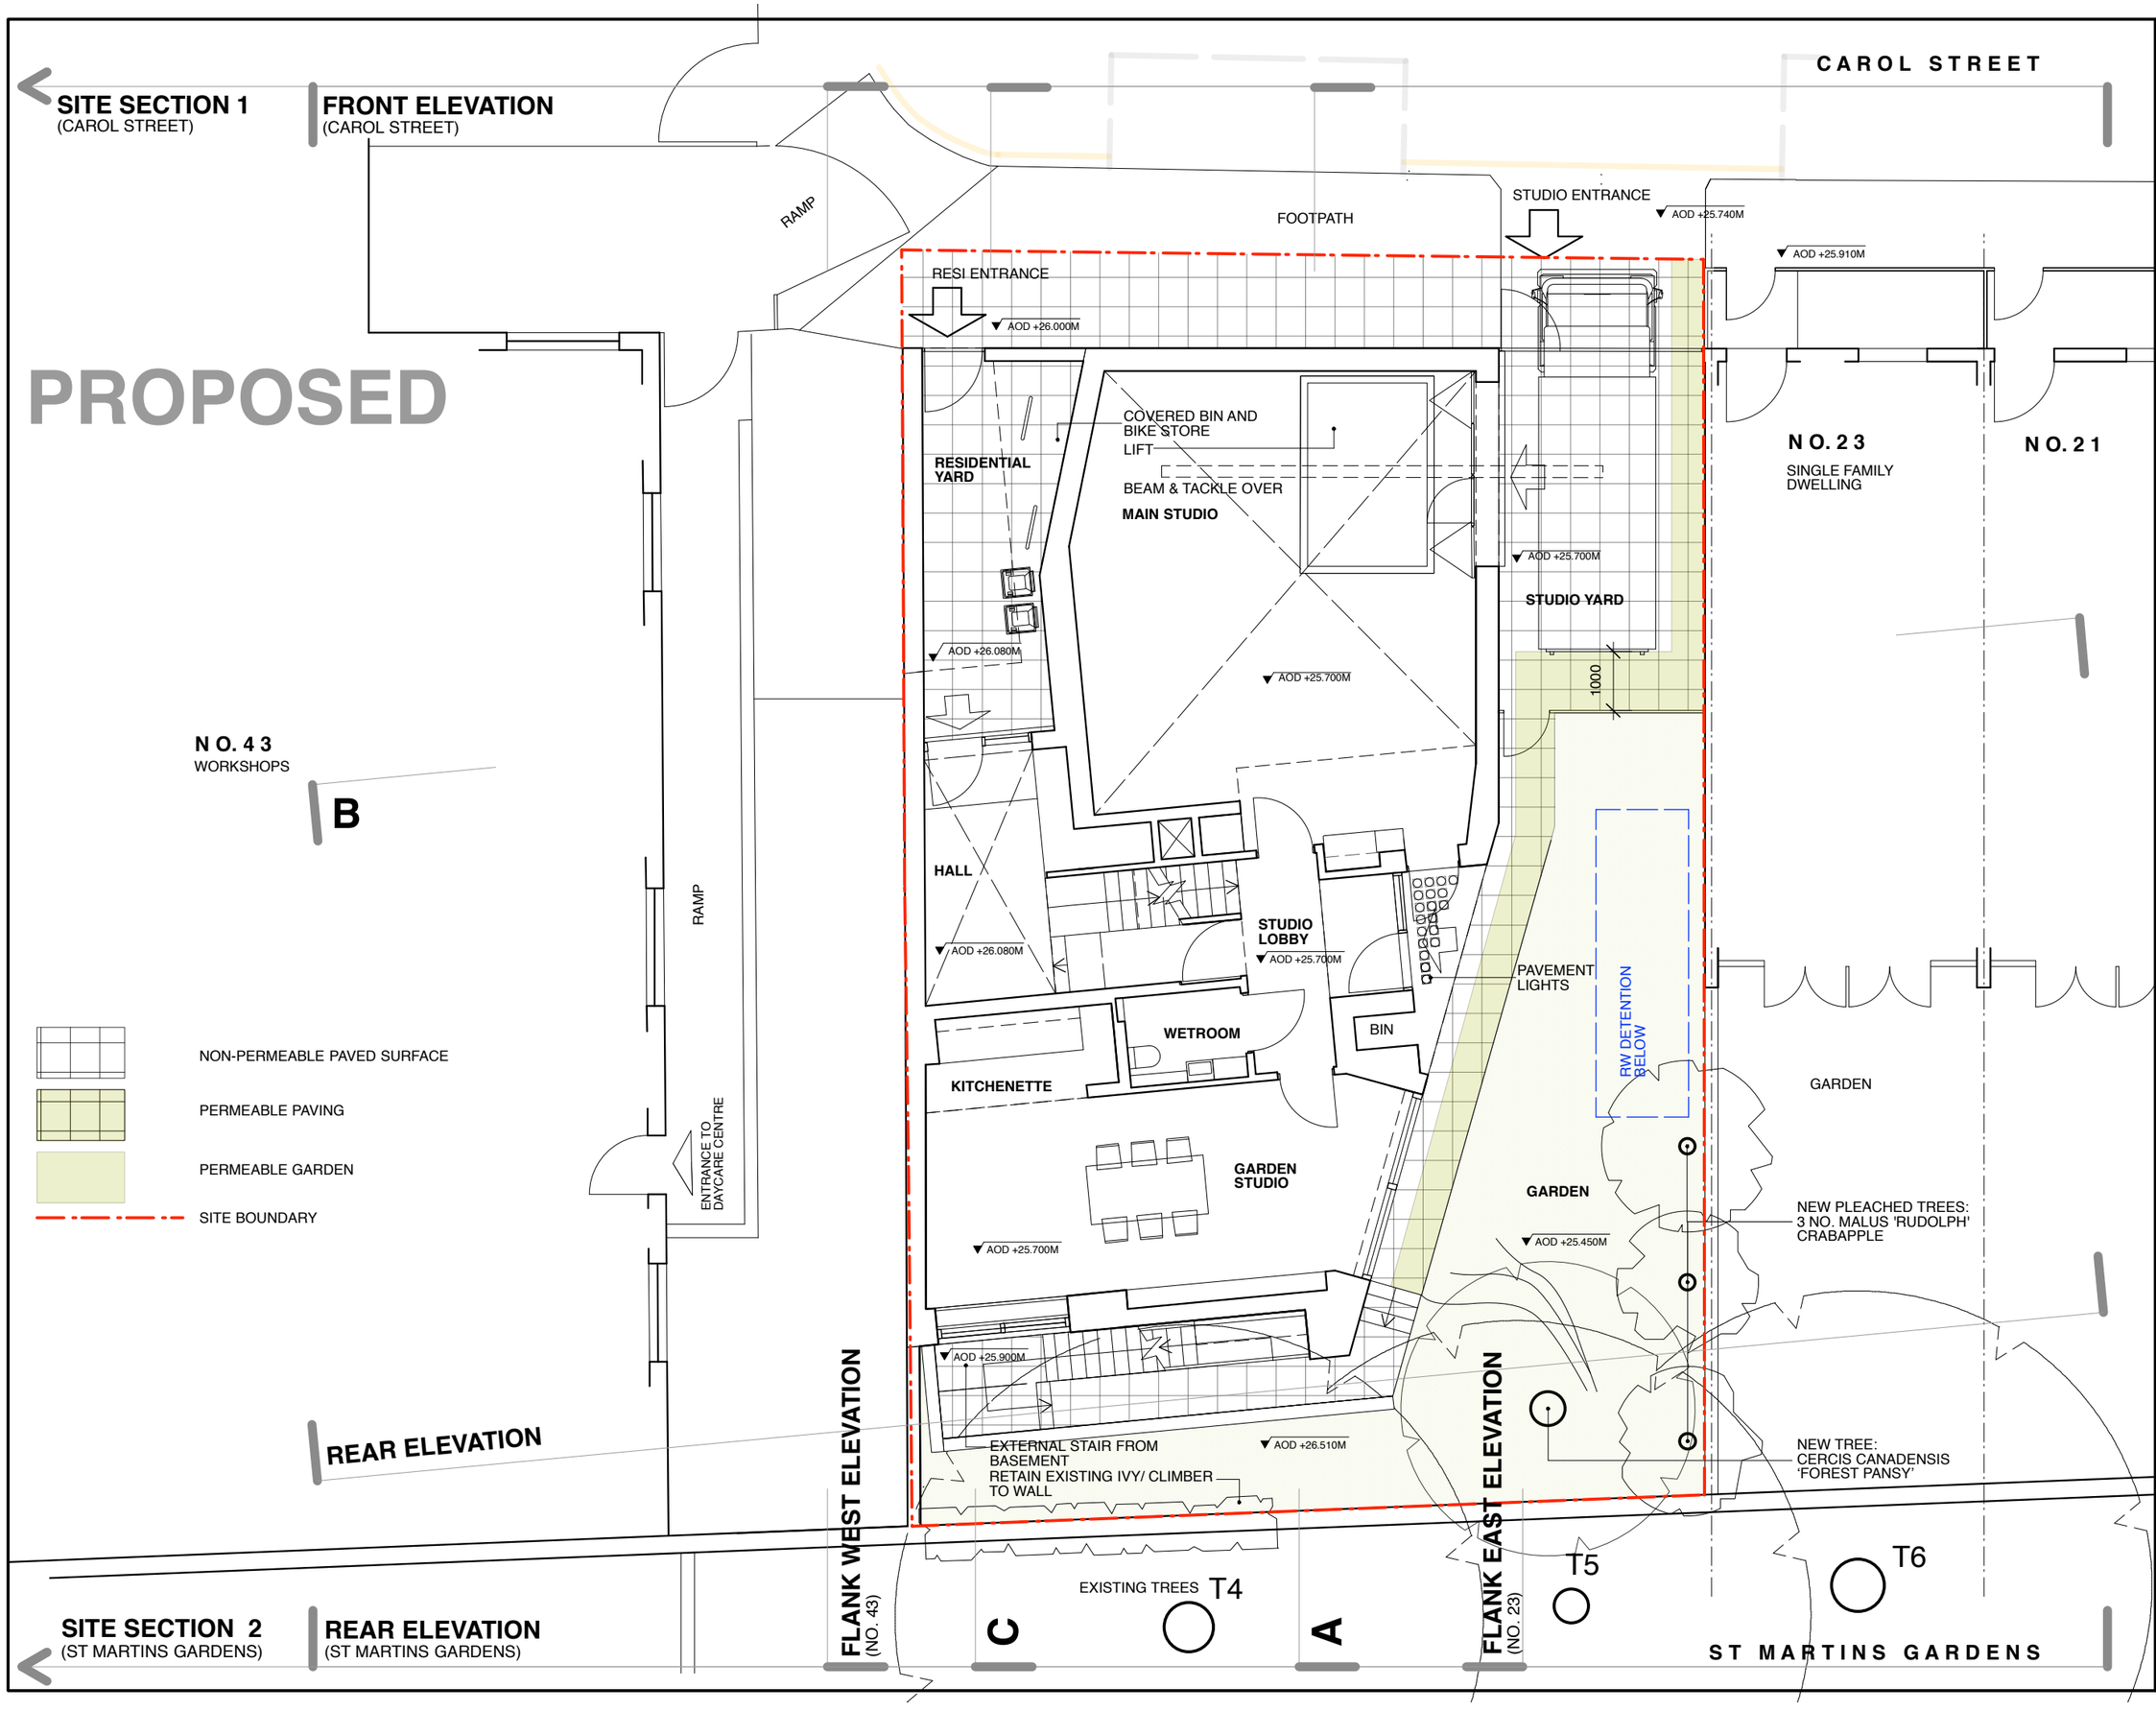

LAND ADJOINING 43 CAROL STREET
LONDON NW1

GROUND FLOOR PLAN

AS PROPOSED

CRL/GA/001/AC

1:100 @ A3

DO NOT SCALE FROM THIS DRAWING
REFER ALL DISCREPANCIES TO ARCHITECT

REVISIONS/ ISSUE

05/10/2017	Y	PLANNING CONSULTANT & CLIENT AREAS
22/02/2018	Z	PLANNING CONSULTANT ADDED SHEFFIELD STAND, AMENDED FENCE POSITION TO STUDIO YARD
10/05/2019	AA	PLANNING FOR COMMENT
25/06/2019	AB	PLANNING FOR APPROVAL
30/01/2020	AC	PLANNING FOR DOC APPROVAL

PLEASE USE SCALE BAR TO TAKE MEASUREMENTS WHEN READING FROM PDFS

M 1 2 3 4 5 10

Lisa Shell architects
E32 Mooney Wharf, 24 Hertford Road, N1 5BDT
T. 020 7275 7773 E. mail@lisashellarchitects.co.uk
www.lisashellarchitects.co.uk