Copyright of Peter Morris Architects

Scale 0m 1m 2m 3m 4m 5m

Notes: Any descrepeancies on this drawing with other documents to be reported immediately to the Conract Administrator for clarification

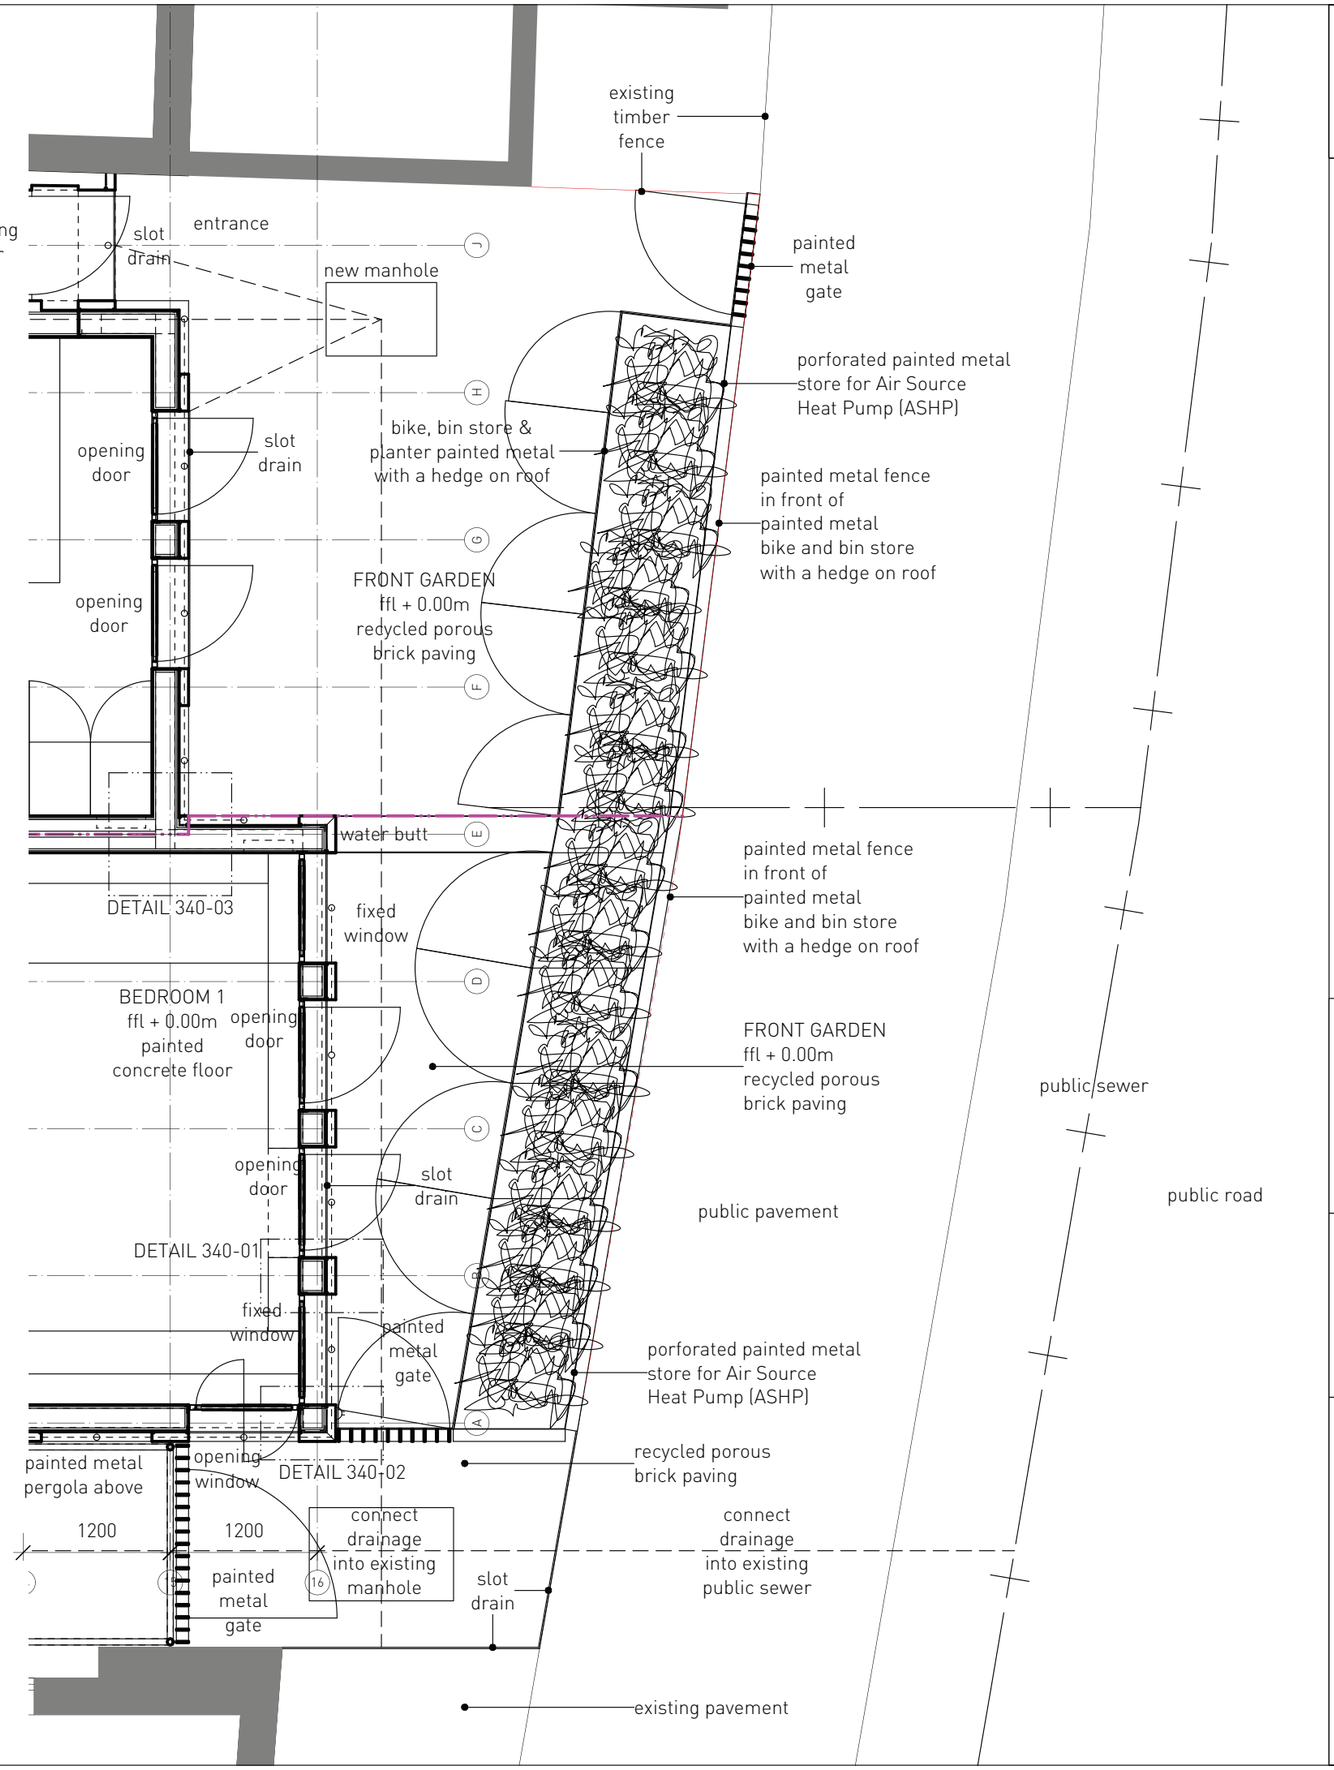

201 - 301 rev A

Peter Morris Architects 465C Hornsey Road, London N19 4DR www.petermorris architects.com

FOR PLANNING 13.01.2020

Title: DETAILED GF FRONT PLAN 1:50

Client: Emily Kennedy
Site: 20 Vicars Road, London NW5 4NL