Copyright of Peter Morris Architects

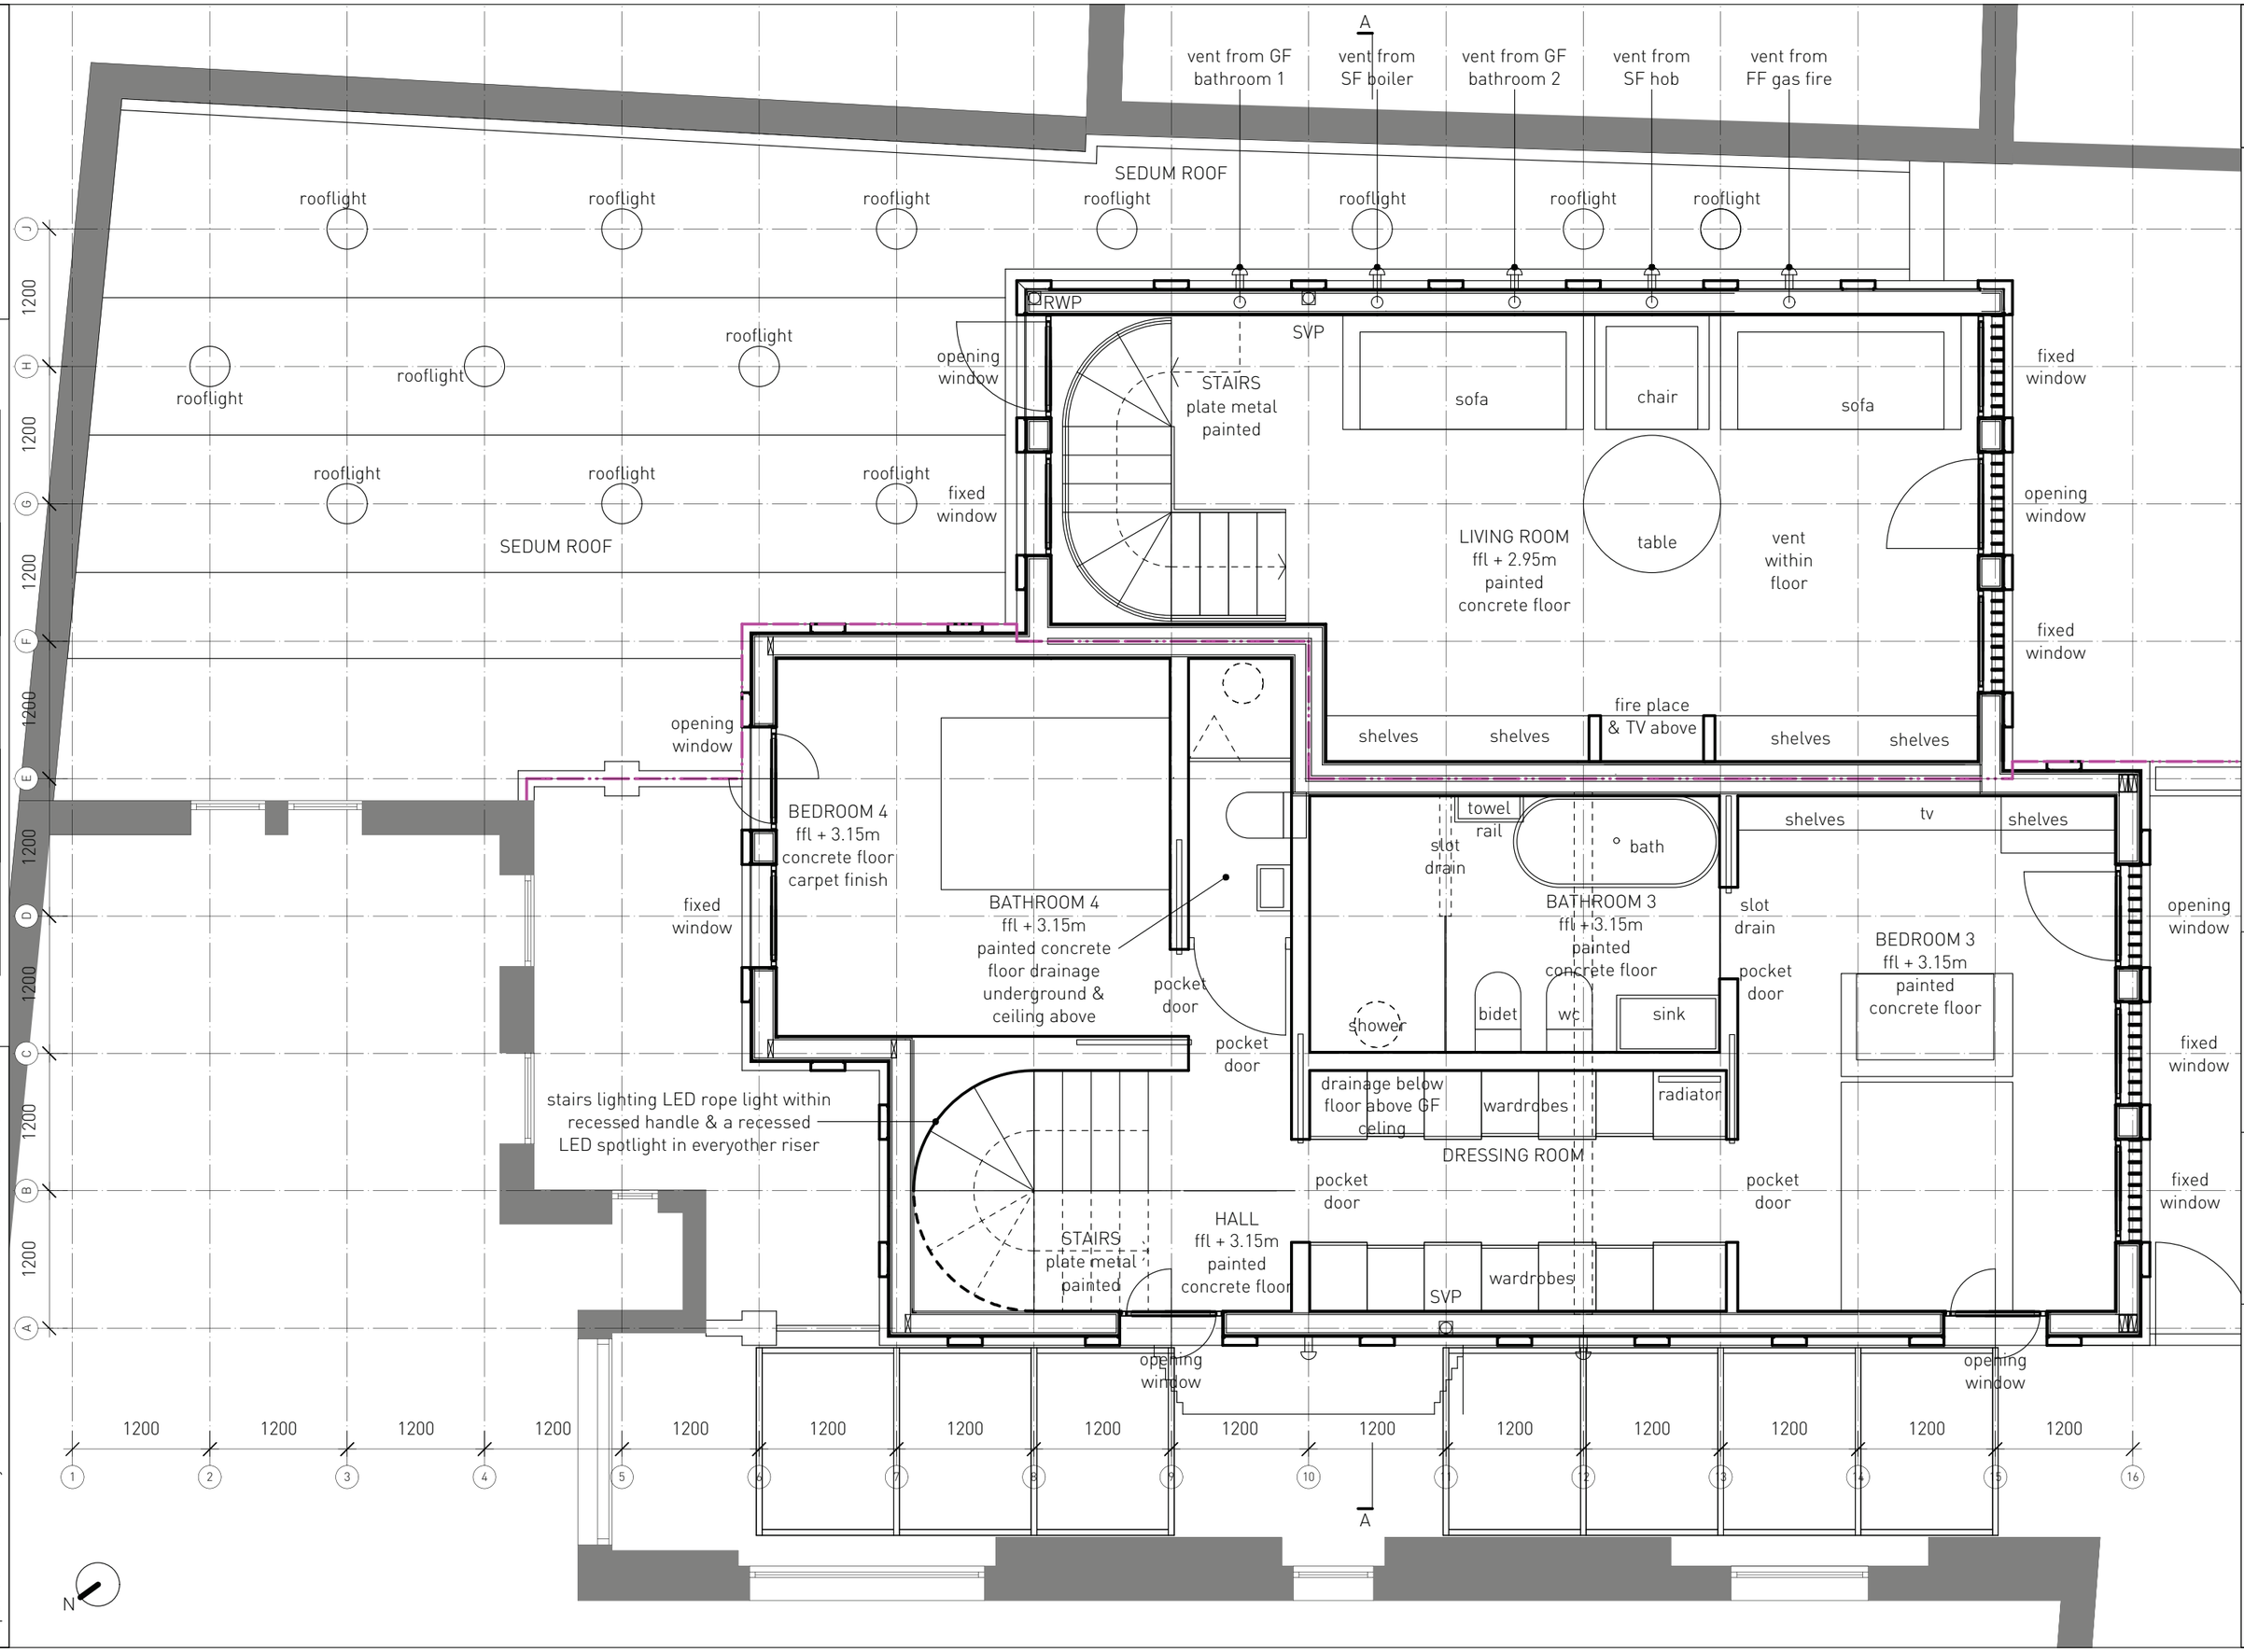

Notes: Any descrepeancies on this drawing with other documents to be reported immediately to the Conract Administrator for clarification

201 - 302 rev C

Peter Morris Architects 465C Hornsey Road, London N19 4DR www.petermorris architects.com

FOR PLANNING
13.01.2020

Title: DETAILED FF PLAN Scale: 1:50

Client: Emily Kennedy
Site: 20 Vicars Road, London NW5 4NL