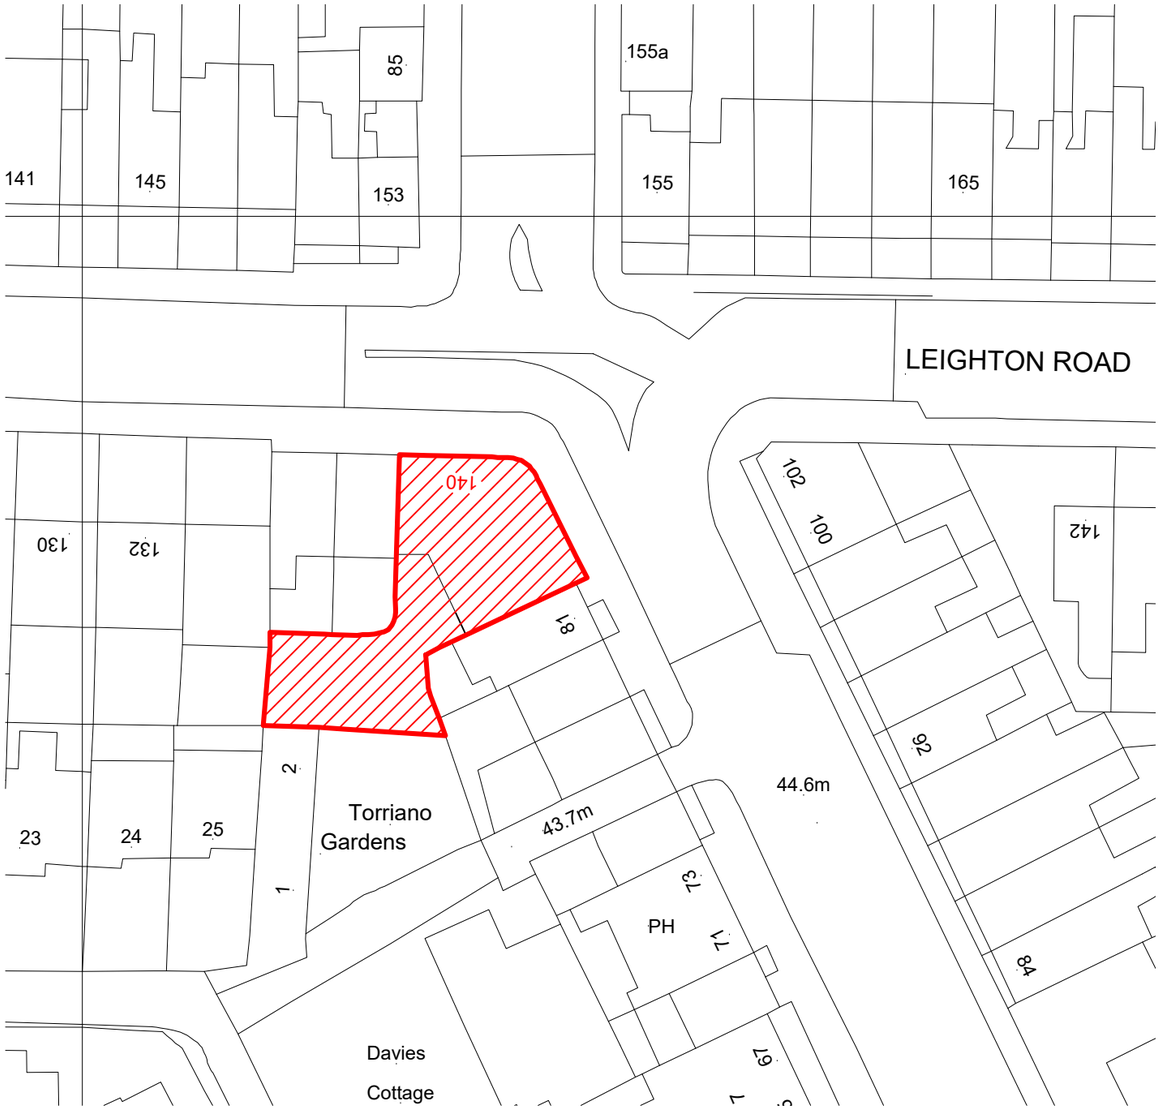

1 Location Plan
Scale : 1 : 500

2 Block Plan
Scale : 1 : 1250

NOTES:
1. THIS DRAWING IS COPYRIGHT AND MUST NOT BE RE-PRODUCED IN WHOLE OR IN PART WITHOUT WRITTEN PERMISSION OF GAA DESIGN.
2. THIS DRAWING REPRESENTS DESIGN INTENT AND CONCEPT ONLY, HENCE IT CAN BE SCALED FOR PLANNING PURPOSES ONLY.
3. THIS DOCUMENT AND ALL ASSOCIATED DOCUMENTS ARE PREPARED FOR SPECIFIC SITE AND EVENT, AND INCORPORATE CALCULATIONS AND MEASUREMENTS AVAILABLE FROM THE CLIENT AT THE TIME OF DRAFTING.
4. THE RECIPIENT AGREES TO PROTECT THE CONTENTS FROM DISTRIBUTION AND DISSEMINATION EXCEPT AS REQUIRED FOR THE SPECIFIC EVENT NAMED, WITHOUT THE WRITTEN PERMISSION OF THE DESIGNER.
5. USE OF THIS DESIGN IS GRANTED TO THE CLIENT FOR THE SPECIFIC AND NAMED EVENT ONLY.
6. COPYRIGHT © 2019

Rev.	Date	Description	Drwn	Check
P01	29/01/2020	First Issue		

Rev.	Date	Description	Drwn	Check

0 10 20m
scale 1:500

0 25 50m
scale 1:1250

PROJECT NAME
140 Leighton Rd, Camden

DRAWING TITLE
Location and Block Plan

PROJECT NO. 19008
SCALE As Indicated
PURPOSE For Stage Approval

DOC. NO. -
19008-GAA-ZZ-00-DR-T-0102

Date	Drawn	Check
18/12/2019	MKB	CS

STATUS	Rev	Reviewed	Approved
S4	P01	CS	CS

GAA DESIGN

A3

© GAA DESIGN LTD