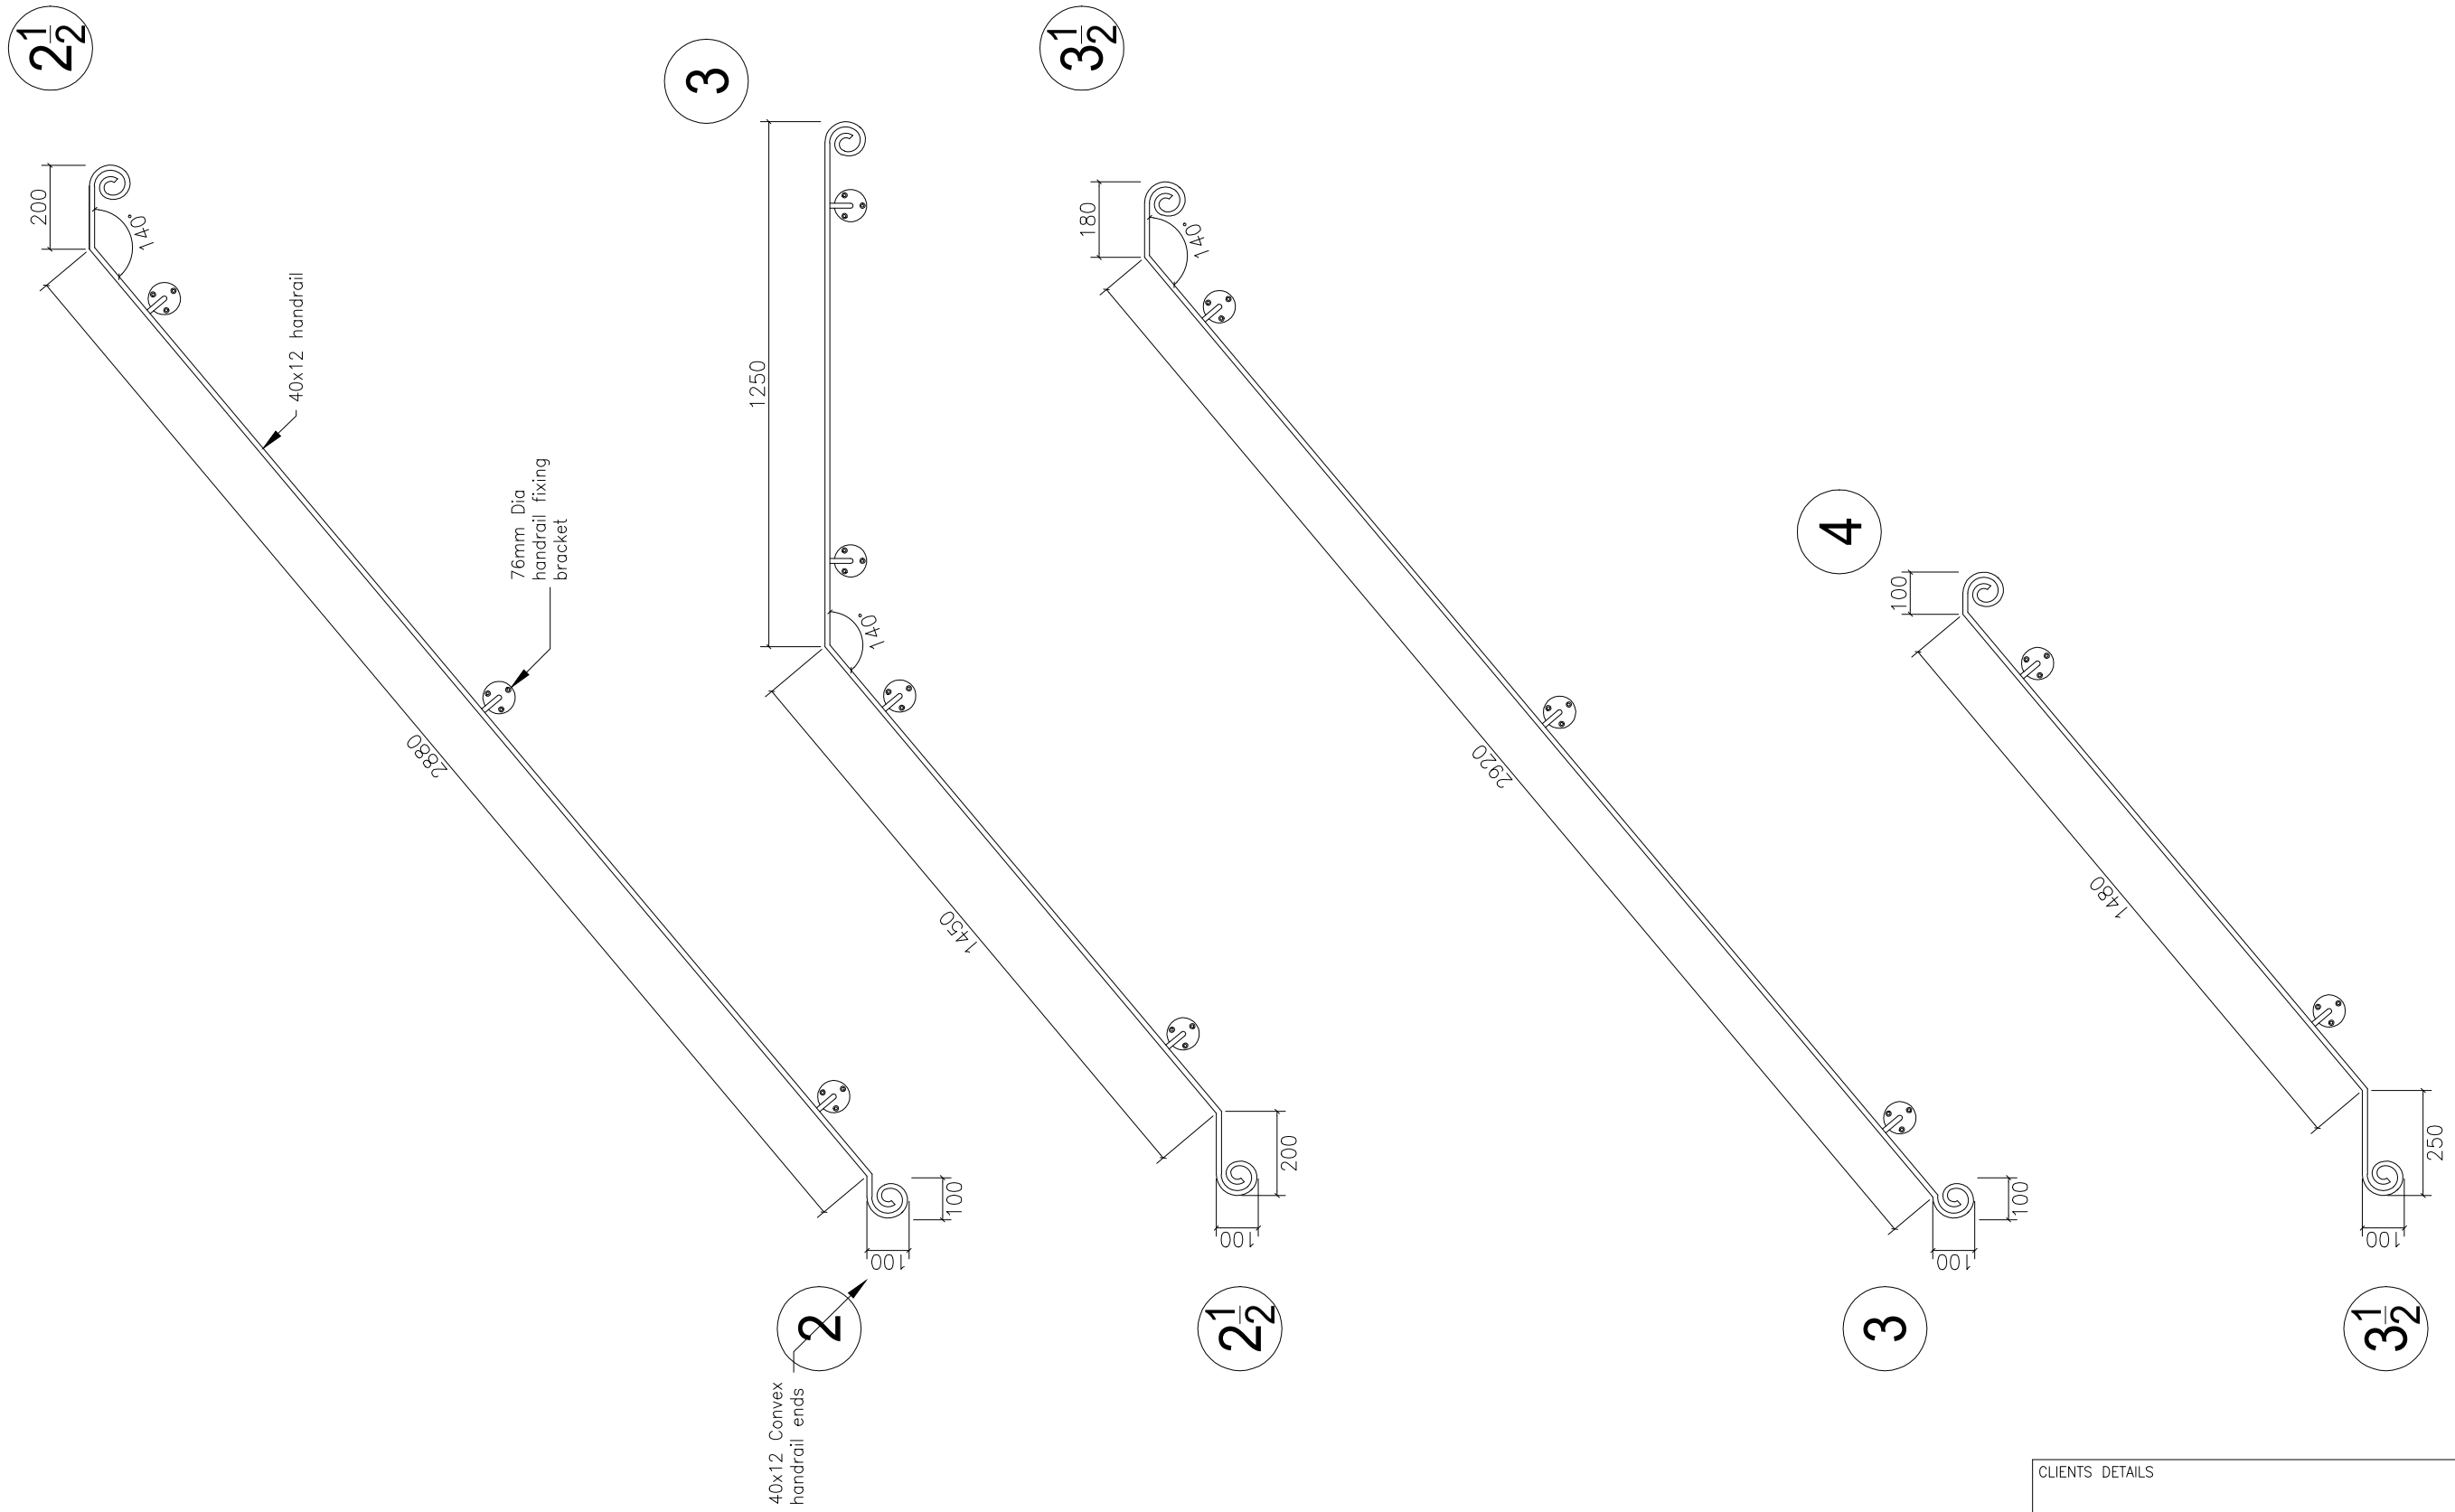

CLIENTS DETAILS

Krisper Repairs and Maintenance (KRM)

15 NCR Business Centre
Great Central Way
London
NW10 OAB

DRAWN	DRAWN DATE	CHECKED	SCALE	WORKS NUMBER
C.DOE	16.01.2020			

© The copyright of this drawing is reserved by KRM. It is issued on condition that it is not copied, reproduced, or disclosed to a third party, either wholly or in part, without the consent in writing of the company

PROJECT/TITLE

New Court
Handrails

Drawing No. 202003-02