
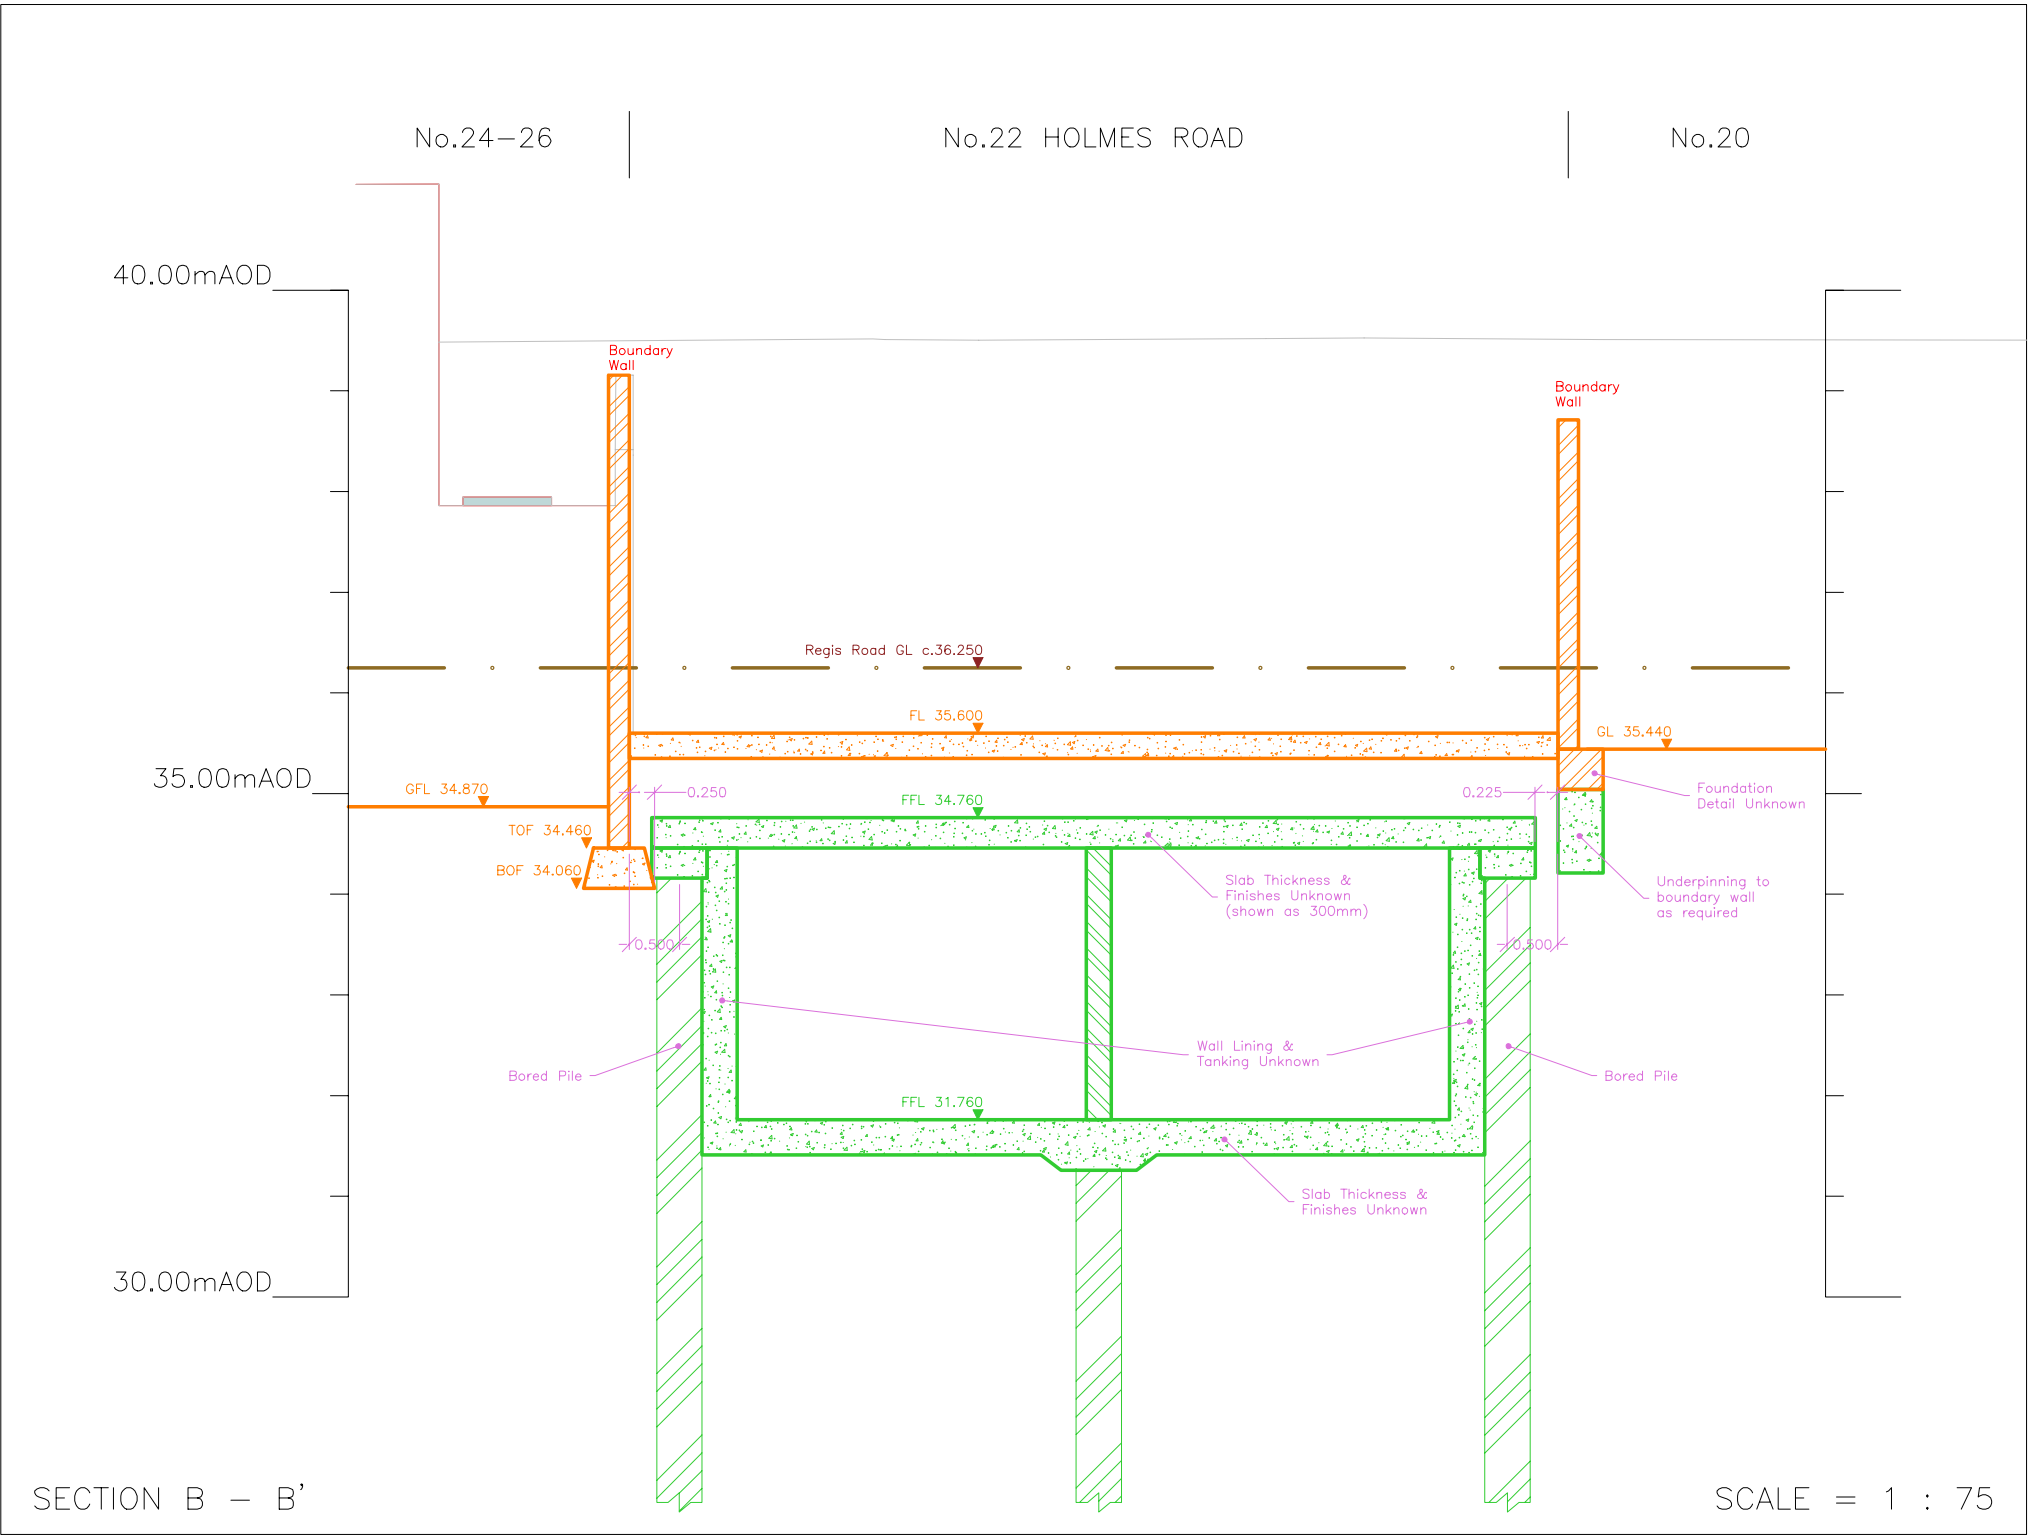
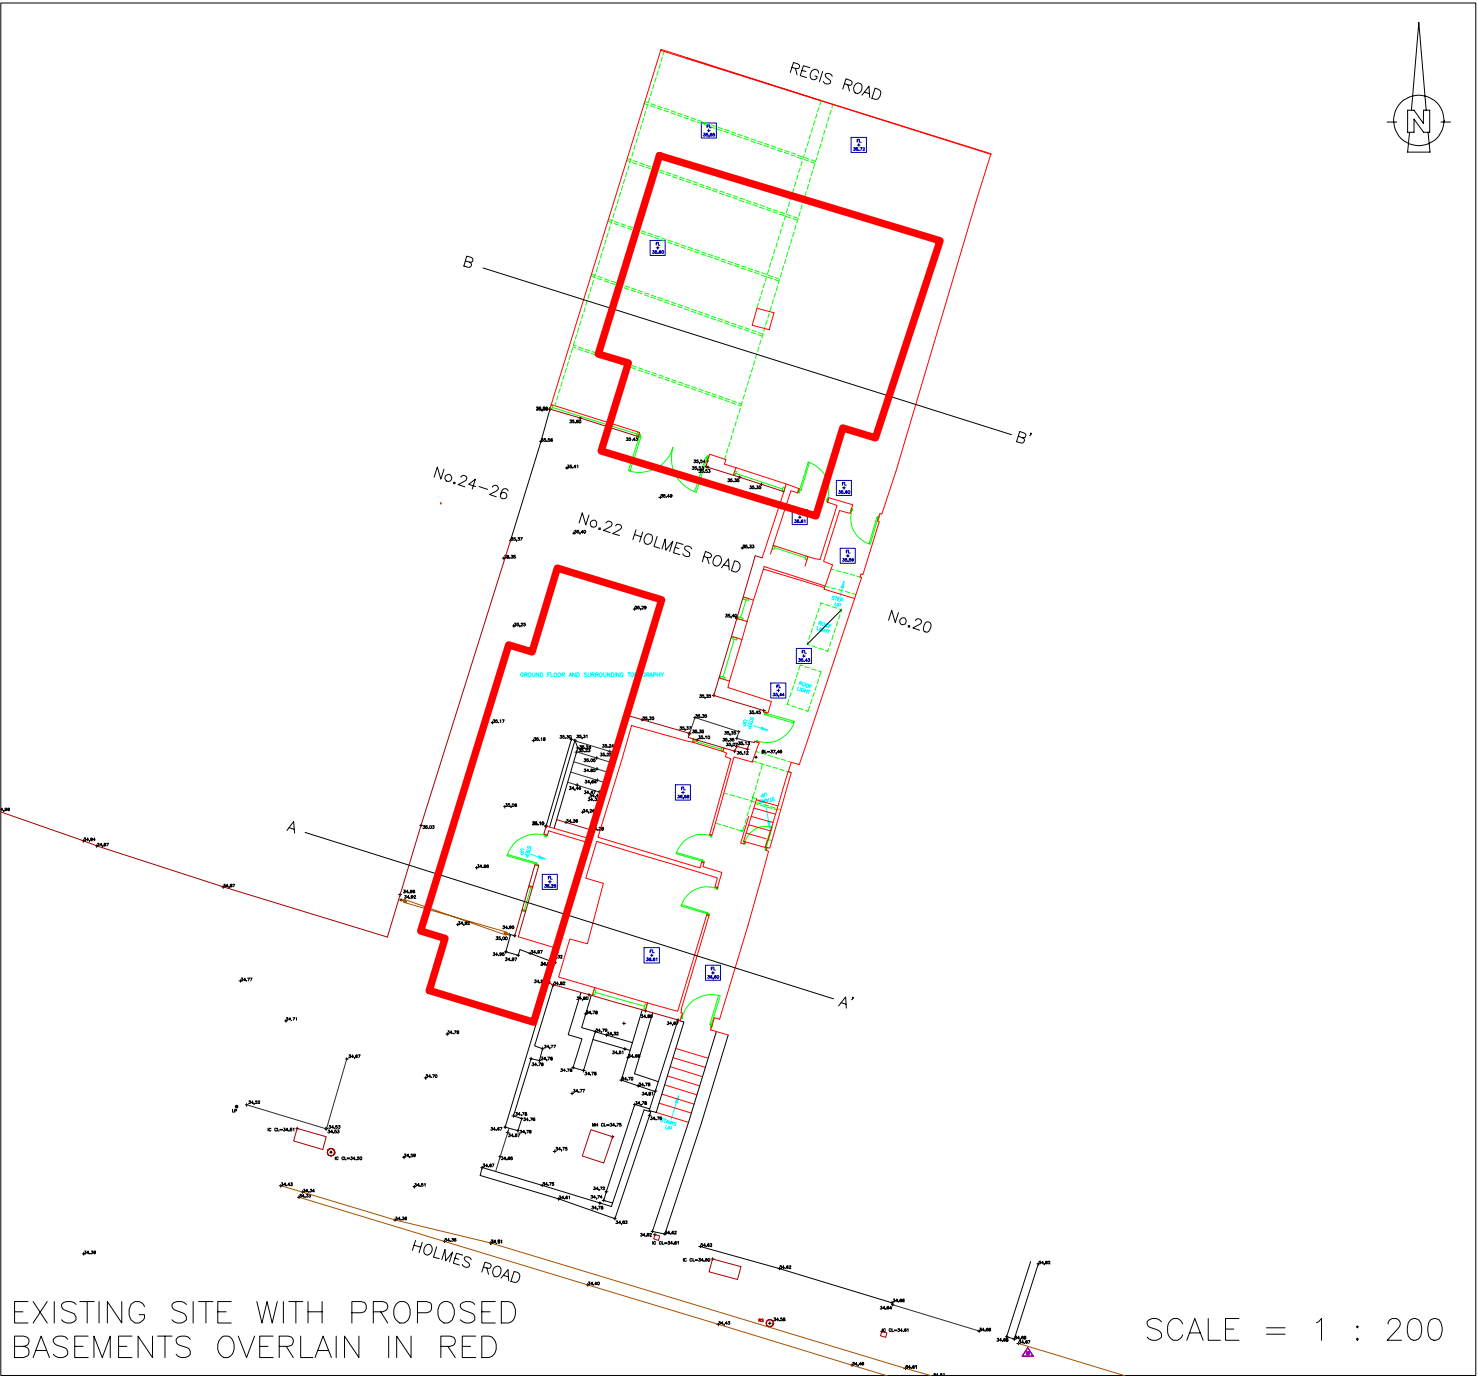


NOTES

- EXISTING STRUCTURAL ELEMENTS
- PROPOSED BASEMENT

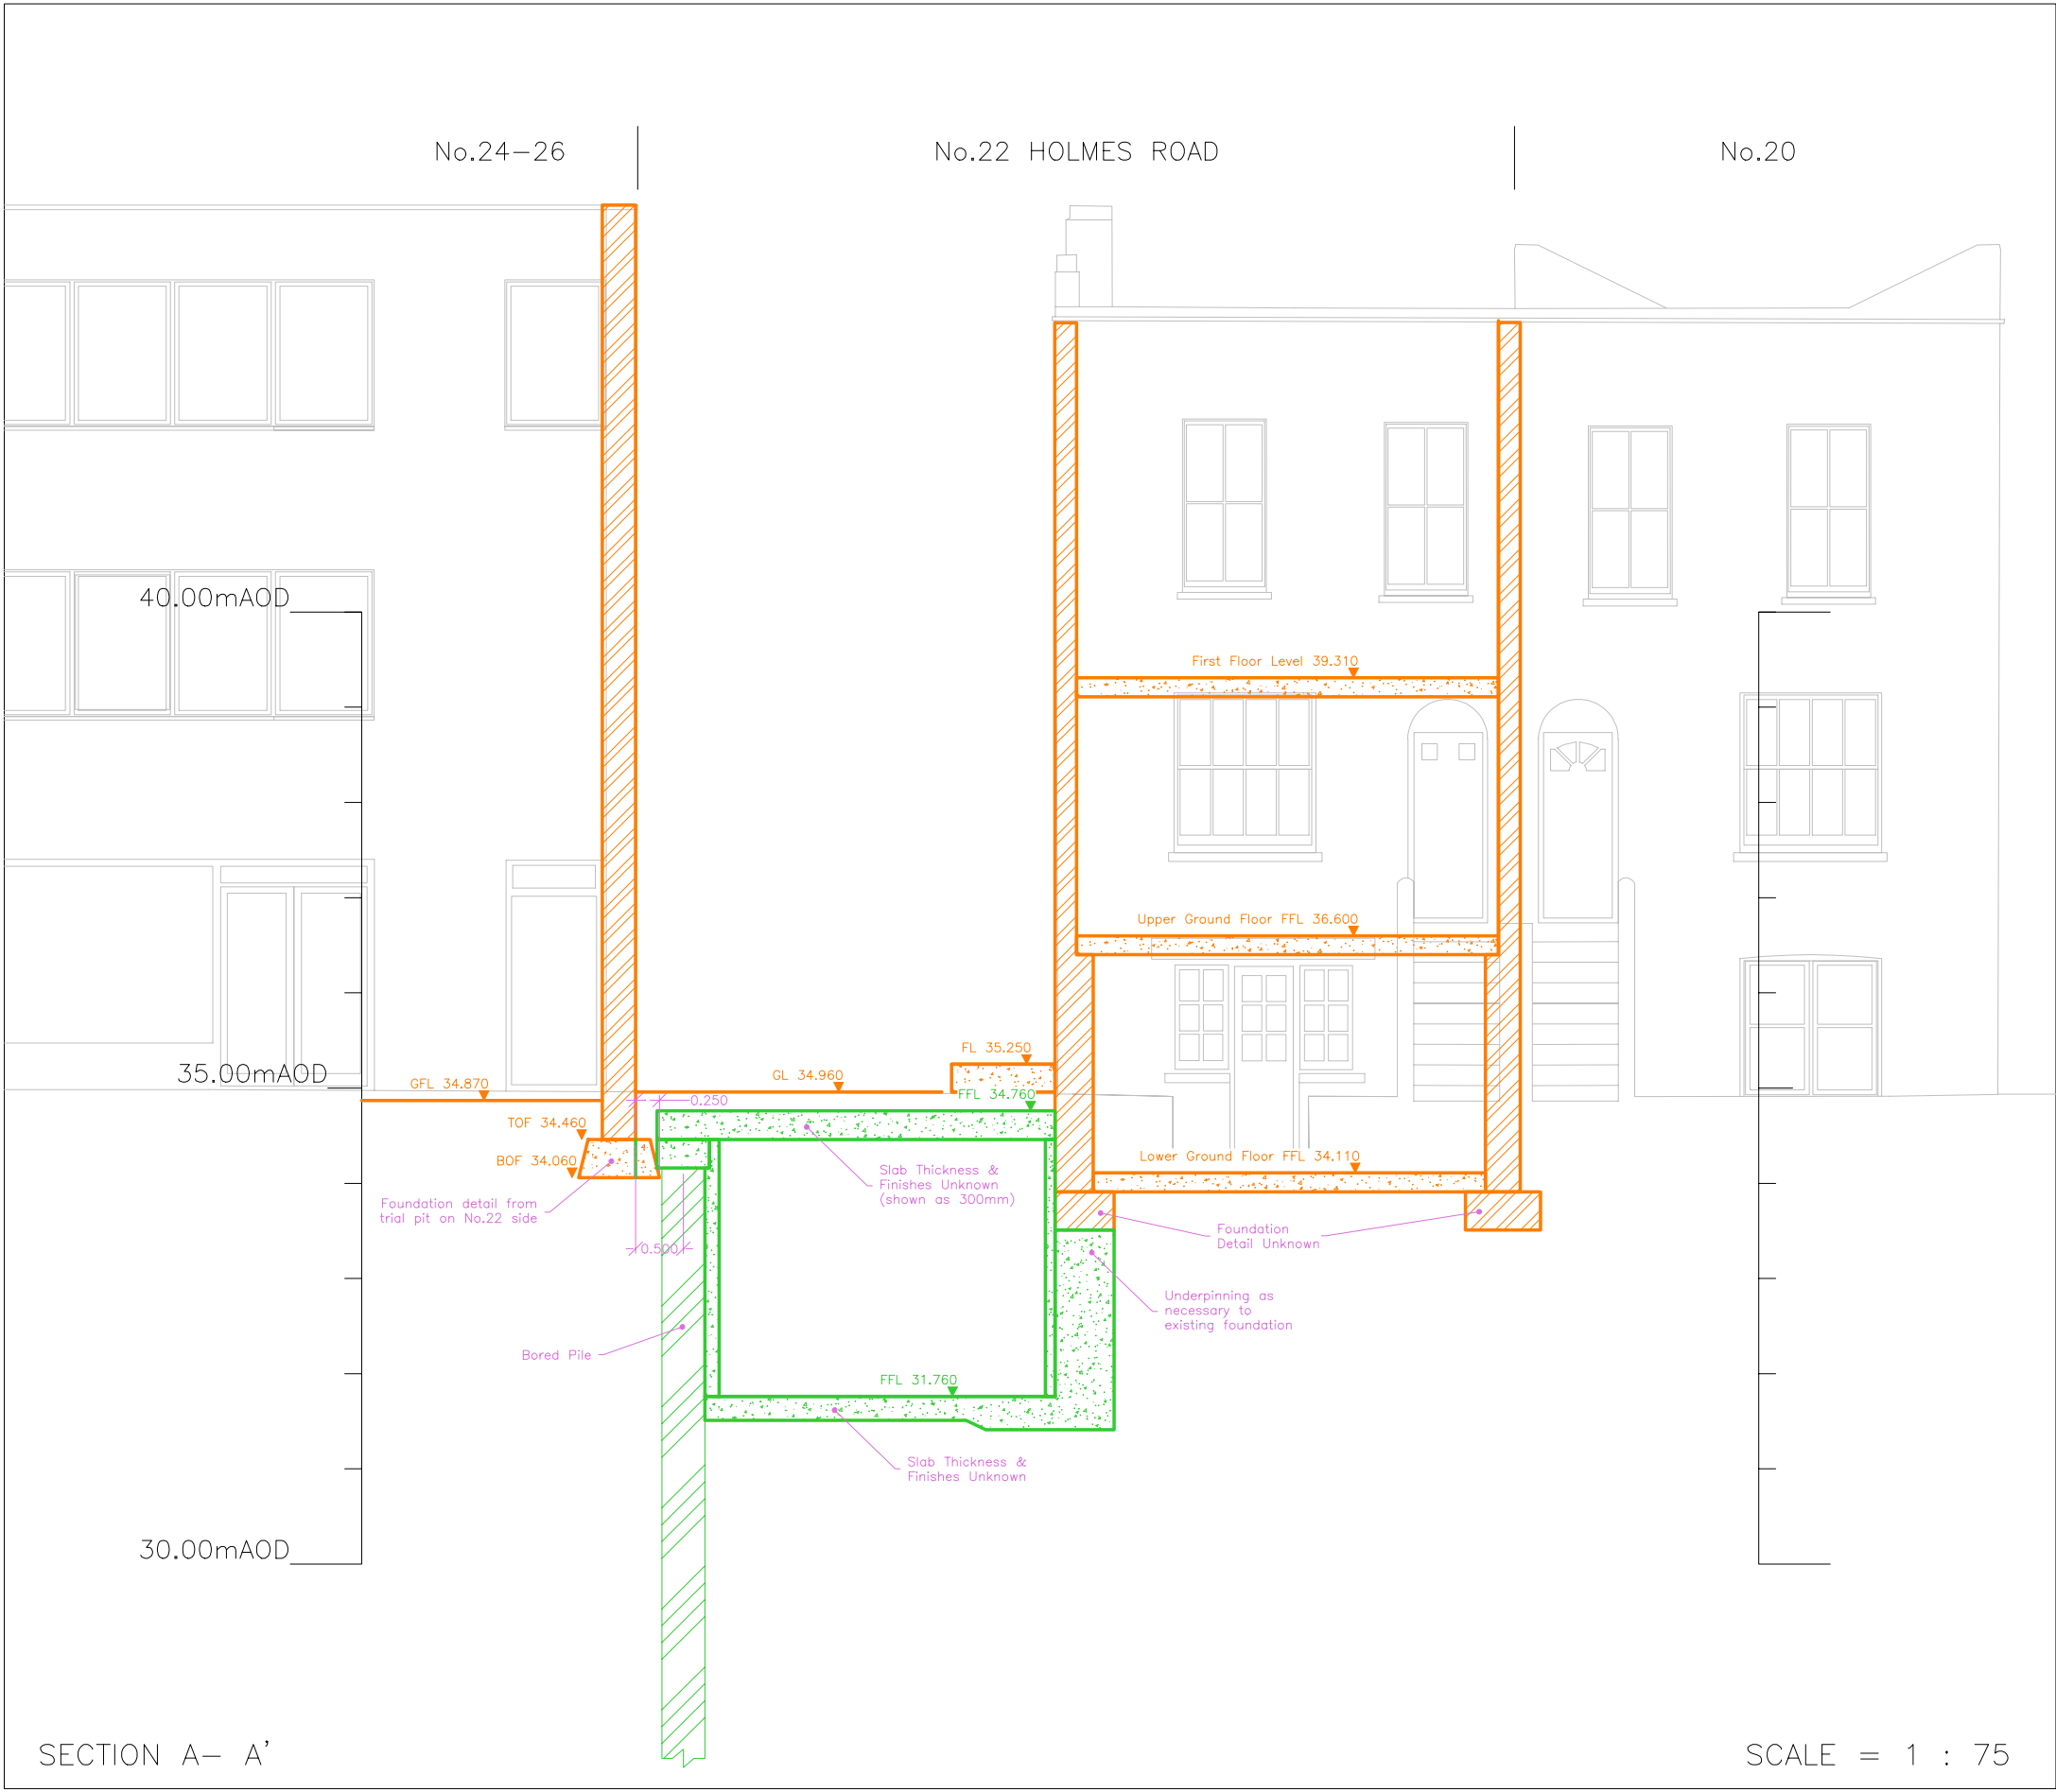

01	First Issue	WR	01/01/18
Rev.	Revision	Detail	Drawn Date
Based upon Ordnance Survey Mapping with permission of controller of HMSO. Crown copyright license no. 100045347. This drawing must not be copied or reproduced without written consent from Key GeoSolutions Ltd.			
CLIENT:			
STANTEC UK			
PROJECT:			
22 HOLMES ROAD			
TITLE:			
CROSS SECTIONS THROUGH PROPOSED BASEMENT			
Drawn:	WR	Checked:	BD
Scale:	As Shown	Original Sheet Size:	A2
Drawing No.	19-088-D-001	Date:	Feb '20
Revison:	01	Status:	DRAFT
KEY GS Nova House Audley Avenue Newport Shropshire TF10 7DW Tel: 01952 822960 E-mail: info@keygs.com Web: www.keygs.com Key GeoSolutions Ltd			