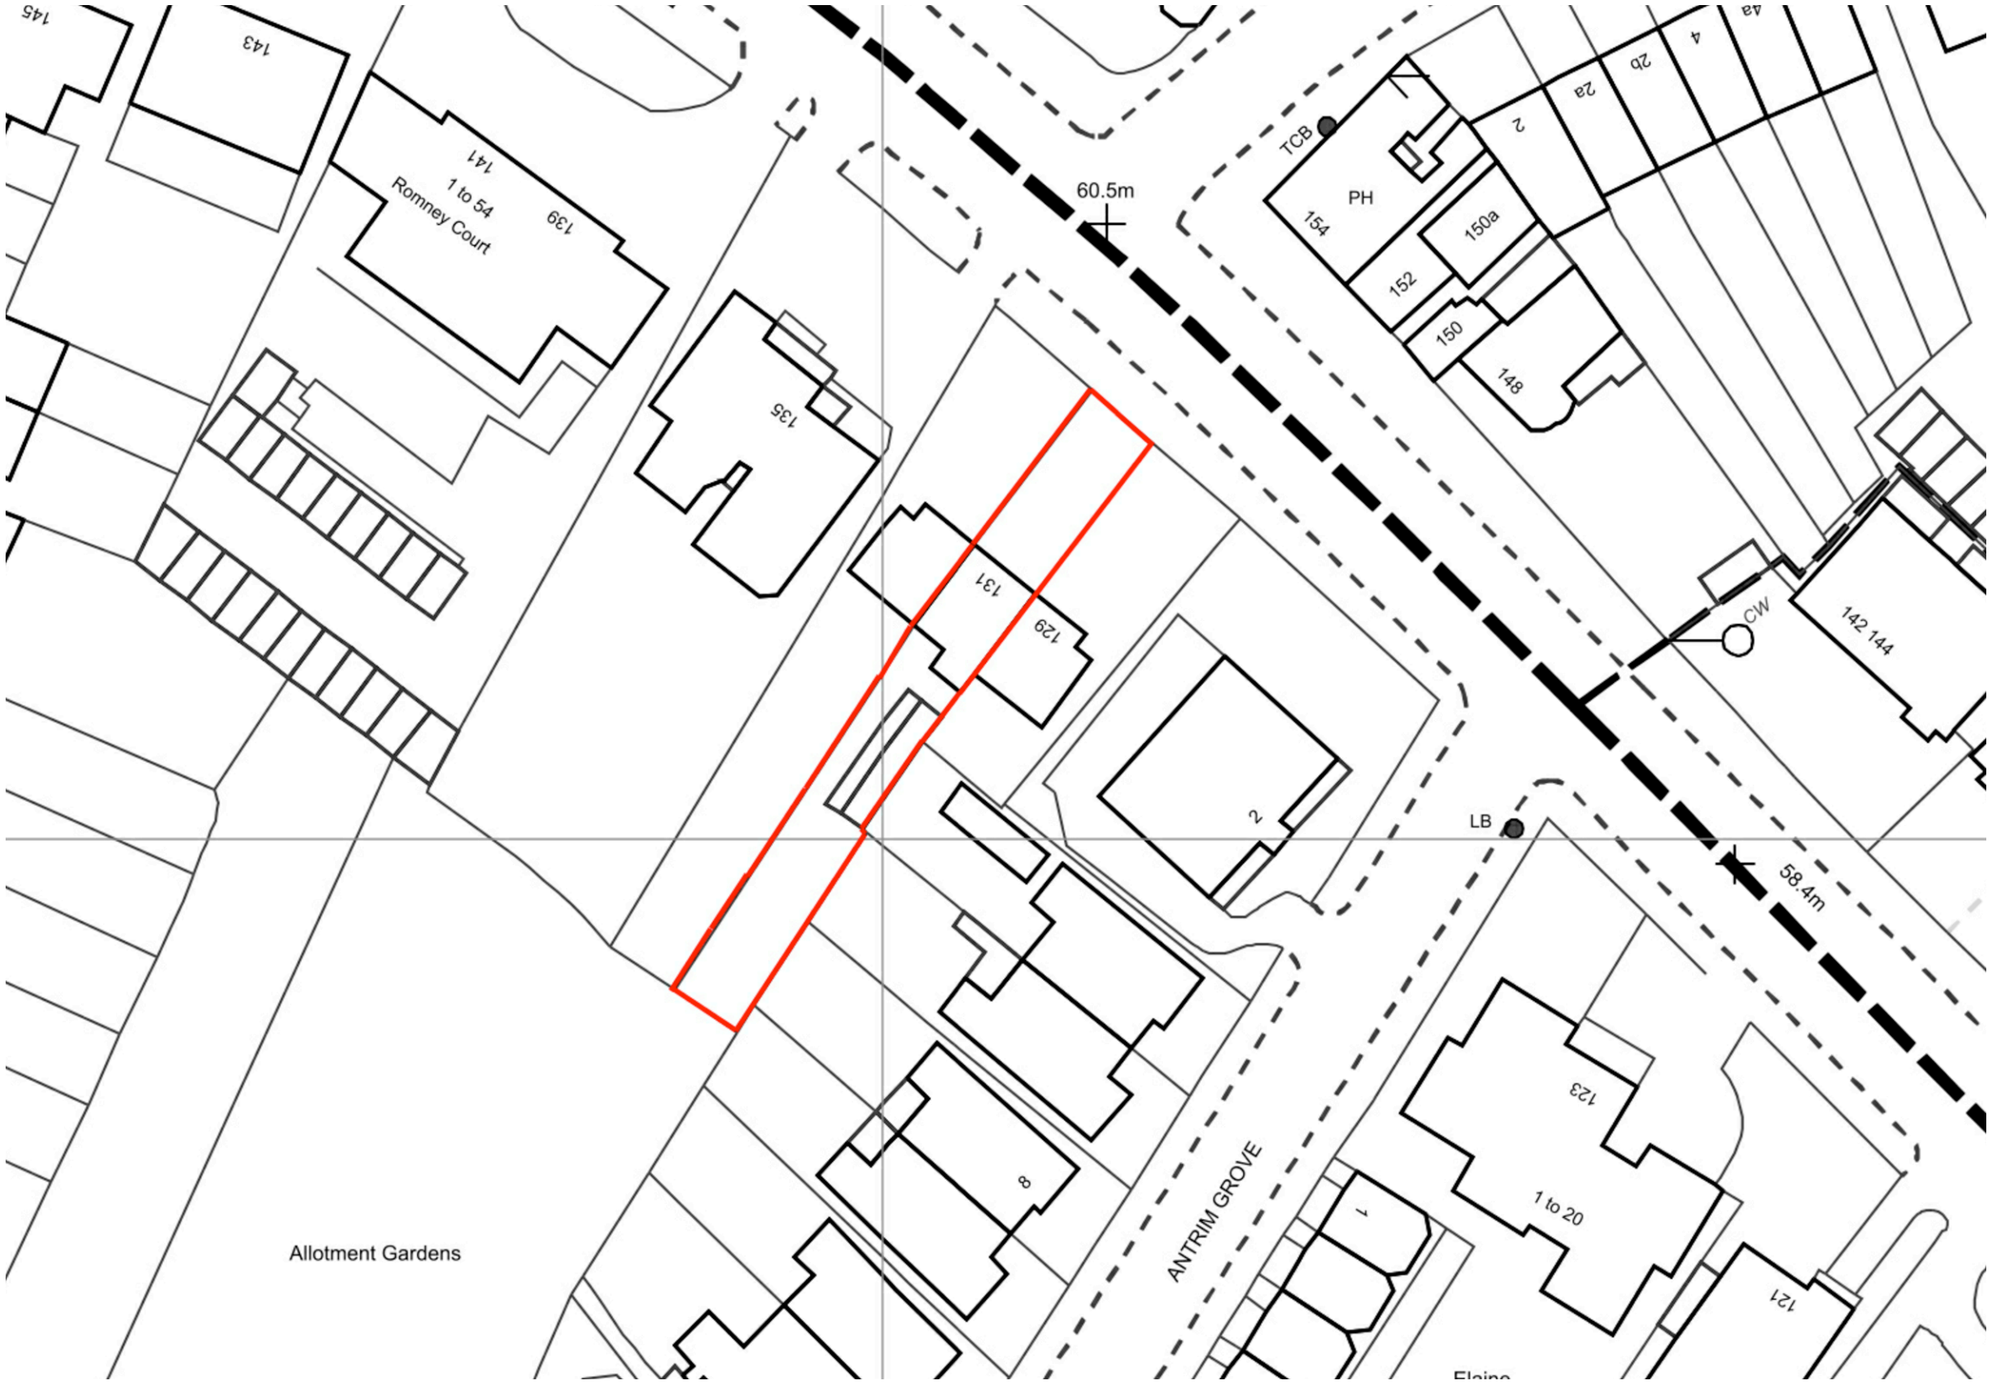

ORDNANCE SURVEY PLAN

Plans 1: 500

Ordnance Survey

1:500

0 5 10 15 25m

This document is the property of J. Khatri. Copyright is reserved by them and the drawing is issued on condition that it is not copied, reproduced or retained by, nor disclosed to any unauthorised person, either wholly or in part without the written consent of J. Khatri.

DO NOT SCALE FROM THIS DRAWING

Drawings are for general arrangement only. Dimensions are to be checked on site by the contractor and any discrepancies are to be reported in writing prior to commencement of work. When a drawing is covered by different scales the larger scale is to be worked to in all cases. Drawings are completed under client instruction and therefore submitted on the condition that the responsibility of compliance to all relevant authority and legal requirements, and of obtaining required approval, remains with the client.

Notes:

1. Do not scale drawings
2. Site verify all dimensions prior to construction
3. Report all discrepancies to Johin Khatri immediately
4. This drawing is to be read in conjunction with all relevant documents and drawings
5. Not for construction or for ordering.
6. No works to be carried out based on the information portrayed on this drawing.
7. Please refer to the construction drawing issued for this scheme.

Proposed Scheme Only

Revisions	Date:	By:
No. Description:		

In association with:

73 colin park road
london
nw9 6hy

T: +44 (0) 7787 564 339

j.khatri@btinternet.com

Client
MR & MRS RYAZANTSEV

Project Title:
131 HAVERSTOCK HILL,
LONDON NW3

Building / Floor:

Drawing Status
PLANNING APPROVAL

Job Number
007_00131

Date drawn: 10/02/2020
Drawn by: JK
Reviewed by: JK

Drawing Title
ORDNANCE SURVEY MAP

Drawing Number
0007_0131_5001

Revision
00

Scale:
A3 @ 1:500