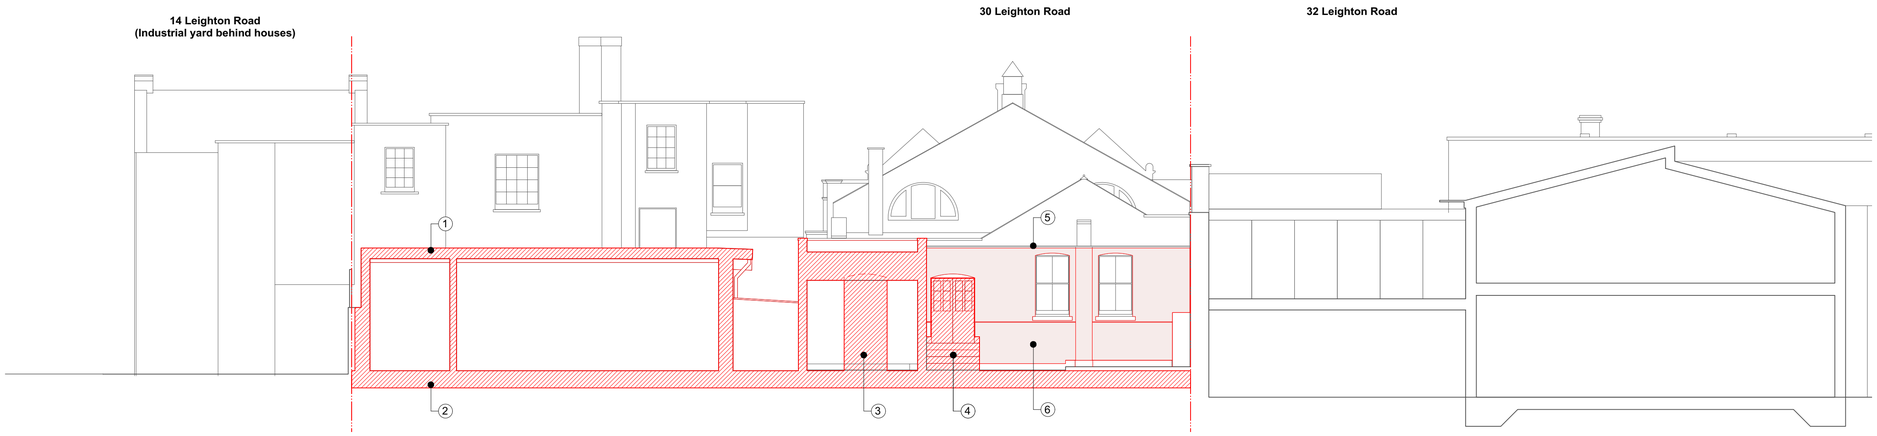

1 Section B
1:100 @ A1 / 1:200 @ A3

Notes

1. All modern additions to the site (studio, outbuildings and extensions) to be demolished.
2. Modern addition foundations removed and site regraded
3. Section of wall carefully demolished to create opening into proposed corridor
4. Non original door and stairs removed
5. Modern glass roof and structure carefully removed
6. Painted render applied over brickwork below glass roof to be removed (subject to testing to ascertain condition and effect on masonry beneath).

0 2 4 6 8 10 M

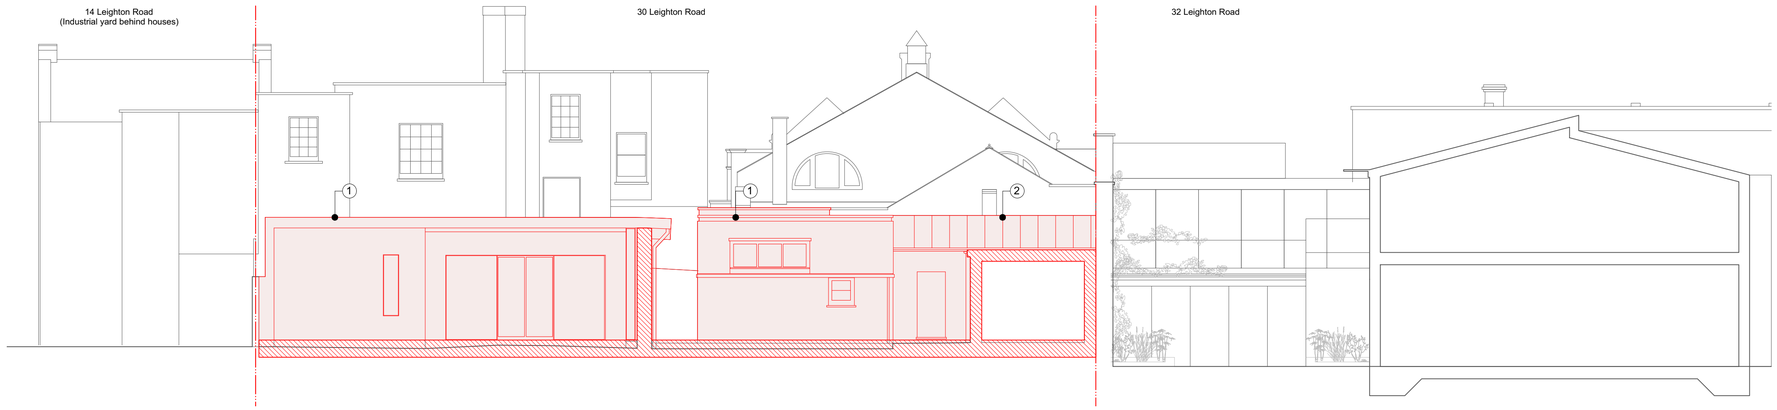

2 Section C
1:100 @ A1 / 1:200 @ A3

Notes

1. All modern additions to the site (studio, outbuildings and extensions) to be demolished.
2. Modern glass roof and structure carefully removed

0 2 4 6 8 10 M

30 Leighton Road

REV	DATE (dd.mm.yy)	DESCRIPTION
-	22.01.20	Draft Issue
A	06.02.20	Issued for Planning

DO NOT SCALE FROM THIS DRAWING. ALL DIMENSIONS ARE TO BE CHECKED ON SITE. ALL OMISSIONS AND DISCREPANCIES TO BE REPORTED TO THE ARCHITECT IMMEDIATELY. THIS DRAWING IS TO BE READ IN CONJUNCTION WITH ALL CONSULTANTS INFORMATION. QUINN ARCHITECTS LTD RETAIN COPYRIGHT OF ALL INFORMATION IN THIS DRAWING

Items hatched / outlined in **red** proposed for demolition or strip-out

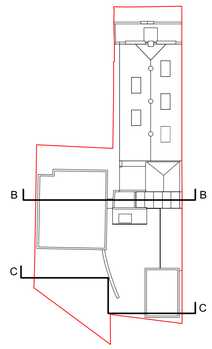

Quinn Architects

Rochelle School Arnold Circus London E2 7ES
+44 (0)20 7613 3843 www.quinnuk.com

DRAWING TITLE

Demolition Drawings
Section B
Section C

SCALE	DRAWN BY
1:100 @ A1 / 1:200 @ A3	CE
	CHECKED BY LQ

DRAWING STATUS
PLANNING

PROJECT NO.	DRAWING NO.	REV.
QA183	**P071**	**A**