SCALE 1:50 0m 0.5m 1m 2m 3m 4m 5m
SCALE 1:1 0m 10mm 20mm 40mm 60mm 80mm 100mm

N

THE CONTRACTOR MUST VERIFY ALL DIMENSIONS ON SITE BEFORE MAKING SHOP DRAWINGS OR COMMENCING WORK OF ANY KIND.
NO DIMENSIONS TO BE SCALED FROM THIS DRAWING.

REV.	DATE	REVISION
-	-	-

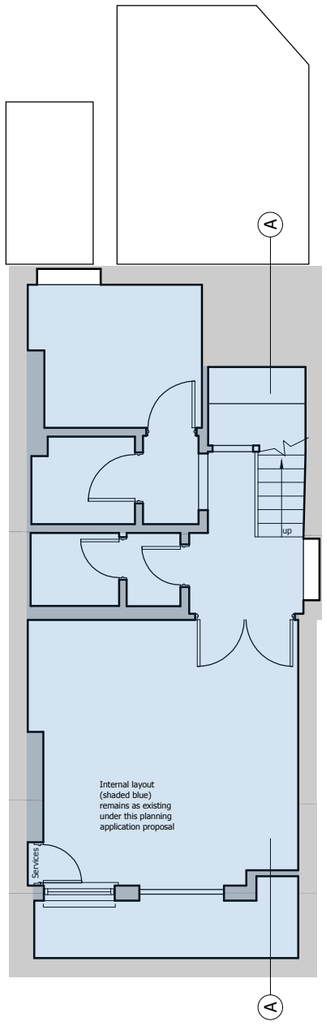

-1 Basement
Scale 1:50

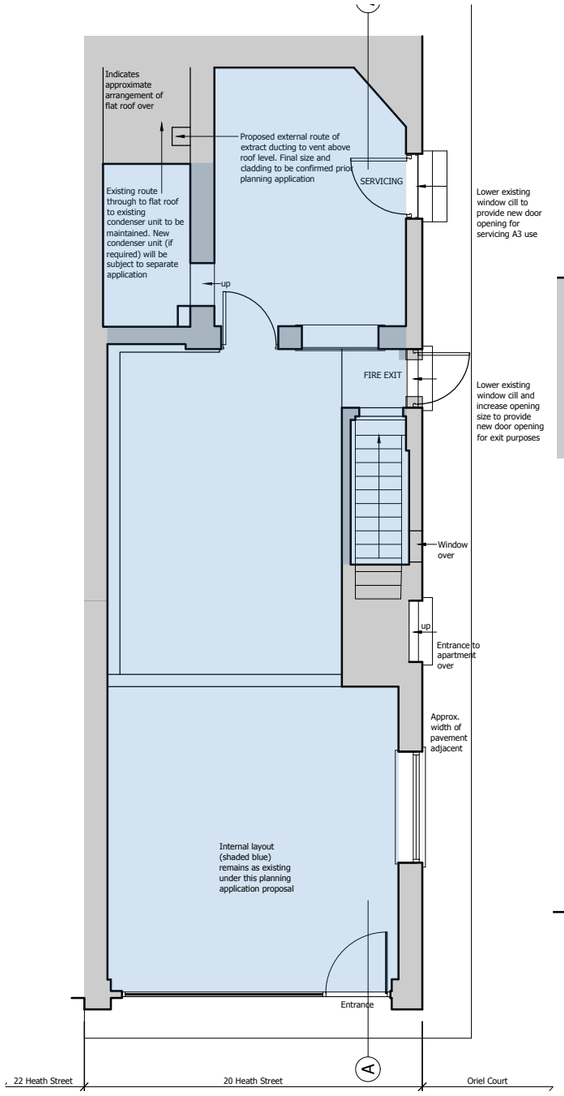

00 Ground Floor
Scale 1:50

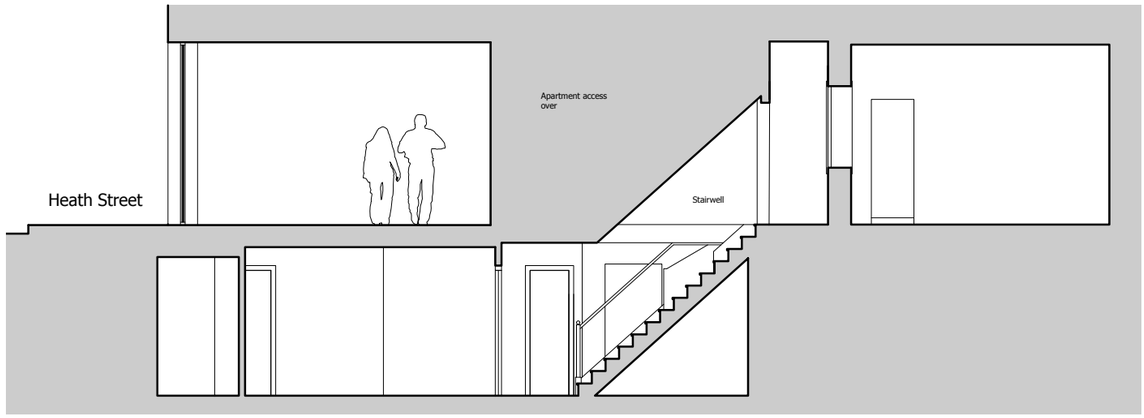

S1 Section A-A
Scale 1:50

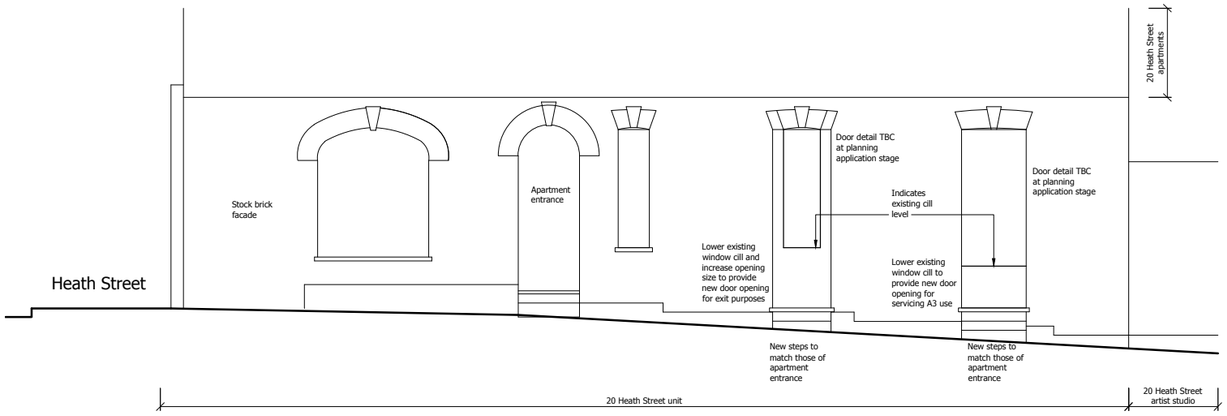

E1 Oriel Court elevation
Scale 1:50

FOR COMMENT

Osel architects and development consultants

PROJECT:
20 Heath Street
London NW3 6TE

CLIENT:
Mr A Costa

DRAWING:
PROPOSED
GENERAL ARRANGEMENT

DRAWING No.: E18-003/PRP001
REV: -

SCALE: 1:50@A1
DRAWN: VS DATE: 28.02.18
CHECKED: DATE:

26 Oldbury Place, London W1U 5PR Tel: 020 7224 2447 Fax: 020 7224 2997
E-mail: admin@oselarch.co.uk Web: www.oselarchitecture.co.uk
©COPYRIGHT EXISTS ON THE DESIGNS AND INFORMATION SHOWN ON THIS DRAWING