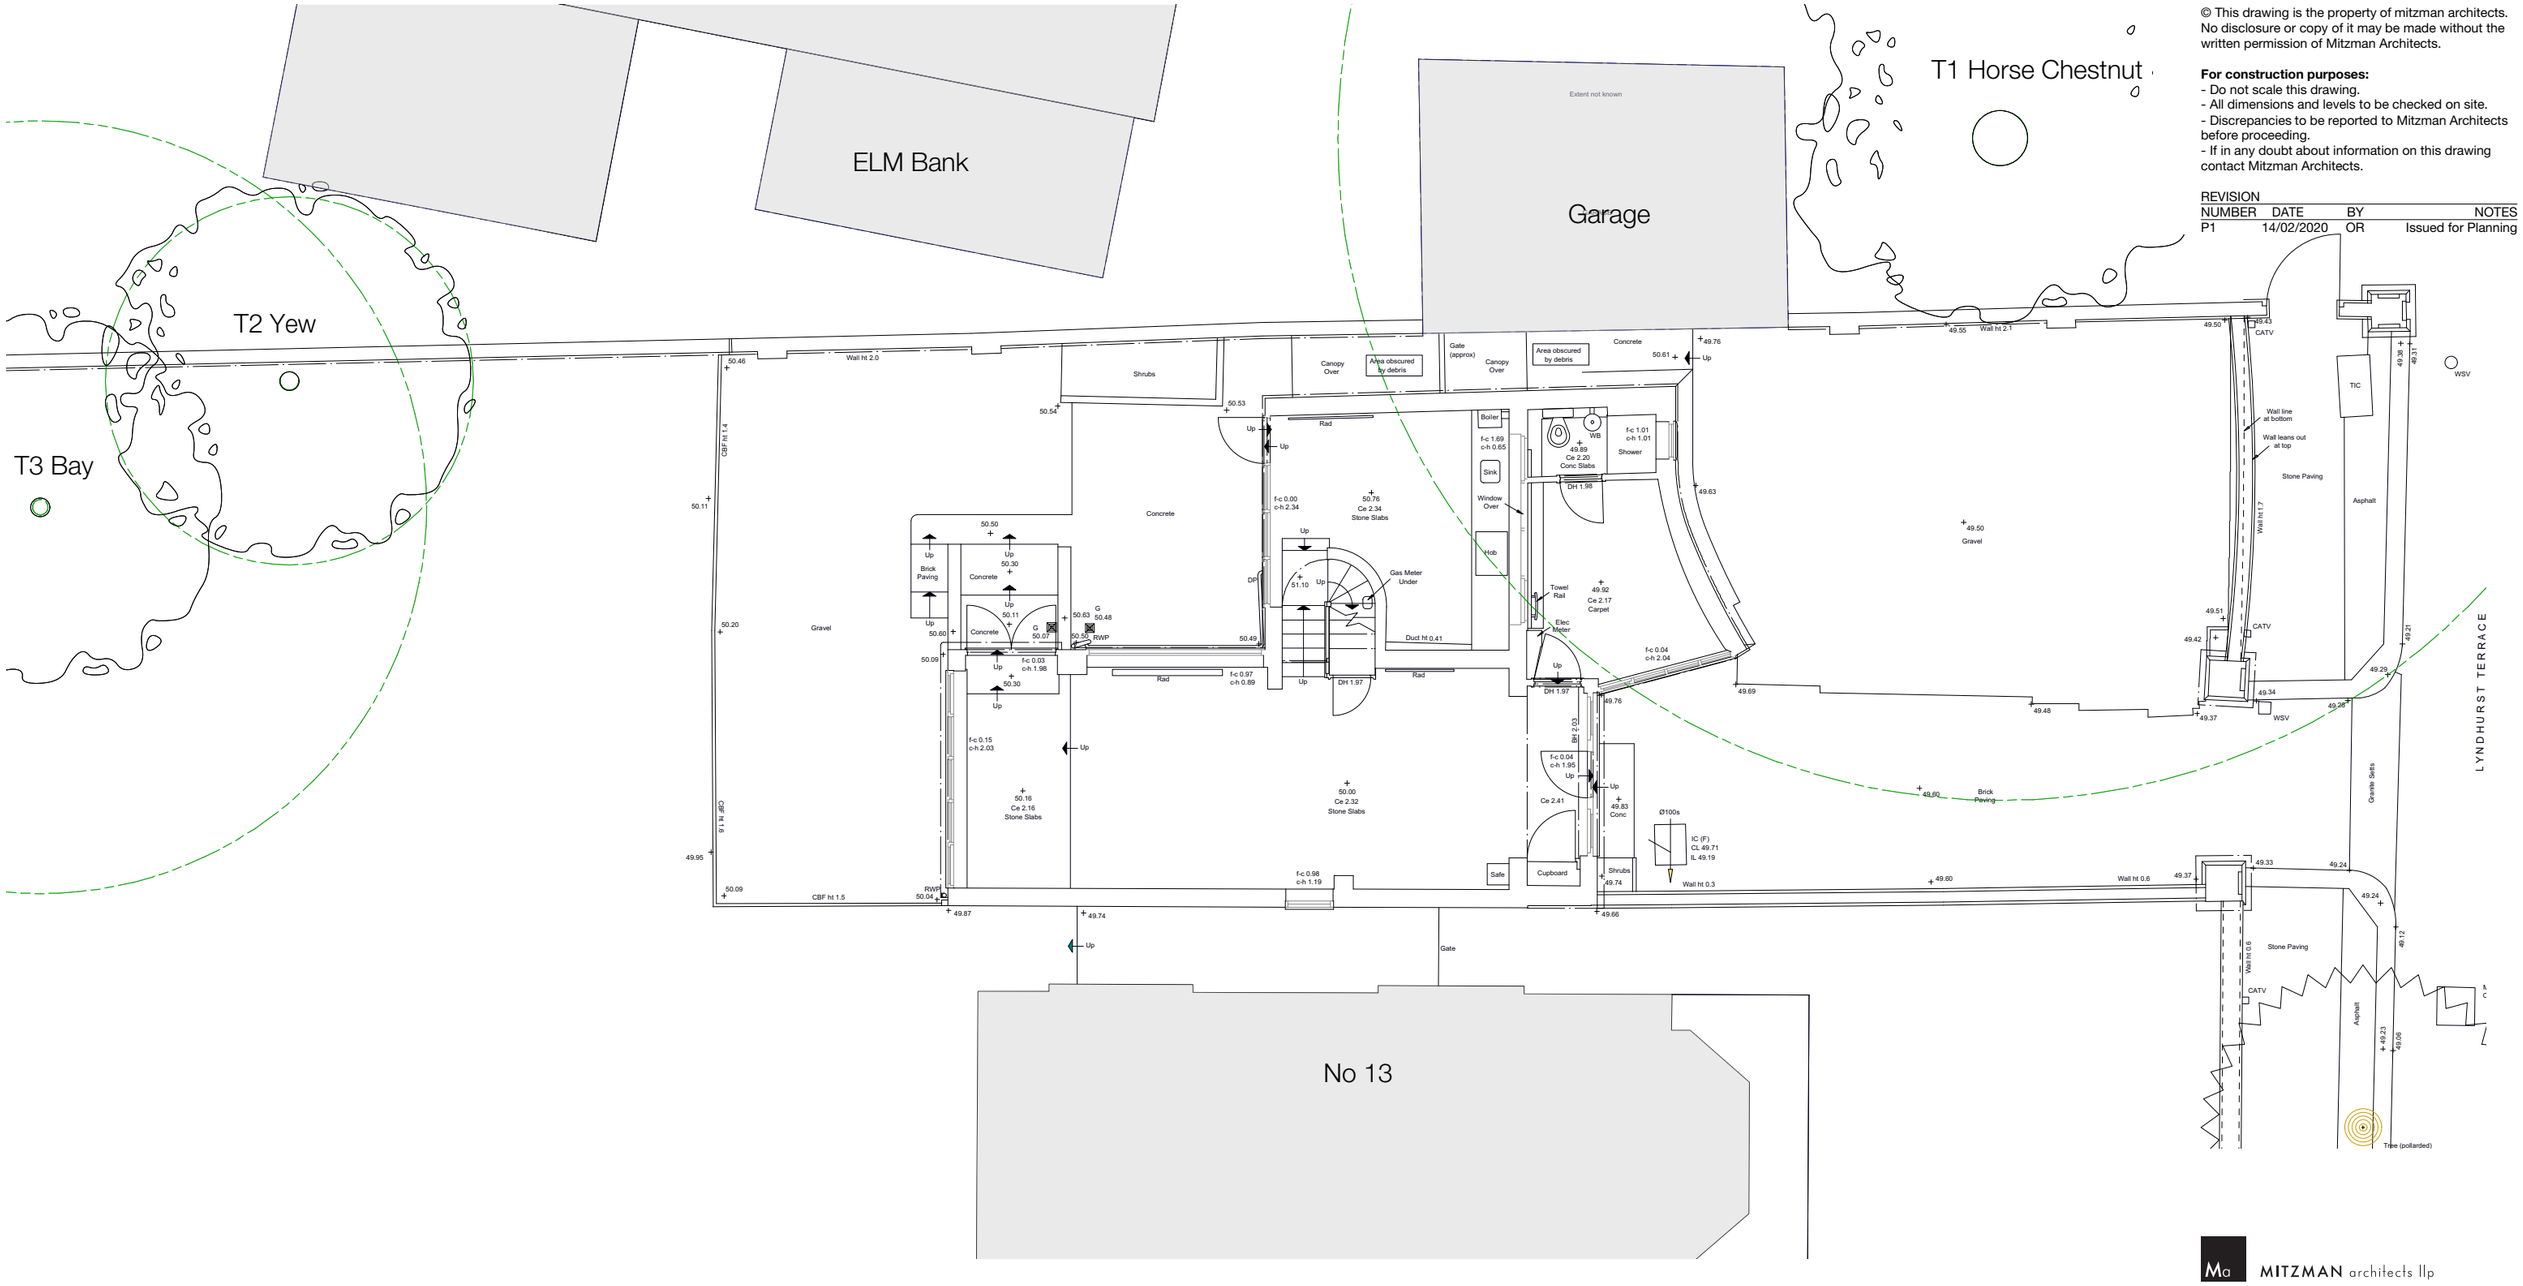

© This drawing is the property of mitzman architects. No disclosure or copy of it may be made without the written permission of Mitzman Architects.

For construction purposes:
- Do not scale this drawing.
- All dimensions and levels to be checked on site.
- Discrepancies to be reported to Mitzman Architects before proceeding.
- If in any doubt about information on this drawing contact Mitzman Architects.

REVISION

NUMBER	DATE	BY	NOTES
P1	14/02/2020	OR	Issued for Planning

0 1 5 10m

MITZMAN architects llp
020 7722 8525
mail@mitzmanarchitects.com
www.mitzmanarchitects.com
Unit 1 Primrose Mews
Sharpleshall Street
London NW1 8YW

CLIENT
Carmel & Emanuel Mond

PROJECT
15 Lyndhurst Terrace, London NW3 5QA

SHEET TITLE
Existing Ground Floor Plan

SCALE
1:100

DATE CREATED
29/01/2020

FILE REFERENCE
297-A-P-Bldg

DRAWING NUMBER
246-DWG-001

REVISION
P1