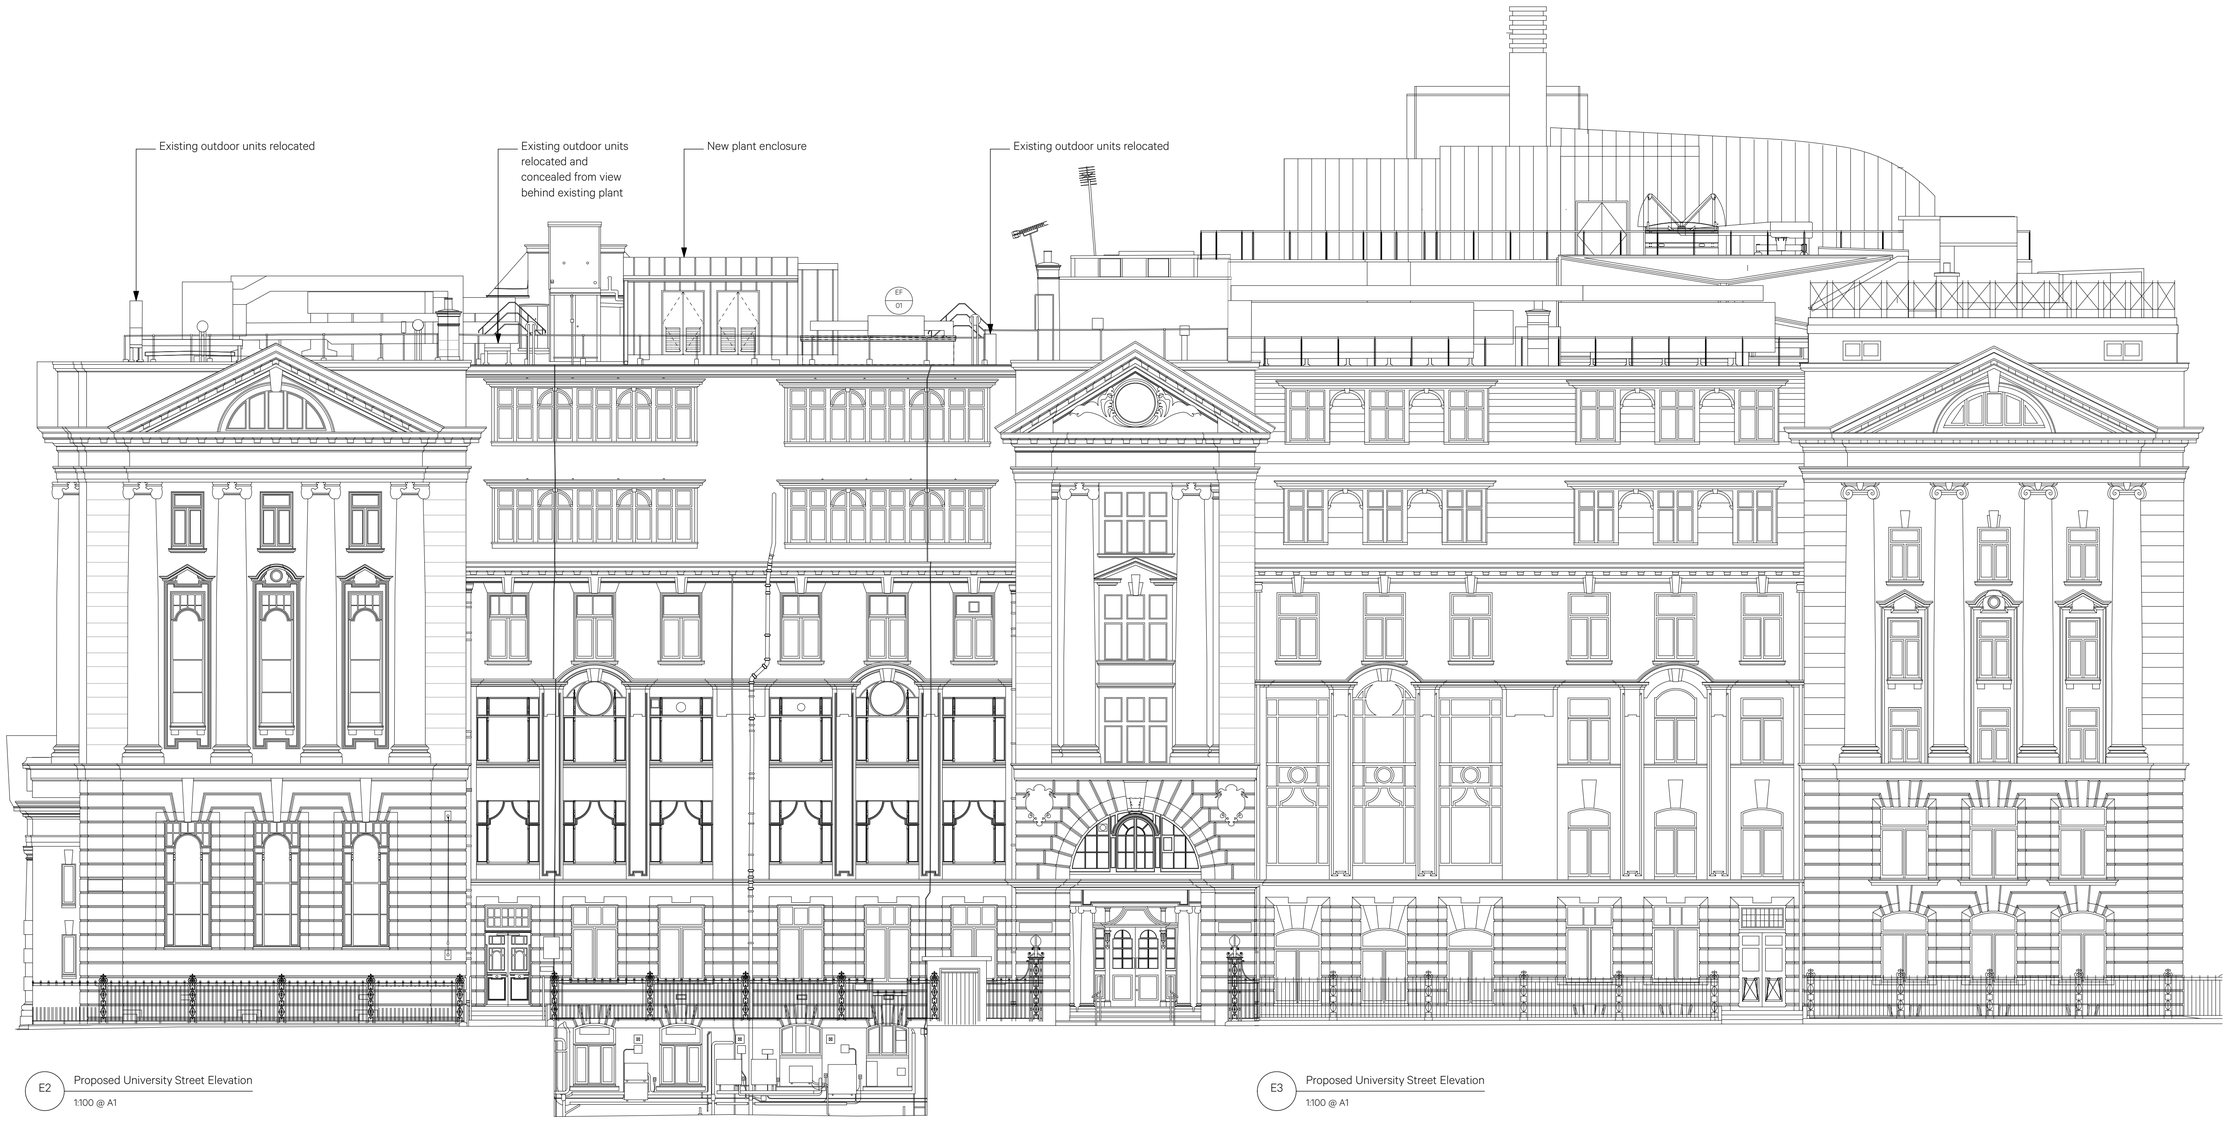

E2 Proposed University Street Elevation
1:100 @ A1

E3 Proposed University Street Elevation
1:100 @ A1

0 5 10 15 20 M

FOURTH FLOOR PLAN

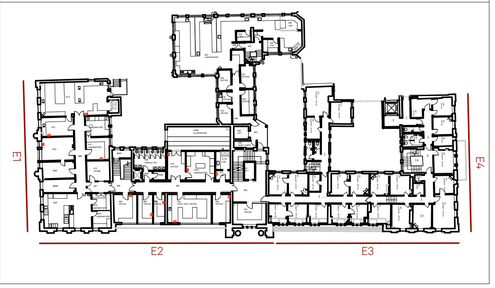

Revision	Date	Amendment	Notes
-	16.12.2019	Issued for Planning Application	

NOTE:
Please read this drawing in conjunction with the roof plan 789_PL_038 and the visuals generated from the 3D model for street level views.

NO DIMENSIONS ARE TO BE SCALED FROM THIS DRAWING. THE CONTRACTOR/MANUFACTURER IS RESPONSIBLE FOR CHECKING ALL DIMENSIONS AND QUERYING ANY DISCREPANCIES. THIS DRAWING IS THE PROPERTY OF BDA ARCHITECTS LTD. COPYRIGHT IS RESERVED BY THEM AND THE DRAWING IS ISSUED ON CONDITION THAT IT IS NOT COPIED, REPRODUCED, RETAINED OR DISCLOSED TO ANY UNAUTHORISED PERSON, EITHER WHOLLY OR IN PART, WITHOUT WRITTEN CONSENT.

Client	UCL
Project	Rockefeller Refurbishment
Drawing	Proposed Exterior Elevations 2 & 3
Scale	1:100@ A1
Drawn	VR
Date	December 2019
Project Nº	880
Drawing Nº	880_PL_070
Revision	First Issue

Burwell Deakins
info@burwellarchitects.com
www.burwellarchitects.com
Unit 0.01
California Building
London SE13 7SF
+44 (0) 2083 056010
First Floor
6 Southernhay
West Exeter EX1 1JG
+44 (0) 1392 423981