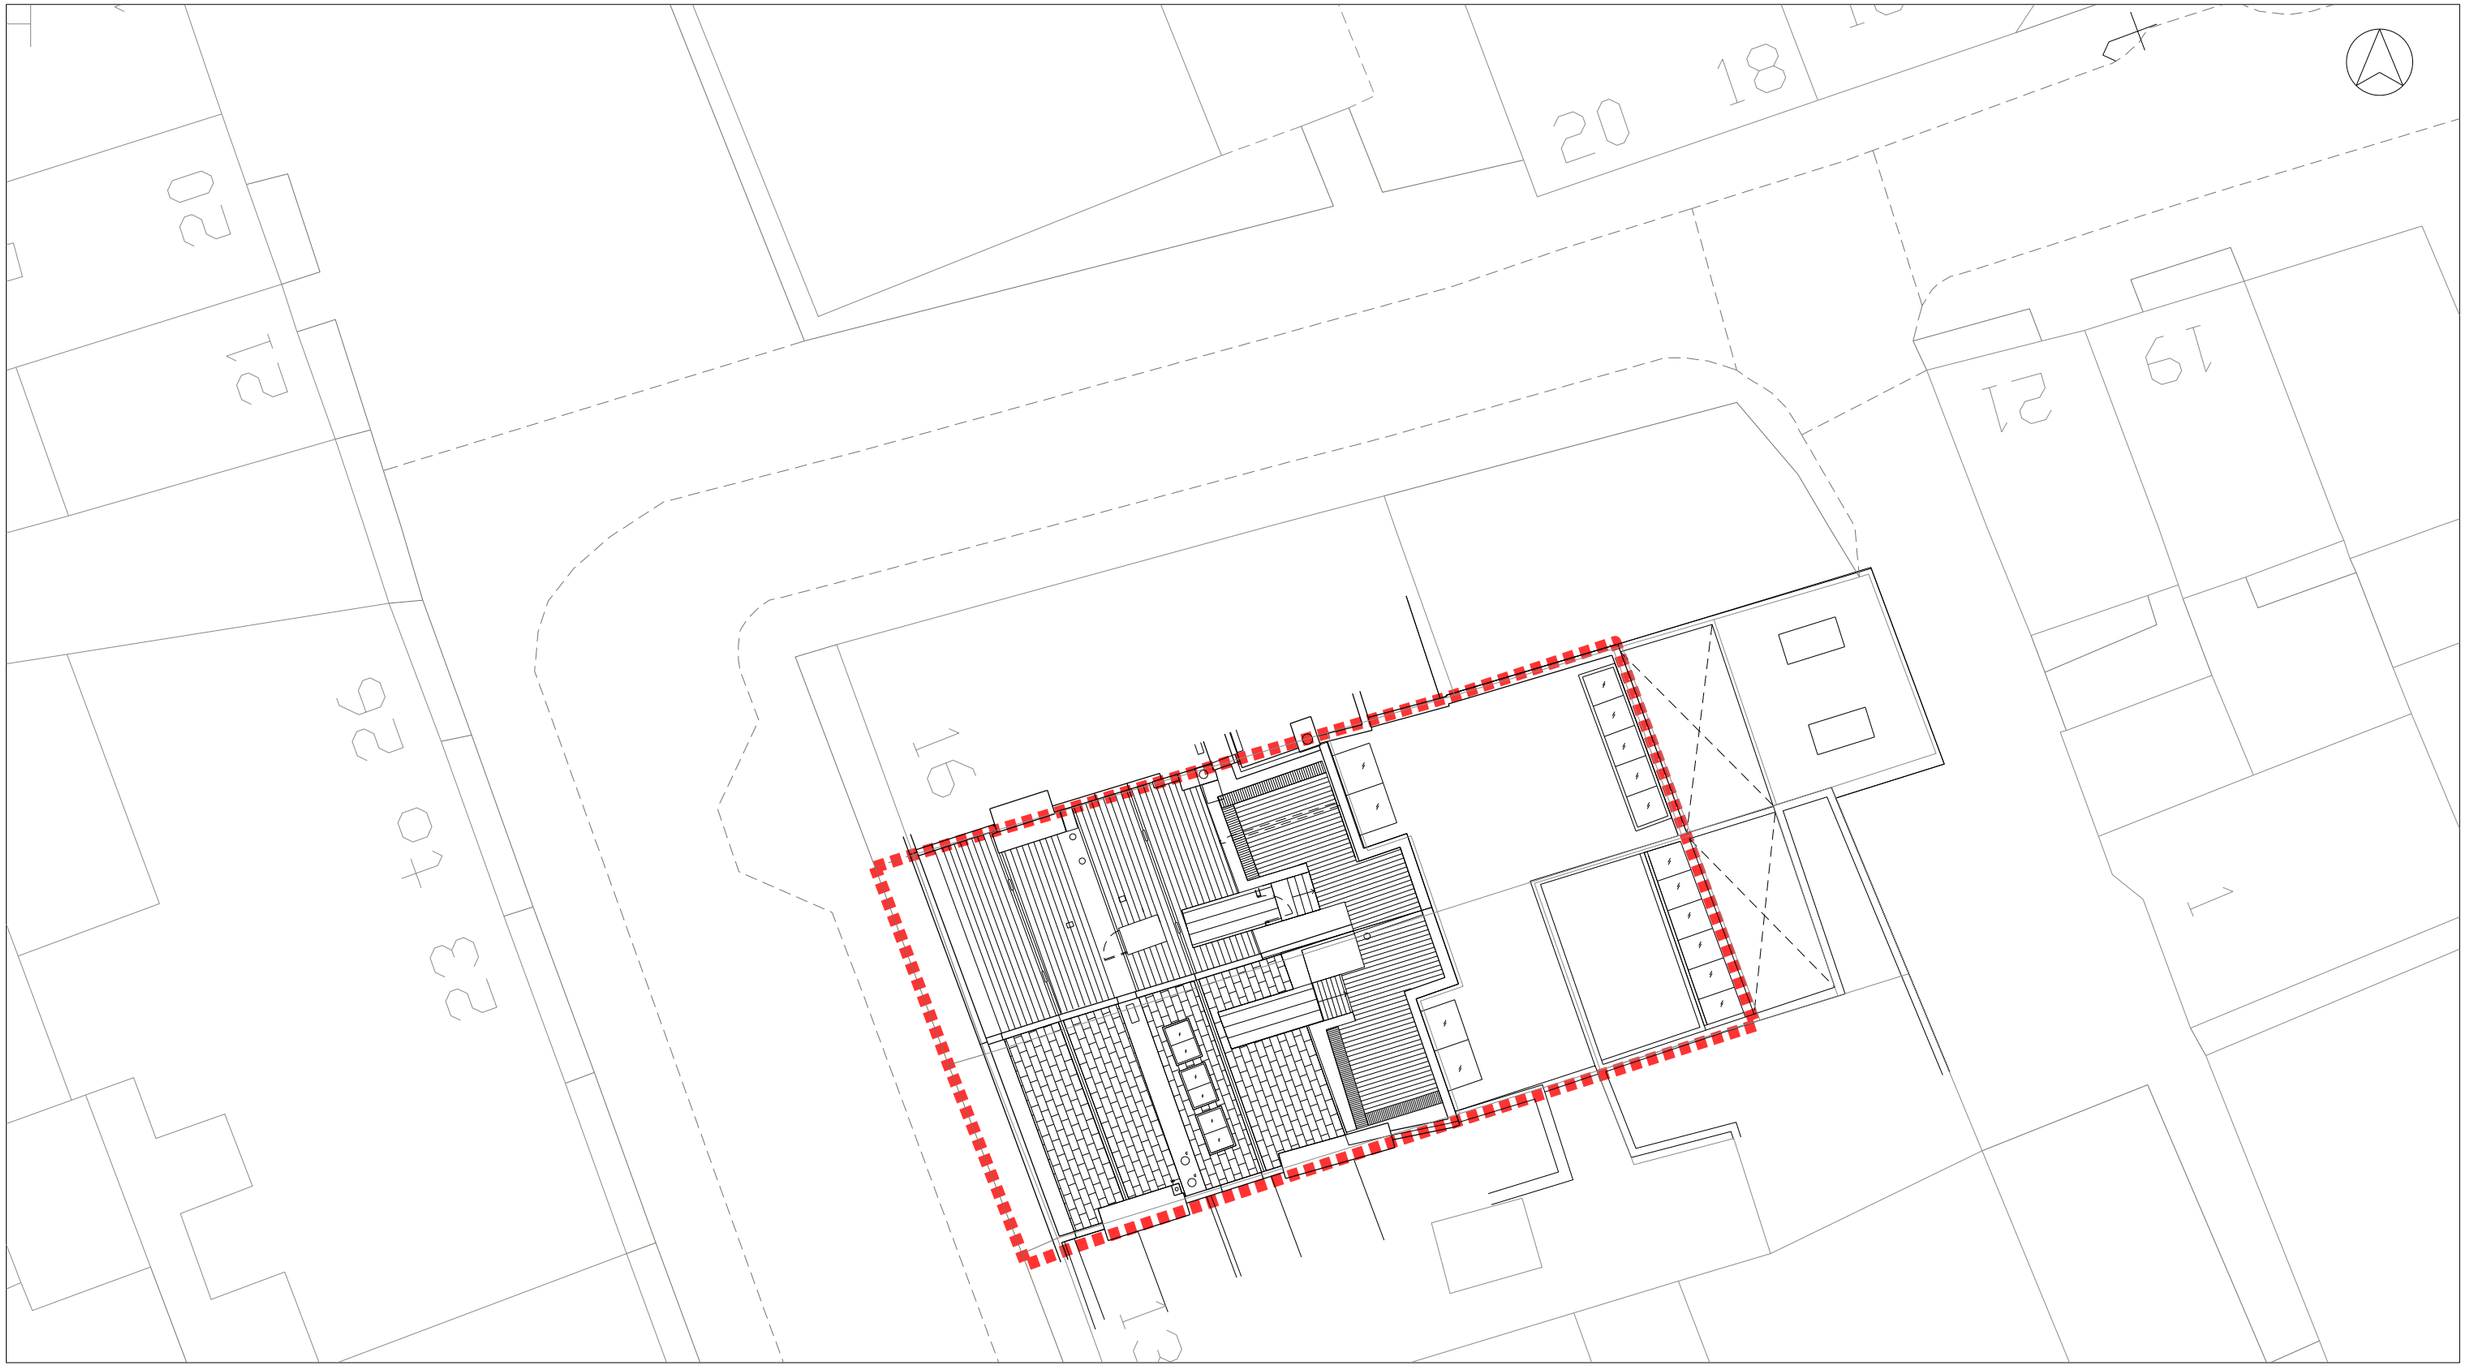

01 Proposed Site Plan
1:200 @ A3

Do not scale.
Use figured dimensions only.
All dimensions to be checked on site.

All drawings to be read in conjunction with other consultants' information: any discrepancies to be reported before work commences.

Rev	Date	Description	Drawn	Checked
D	29/10/2019	For Planning Approval	HSE	BHE
C	24/10/2019	For Client Approval	HSE	BHE
B	26/07/2019	For Planning Approval	TMA	SKE
A	05/07/2019	For Client Approval	TMA	SKE

General notes

Site Boundary

© Crown copyright and database rights 2019 OS 100035409 Reproduction in whole or in part is prohibited without the permission of Ordnance Survey.

In Abeyance

Revision

Owen Architects

46 Britton Street
London EC1M 5UJ
United Kingdom

t +44 (0)20 7608 2889
e office@owenarchitects.co.uk
w owenarchitects.co.uk

Status
For Planning Approval

Date
05/07/2019

Scale
1:200 @ A3
1:100 @ A1

Project title
14 & 15 Great James Street
London WC1N 3DP

Drawing title
Proposed Site Plan

Drawing No

Project No	Drawing No	Rev
406	1101	D