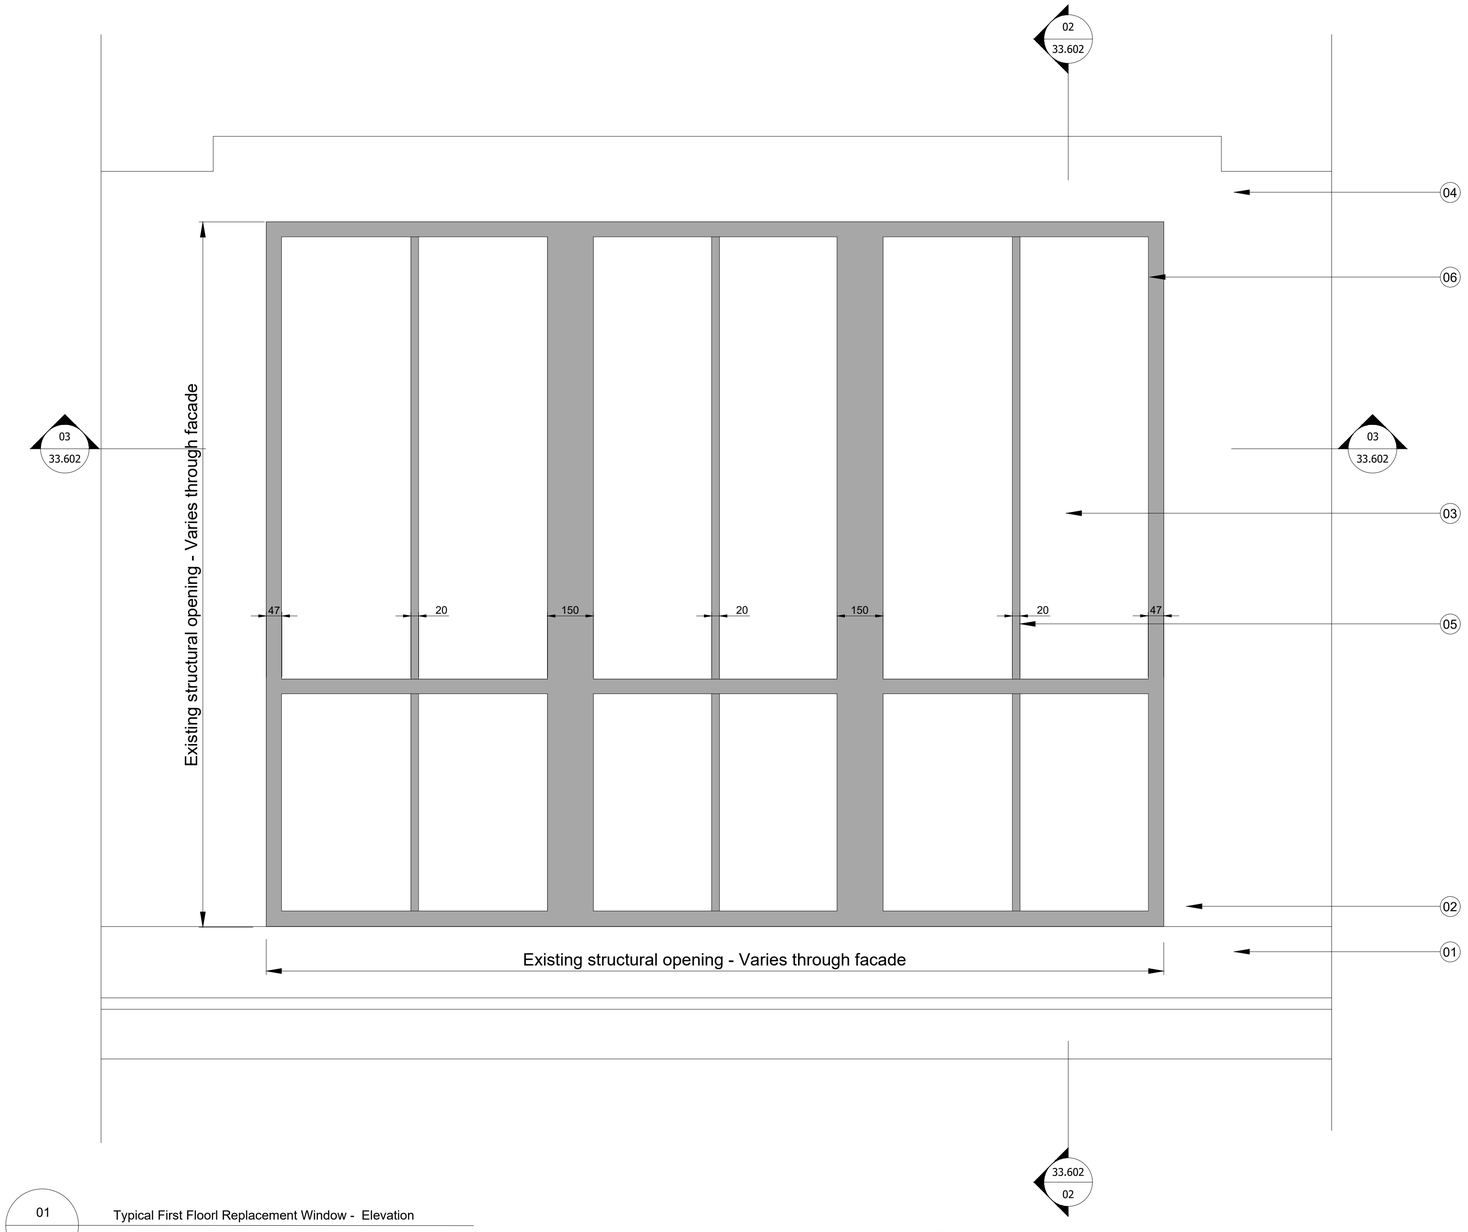

01 — Typical First Floorl Replacement Window - Elevation

20.271 — 1:10@A1, 1:20@A3

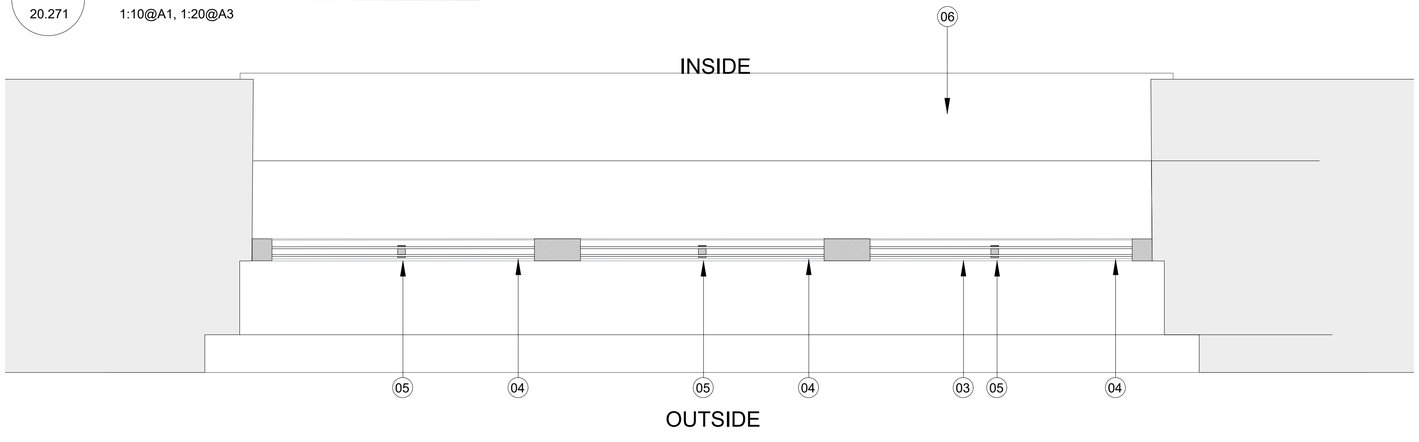

03 — Typical First Floor Replacement Window - Plan

33.602 — 1:10@A1, 1:20@A3

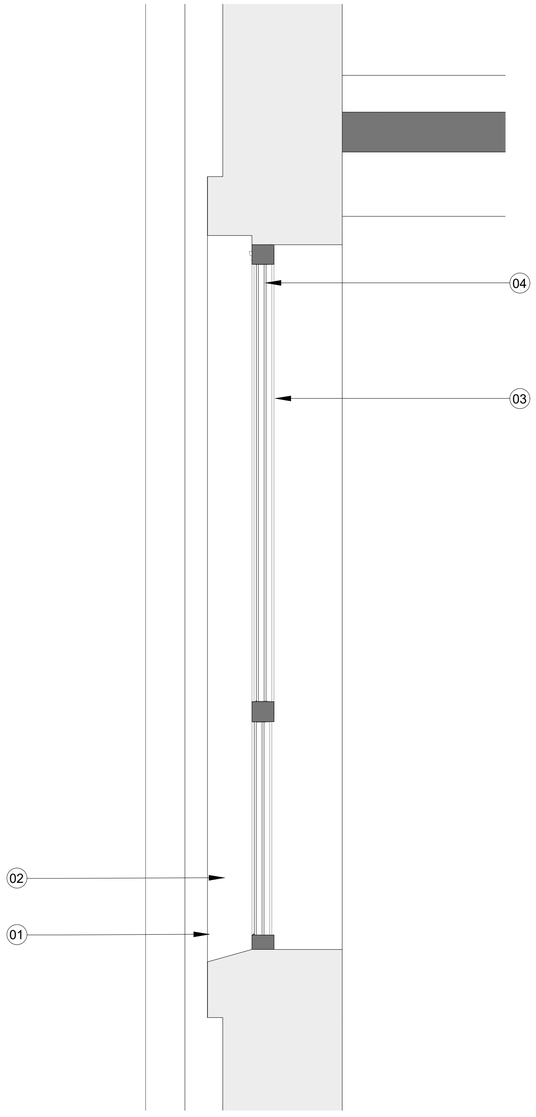

02 — Typical First Floor Replacement Window - Section

33.602 — 1:10@A1, 1:20@A3

BARR GAZETAS

KEY :

Existing Walls

Proposed Construction

Note:

1. Existing portland stone cill cleaned and repaired.
2. Existing portland stone facade repaired and cleaned.
3. New double glazed crittal style metal window. Bronze colour.
4. Fixed pane.
5. False divider.
6. Hardwood painted cill.

0 100 200 300 600mm

1:10

Rev.	Description.	By	Date
P2	For Planning	AC	25.02.20

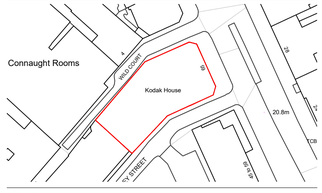

Client
Kings Keeley Limited C/o Clearbell Capital LLP

Project
65 Kingsway - Base Scheme

Title
First Floor Replacement Window Detail

Status	Purpose of issue			RIBA stage
S2	For Planning			2
Project No.	**Drawn**	**Checked**	**Scale**	**Rev.**
1914	FB	TJ	1:10 @ A1 1:20 @ A3	P2

Drawing No.
1914-BG-01-ZZ-DR-A-33.602

Do not scale from this drawing. The Contractor is to take and check all dimensions on site before work commences. Discrepancies must be reported to the Architect. Subcontractors must verify all dimensions on site before making a shop drawing or commencing manufacturing. This drawing is copyright. ©

© Copyright Barr Gazetas Ltd.
A 19 Heddon Street, London, W1B 4BG
T 0207 636 5581
W www.barrgazetas.com