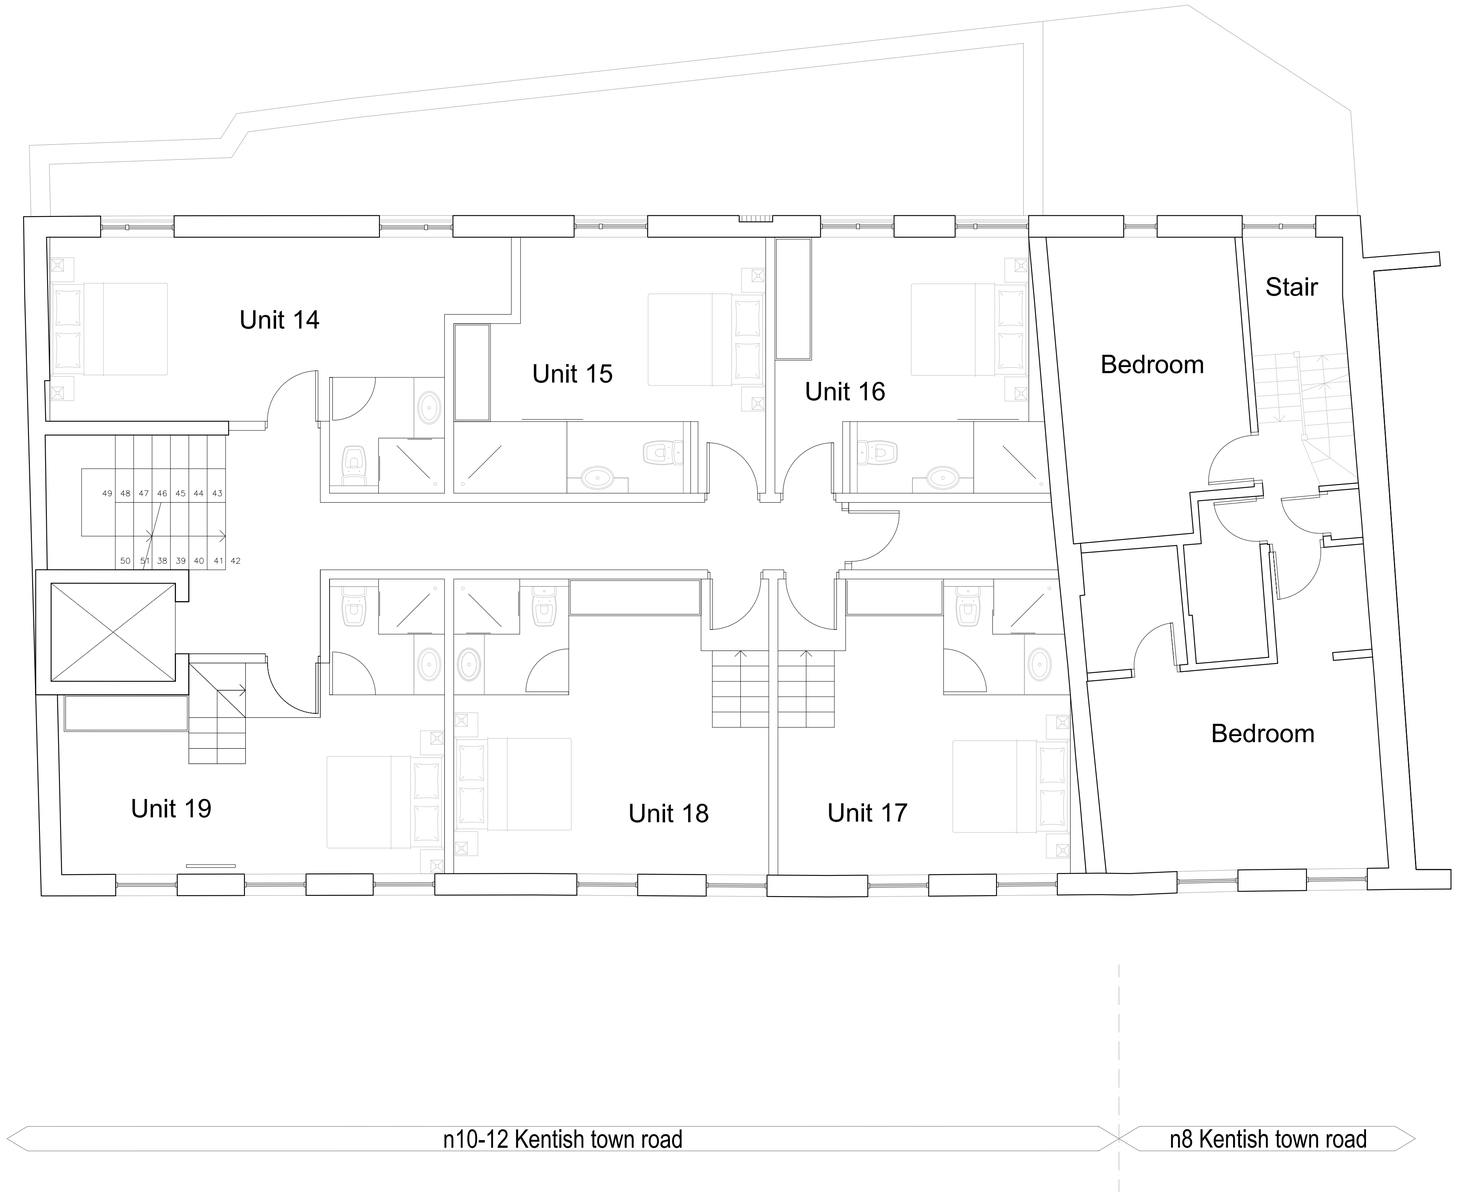

Proposed Second Floor
1:50

ambigram architects

(a) Studio 2.04, 60 Gray's Inn Road London WC1X 8AQ
(w) www.ambigramarchitects.com
(e) info@ambigramarchitects.com

© Copyright 2019 ambigram architects ltd

NOTES

- Do not scale off these drawings. Dimensions govern.
- All dimensions are given in millimetres (mm) unless otherwise noted.
- All dimensions shall be verified on site before proceeding with the work contractor and before construction and fabrication commences.
- Workmanship and materials to be in accordance with the relevant current British Standard Codes of Practice and the Local Authorities requirements.
- During construction the contractor shall be responsible for maintaining the structure in a stable condition.
- These drawings are to be read in conjunction with all other contract documentation.
- If in doubt, ask!

No 10-12 Kentish Town Rd
No 8 Kentish Town Rd

London NW1 9NX

Project

Proposed Second Floor Plan

Title

aa_1703	LP	PL-01
Job number	Drawn	Revision

Feb 2020
Date

1:50_@A1
1:100_@A3
Scale

P004
Drawing no

Rev	Date	Reason for Issue	ch'd
PL-01	27-02-20	for planning	mj
PL-0	15-01-19	for planning	mj