Basement Plan

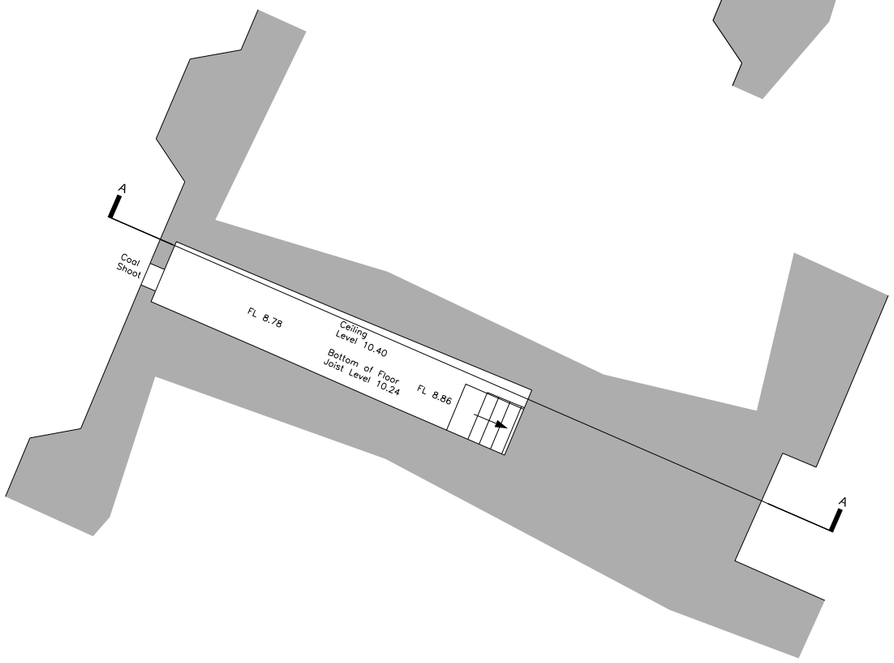

Ground Floor Plan

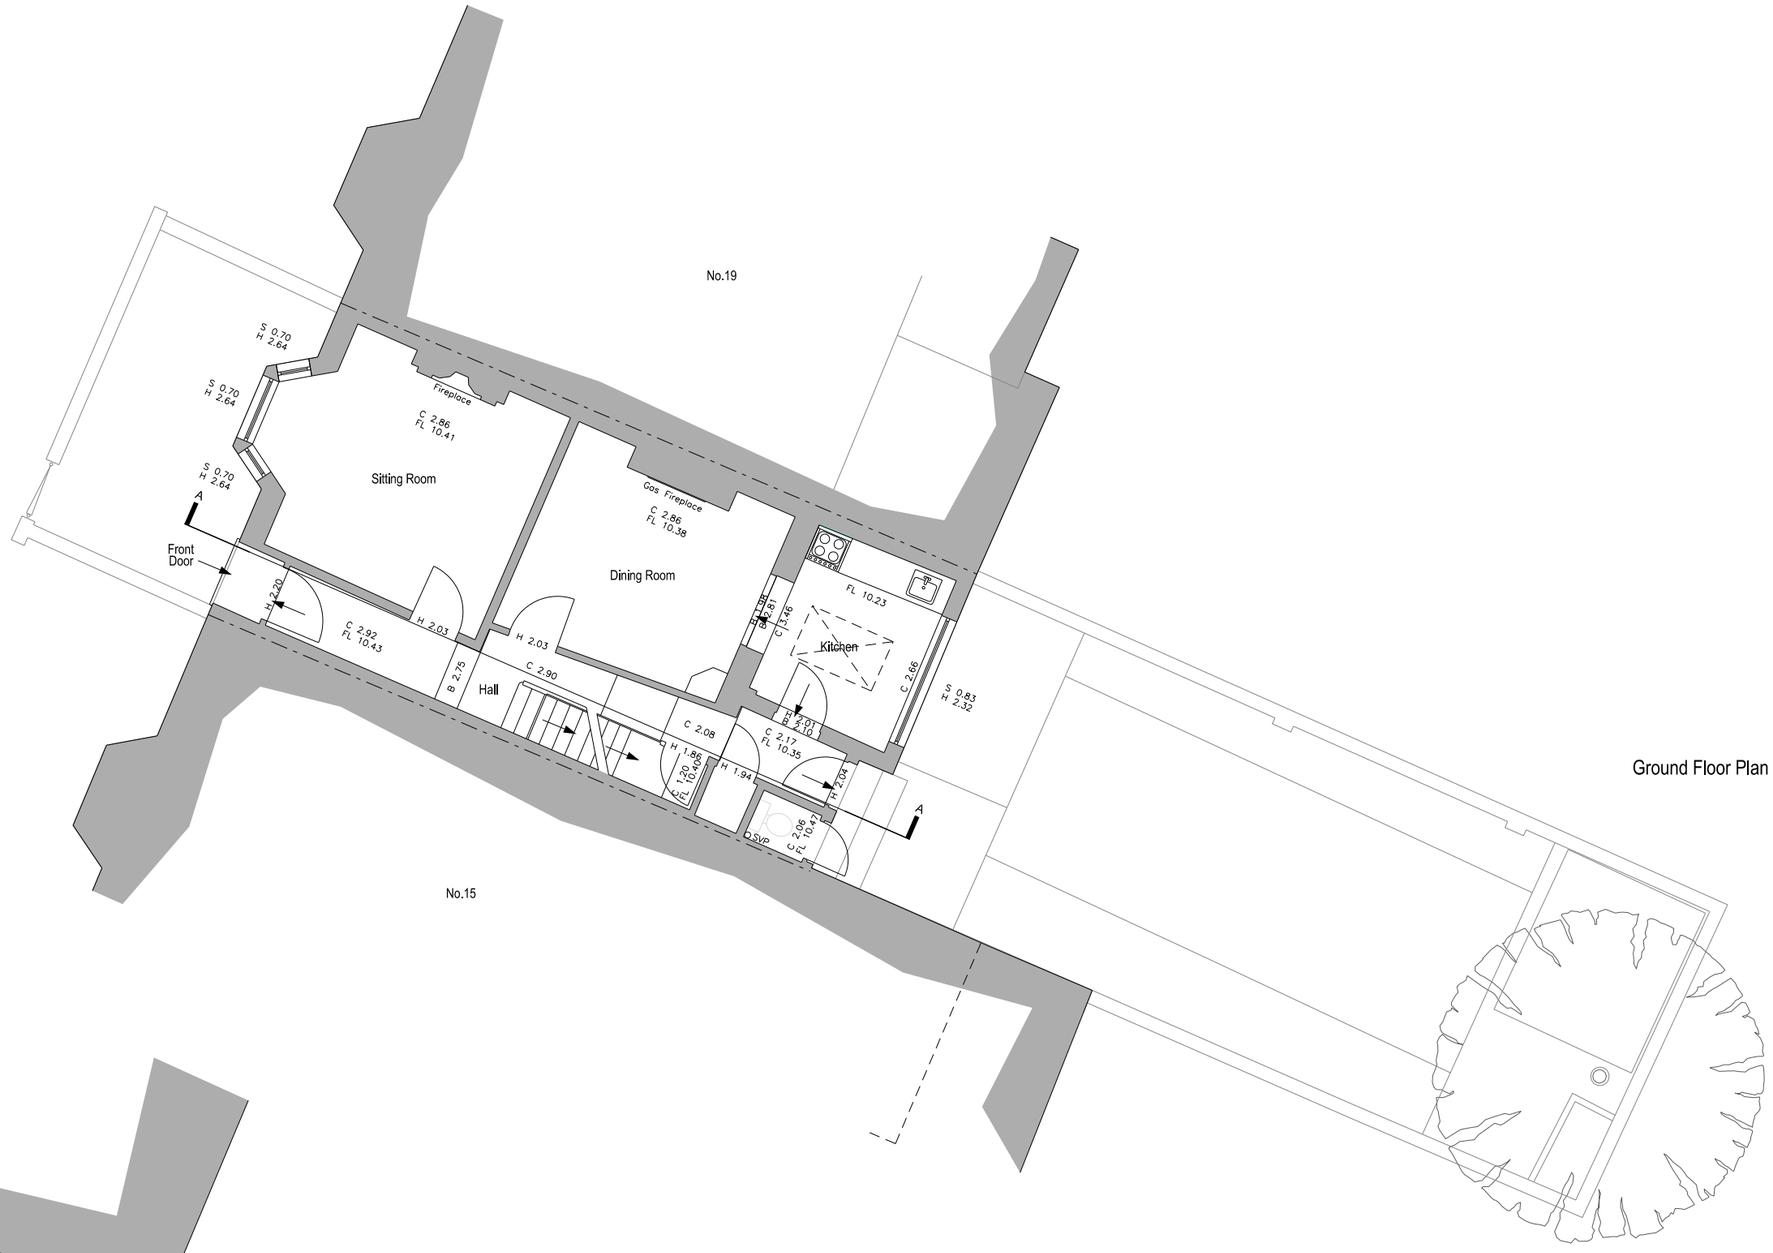

0 2 4 6 8 10 (metres)

0 10 20 30 (feet)

REV ~ - Planning Application Submission - February 2020

BLOCK 3 ARCHITECTS

HOLLY COTTAGE, BAVENEY WOOD, NR KIDDERMINSTER, DY14 8JB

T +44 (0)1299 841111 **E** info@b3a.co.uk **W** www.b3a.co.uk

TITLE:
O.R.L. 17 Oakford Road, Kentish Town, London
Basement & Ground Floor Plans - Existing

DRG. NO: **L (10) 001**

SCALE: **1:50 @ A1 & 1:100 @ A3**

DATE: February **2020**

REV: ~