Plan B

TP9300273

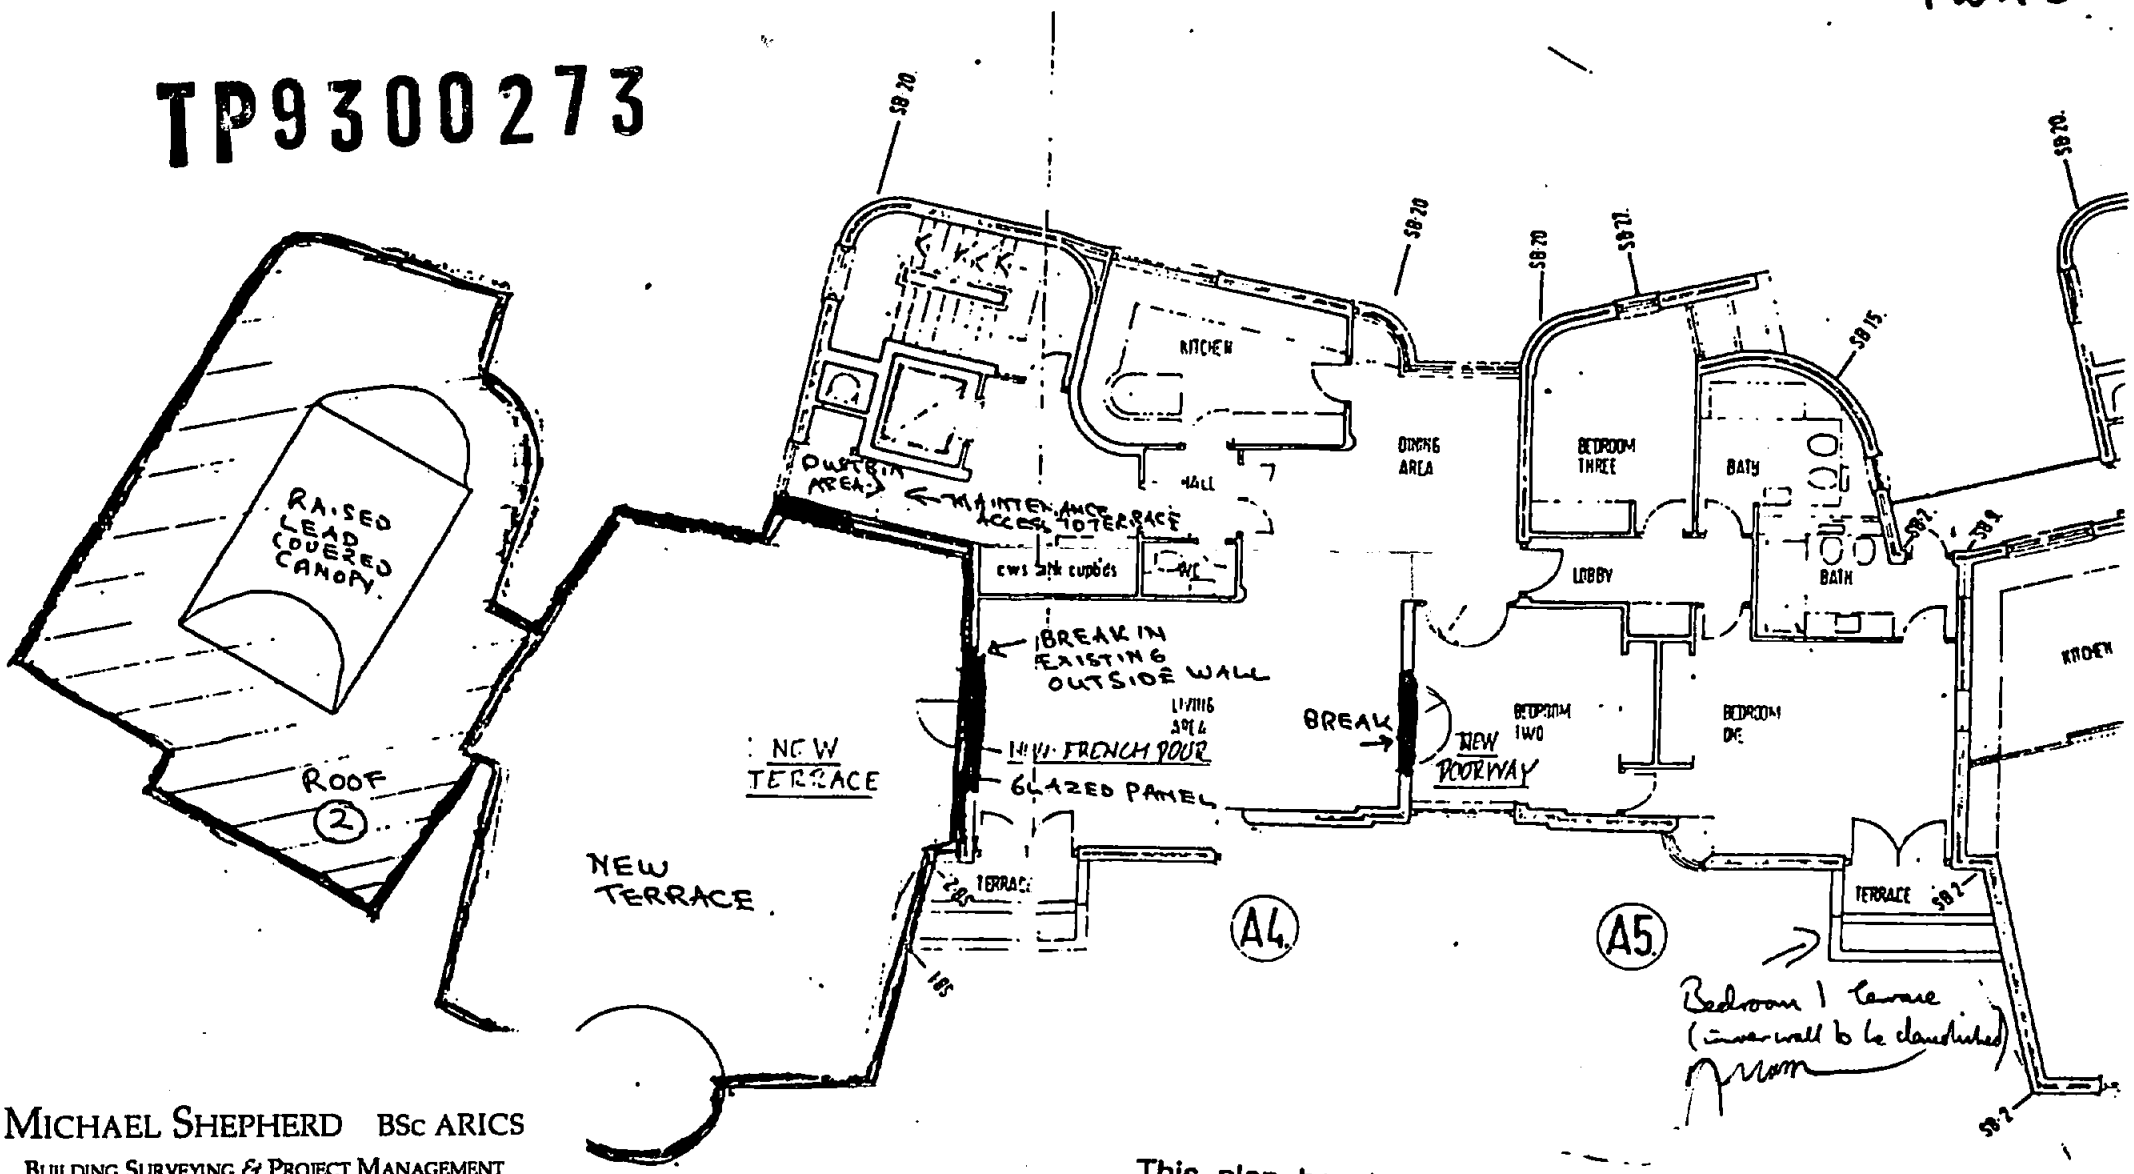

MICHAEL SHEPHERD BSc ARICS

BUILDING SURVEYING & PROJECT MANAGEMENT

51 High Street,
Farningham, Kent DA4 0DB
Tel 0322 863802

Also at:
The Old Corner House, 6 Poplar Road, Wittersham, Kent TN30 7PG

This plan has been reduced in size during copy and is NOT TO SCALE.

18 St Regis Heights.

DWG 03 ; PLAN AS EXISTING.