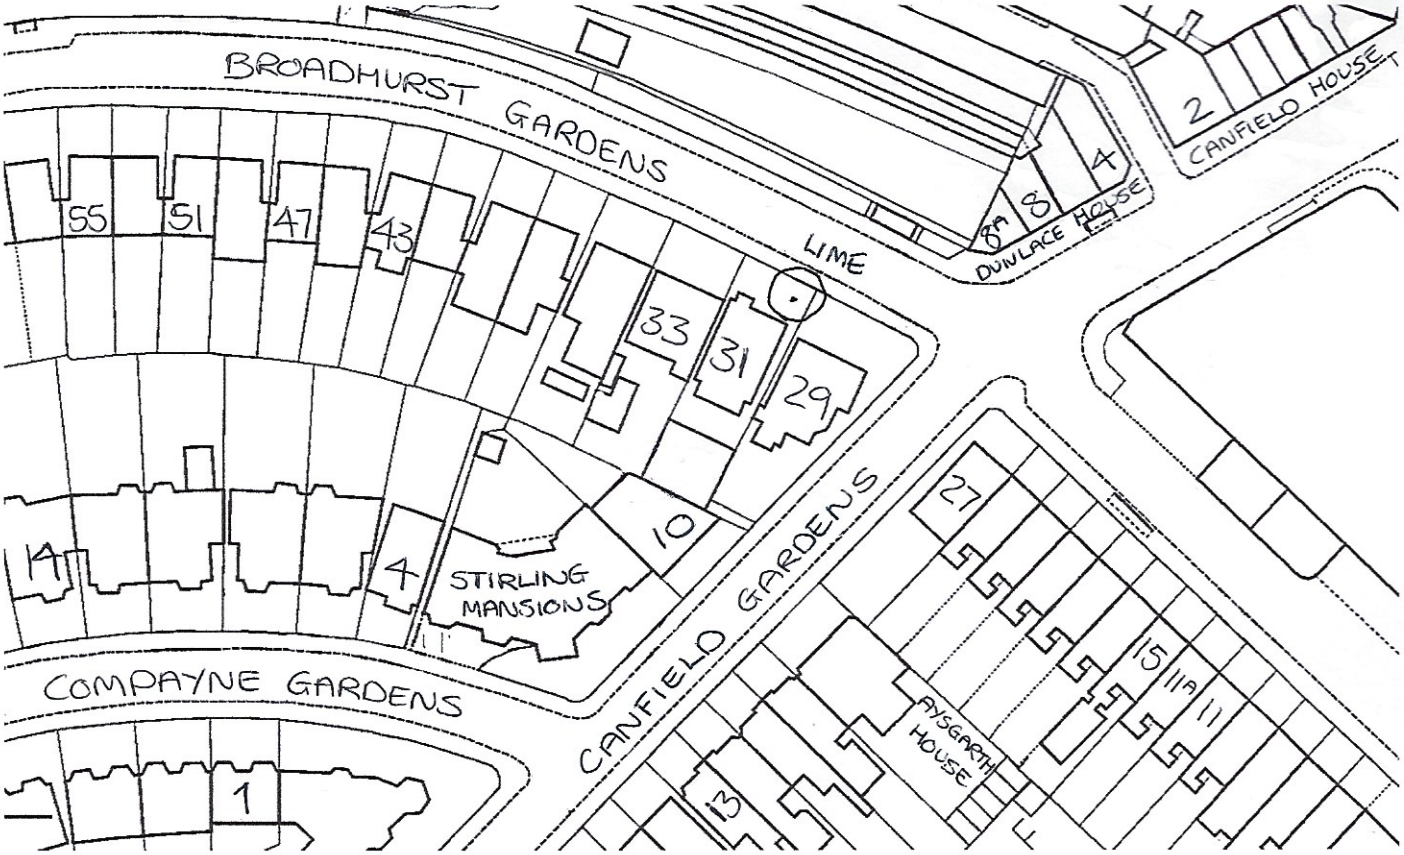

CLIENT

WARWICK ESTATES
UNIT 7, ASTRA CENTRE,
EDINBURGH WAY,
HARLOW,
ESSEX,
CM20 2BN

AGENT

CUSTOM CUTTERS TREE SPECIALISTS LTD
46, STANLEY ROAD,
LONDON,
N11 2LE