1000_EXISTING

LBMV architects

Luigi Montefusco Ltd
72 Haverstock Hill
NW3 2BE London
M+44 (0) 7837344073
T+44 (0) 207 483 3880

DRAWINGS STATUS		DRAWN	CHECKED
PLANNING PERMISSION	A3	UG - MF	LM
PROJECT TITLE		DATE	SCALE
HOUSE REFURBISHMENT		03.03.2020	
		DRAWING TITLE	
5 Lawn Road NW3 2XS		JOB NO	DRAWING NO
		0079	A1000

GENERAL NOTE
- This drawing should be removed from currency immediately when a revised version is issued.
- All dimensions to be checked on site by the contractor. Discrepancies to be reported before proceeding with the works.
- This drawing is copyrighted.
- All dimensions in mm's.

LEGEND

REV	DESCRIPTION	DATE	NAME

ORDNANCE SURVEY MAP

SCALE 1:1250

ORDNANCE SURVEY MAP_SITE BOUNDARY

SCALE 1:500

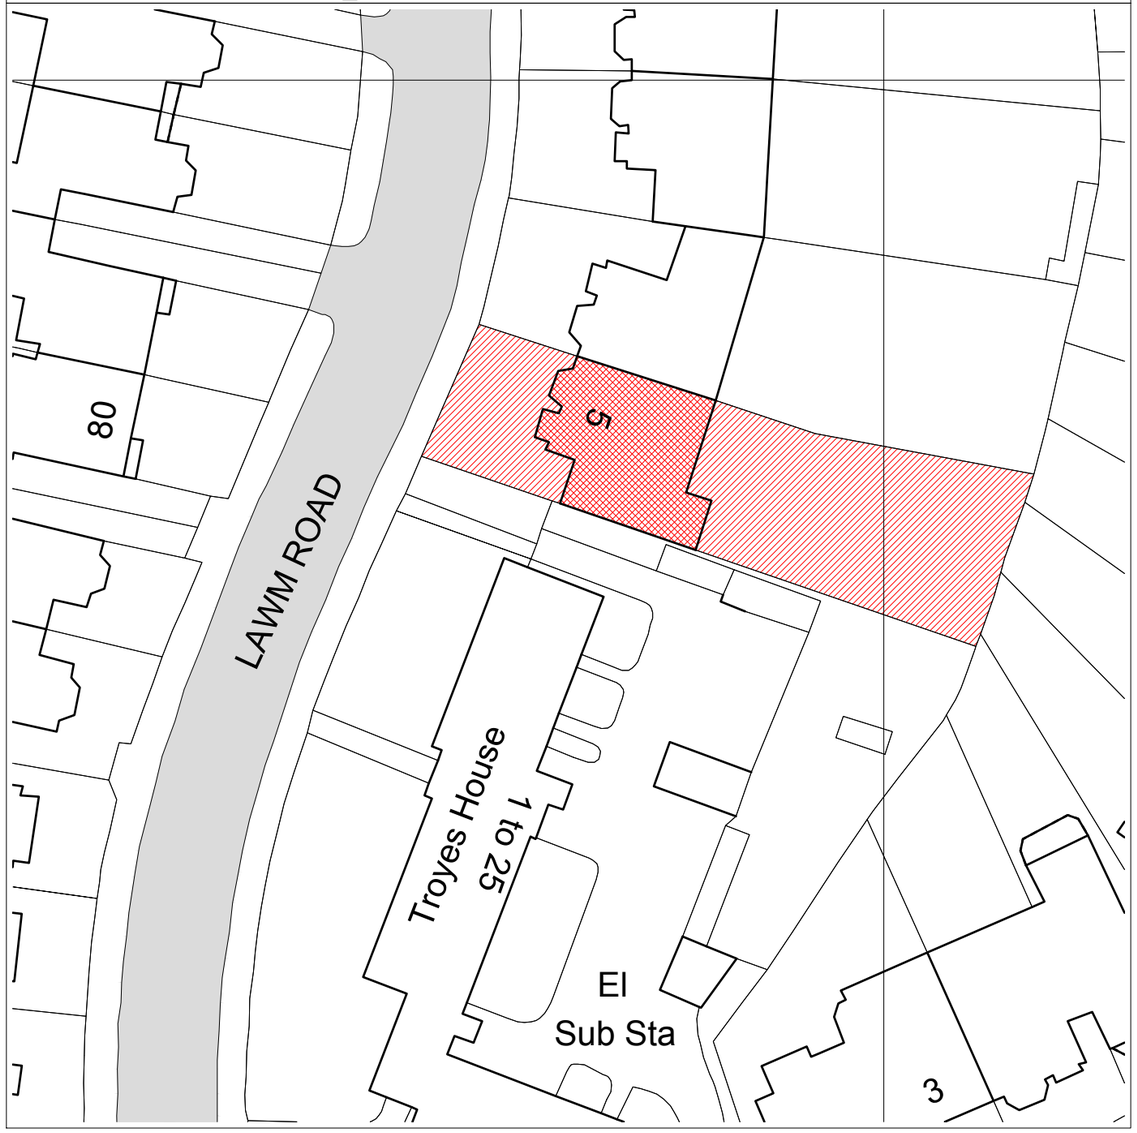

LBMV architects

Luigi Montefusco Ltd
72 Haverstock Hill
NW3 2BE London
M+44 (0) 7837344073
T+44 (0) 207 483 3880

DRAWINGS STATUS		DRAWN	CHECKED
PLANNING PERMISSION	A3	UG - MF	LM
PROJECT TITLE		DATE	SCALE
HOUSE REFURBISHMENT		03.03.2020	1:100@A3
		DRAWING TITLE	
		ORDNANCE SURVEY MAP	
5 Lawn Road NW3 2XS		JOB NO	DRAWING NO
		0079	A1001

GENERAL NOTE

- This drawing should be removed from currency immediately when a revised version is issued.
- All dimensions to be checked on site by the contractor. Discrepancies to be reported before proceeding with the works.
- This drawing is copyrighted.
- All dimensions in mm's.

LEGEND

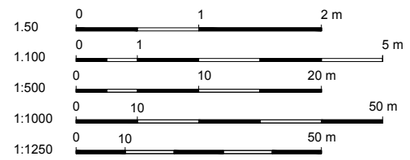

N

REV	DESCRIPTION	DATE	NAME

EXISTING LOWER GROUND FLOOR PLAN

SCALE 1:100

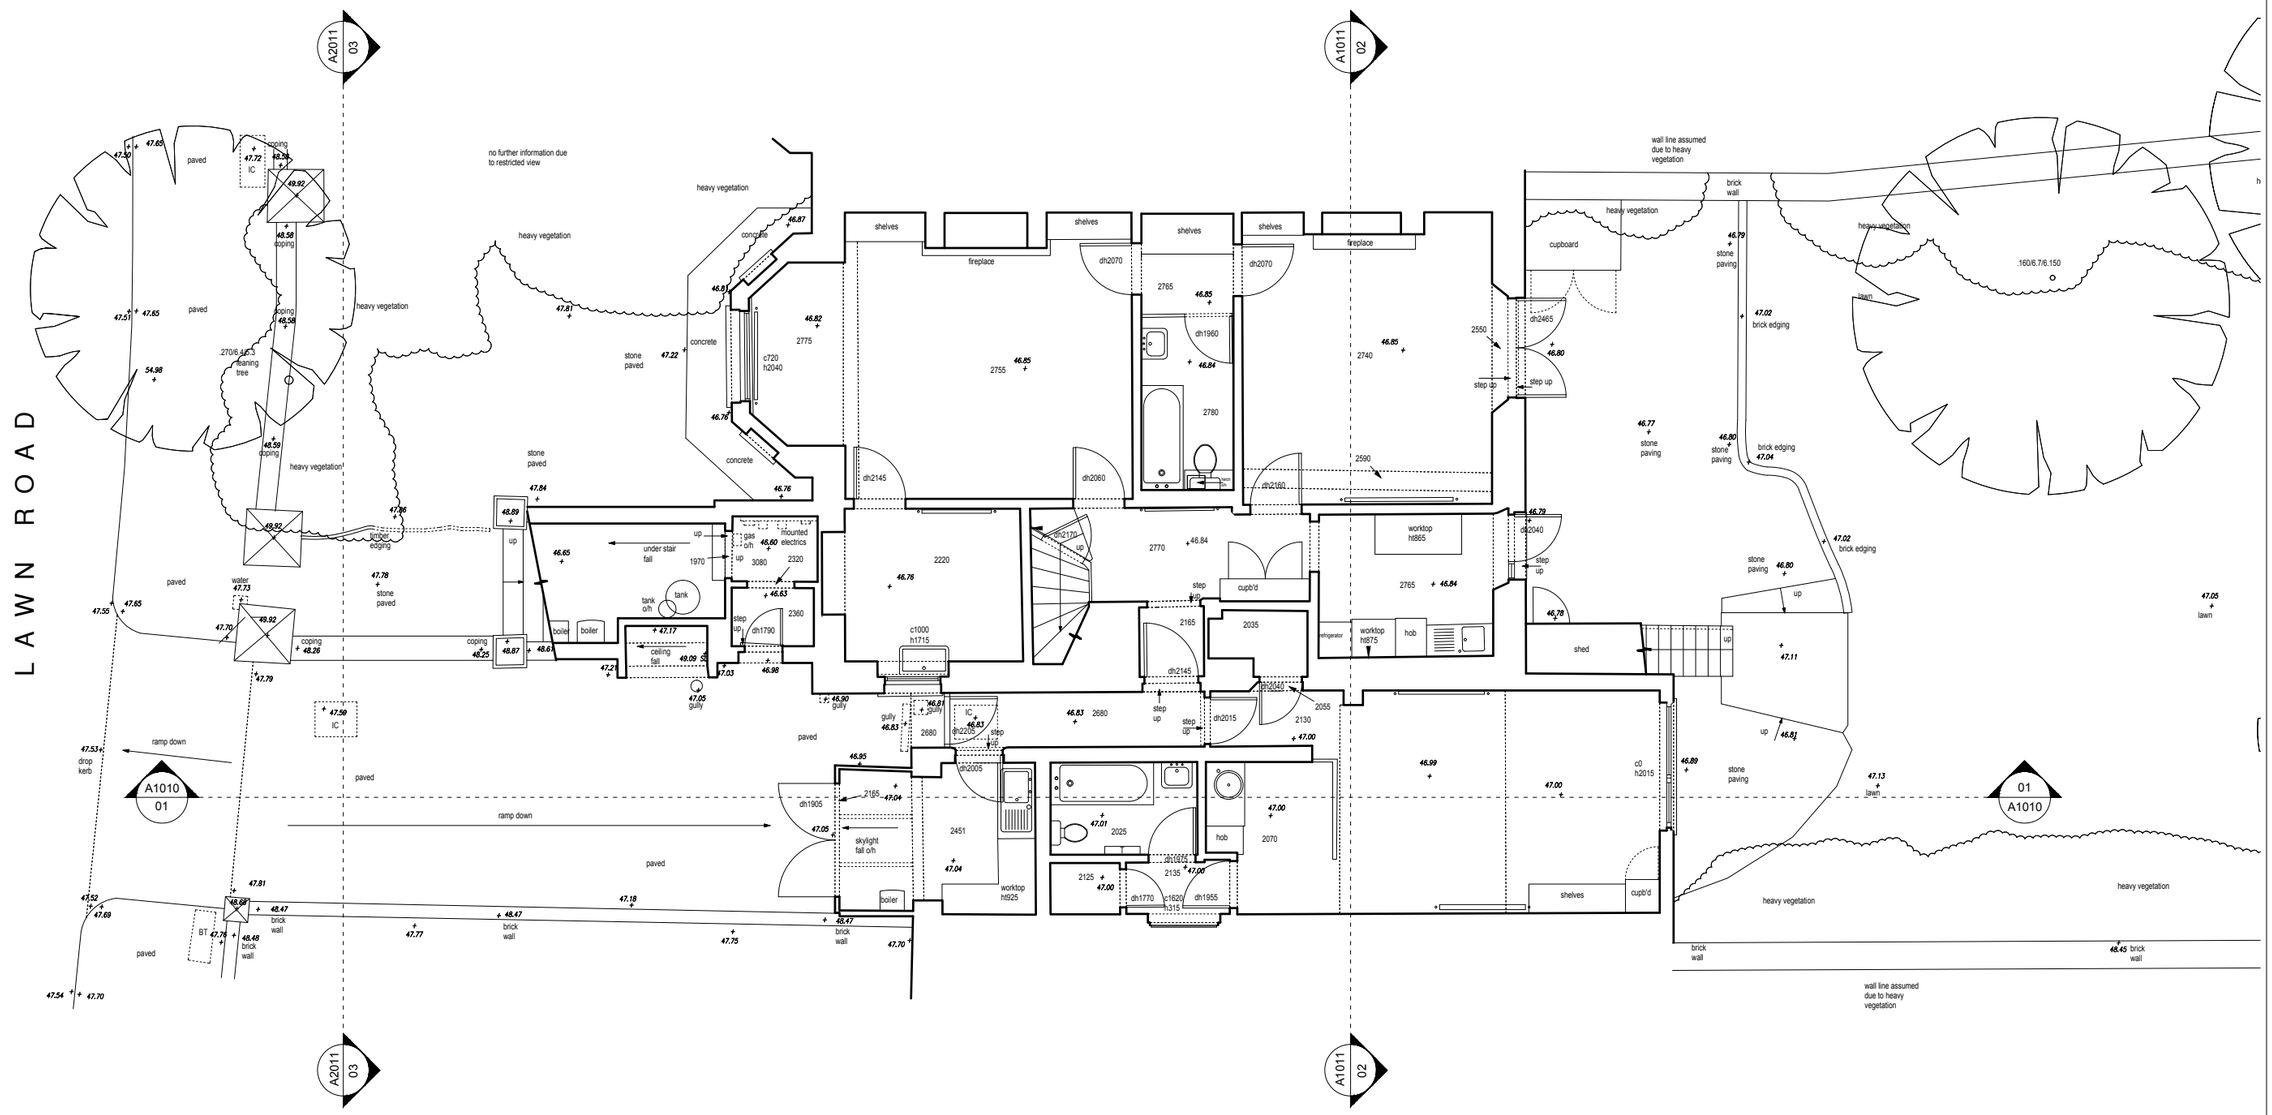

LBMV architects

Luigi Montefusco Ltd
72 Haverstock Hill
NW3 2BE London
M+44 (0) 7837344073
T+44 (0) 207 483 3880

DRAWINGS STATUS		DRAWN	CHECKED
PLANNING PERMISSION	A3	UG - MF	LM
PROJECT TITLE		DATE	SCALE
HOUSE REFURBISHMENT		03.03.2020	1:100@A3
		DRAWING TITLE	
		EXISTING LOWER GROUD FLOOR PLAN	
5 Lawn Road NW3 2XS		JOB NO	DRAWING NO
		0079	A1002

GENERAL NOTE

- This drawing should be removed from currency immediately when a revised version is issued.
- All dimensions to be checked on site by the contractor. Discrepancies to be reported before proceeding with the works.
- This drawing is copyrighted.
- All dimensions in mm's.

LEGEND

1.50	0	1	2 m
1.100	0	1	5 m
1:500	0	10	20 m
1:1000	0	10	50 m
1:1250	0	10	50 m

N

REV	DESCRIPTION	DATE	NAME

EXISTING GROUND FLOOR PLAN

SCALE 1:100

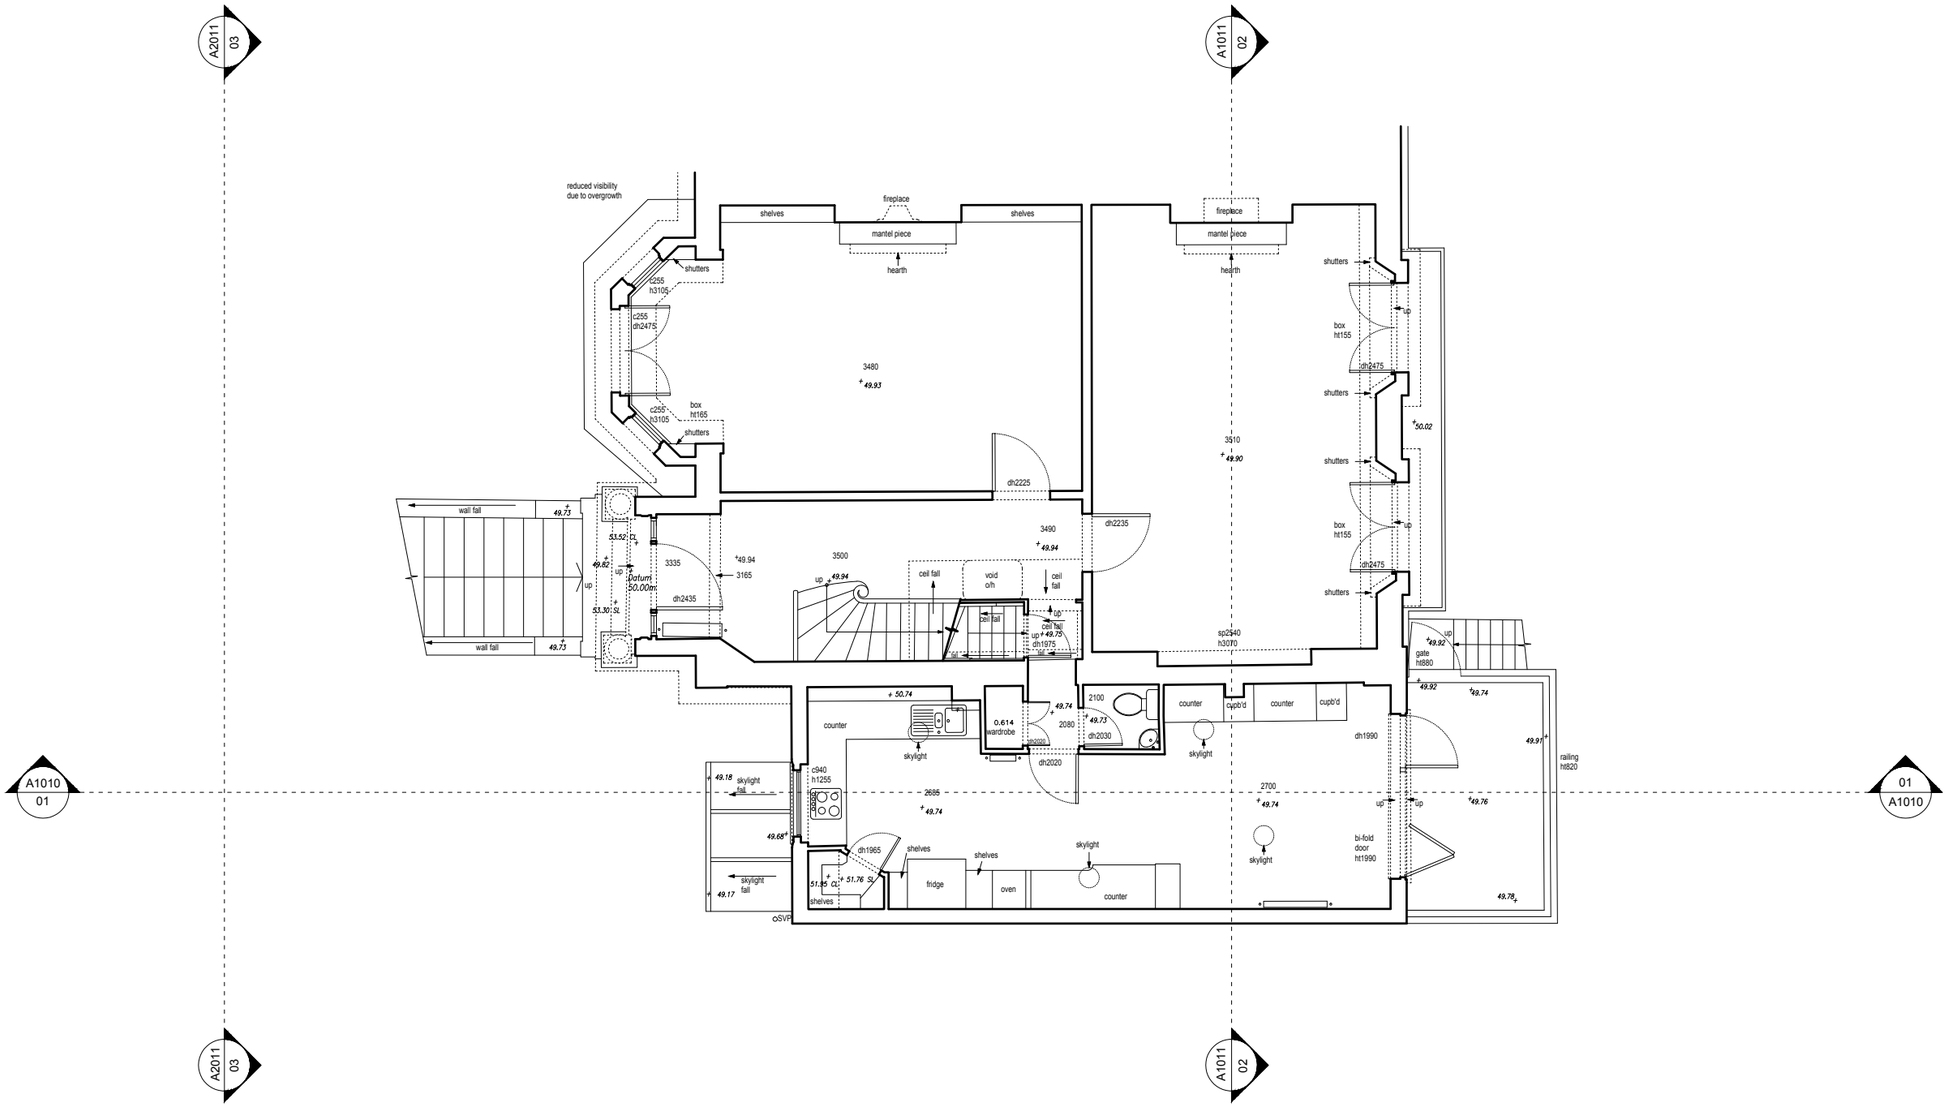

LBMV architects

Luigi Montefusco Ltd
72 Haverstock Hill
NW3 2BE London
M+44 (0) 7837344073
T+44 (0) 207 483 3880

DRAWINGS STATUS		DRAWN	CHECKED
PLANNING PERMISSION	A3	UG - MF	LM
PROJECT TITLE		DATE	SCALE
HOUSE REFURBISHMENT		03.03.2020	1:100@A3
		DRAWING TITLE	
		EXISTING GROUND FLOOR PLAN	
5 Lawn Road NW3 2XS		JOB NO	DRAWING NO
		0079	A1003

GENERAL NOTE

- This drawing should be removed from currency immediately when a revised version is issued.
- All dimensions to be checked on site by the contractor. Discrepancies to be reported before proceeding with the works.
- This drawing is copyrighted.
- All dimensions in mm's.

LEGEND

1.50 — 0 1 2 m
1.100 — 0 1 5 m
1:500 — 0 10 20 m
1:1000 — 0 10 50 m
1:1250 — 0 10 50 m

N

REV	DESCRIPTION	DATE	NAME

EXISTING FIRST FLOOR PLAN

SCALE 1:100

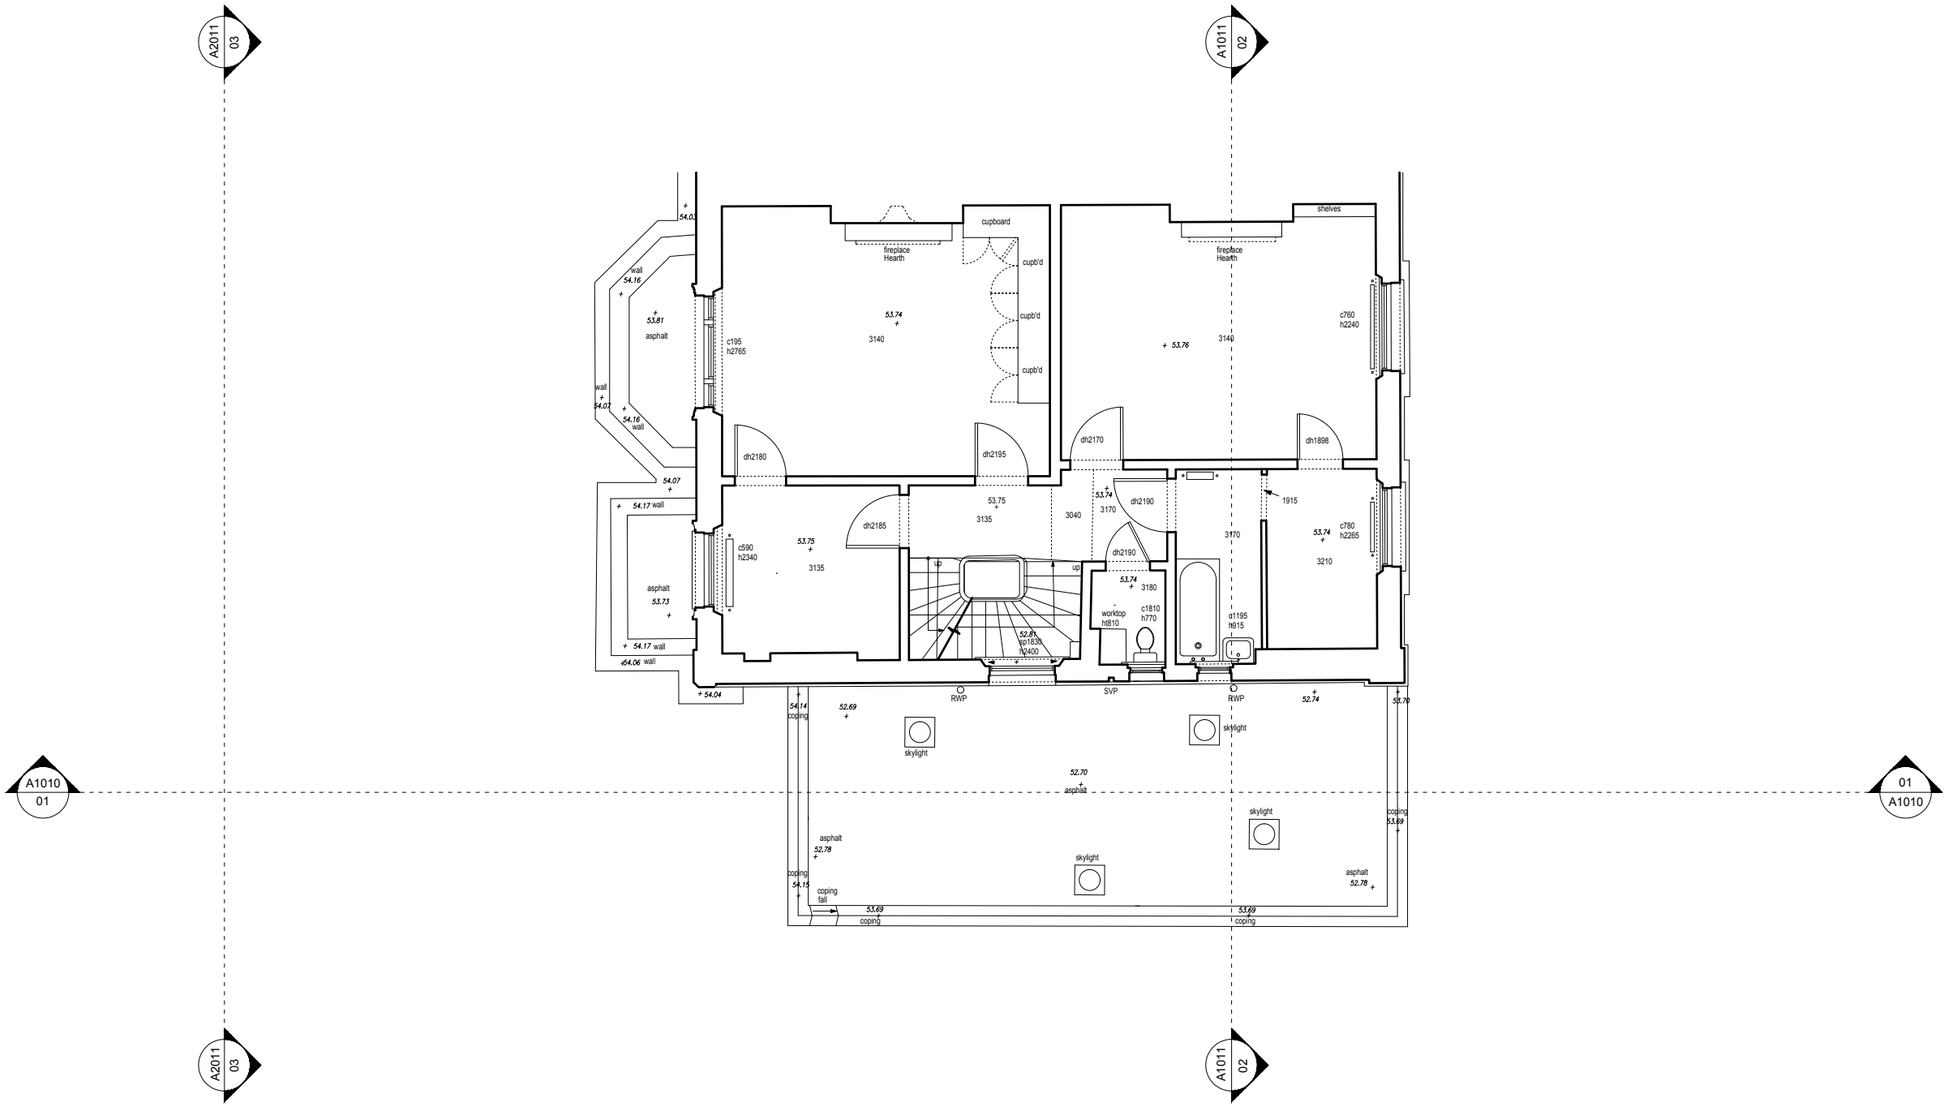

LBMV architects

Luigi Montefusco Ltd
72 Haverstock Hill
NW3 2BE London
M+44 (0) 7837344073
T+44 (0) 207 483 3880

DRAWINGS STATUS		DRAWN	CHECKED
PLANNING PERMISSION	A3	UG - MF	LM
PROJECT TITLE		DATE	SCALE
HOUSE REFURBISHMENT		03.03.2020	1:100@A3
		DRAWING TITLE	
		EXISTING FIRST FLOOR PLAN	
5 Lawn Road NW3 2XS		JOB NO	DRAWING NO
		0079	A1004

GENERAL NOTE

- This drawing should be removed from currency immediately when a revised version is issued.
- All dimensions to be checked on site by the contractor. Discrepancies to be reported before proceeding with the works.
- This drawing is copyrighted.
- All dimensions in mm's.

LEGEND

1.50	0	1	2 m
1.100	0	1	5 m
1:500	0	10	20 m
1:1000	0	10	50 m
1:1250	0	10	50 m

N

REV	DESCRIPTION	DATE	NAME

EXISTING SECOND FLOOR PLAN

SCALE 1:100

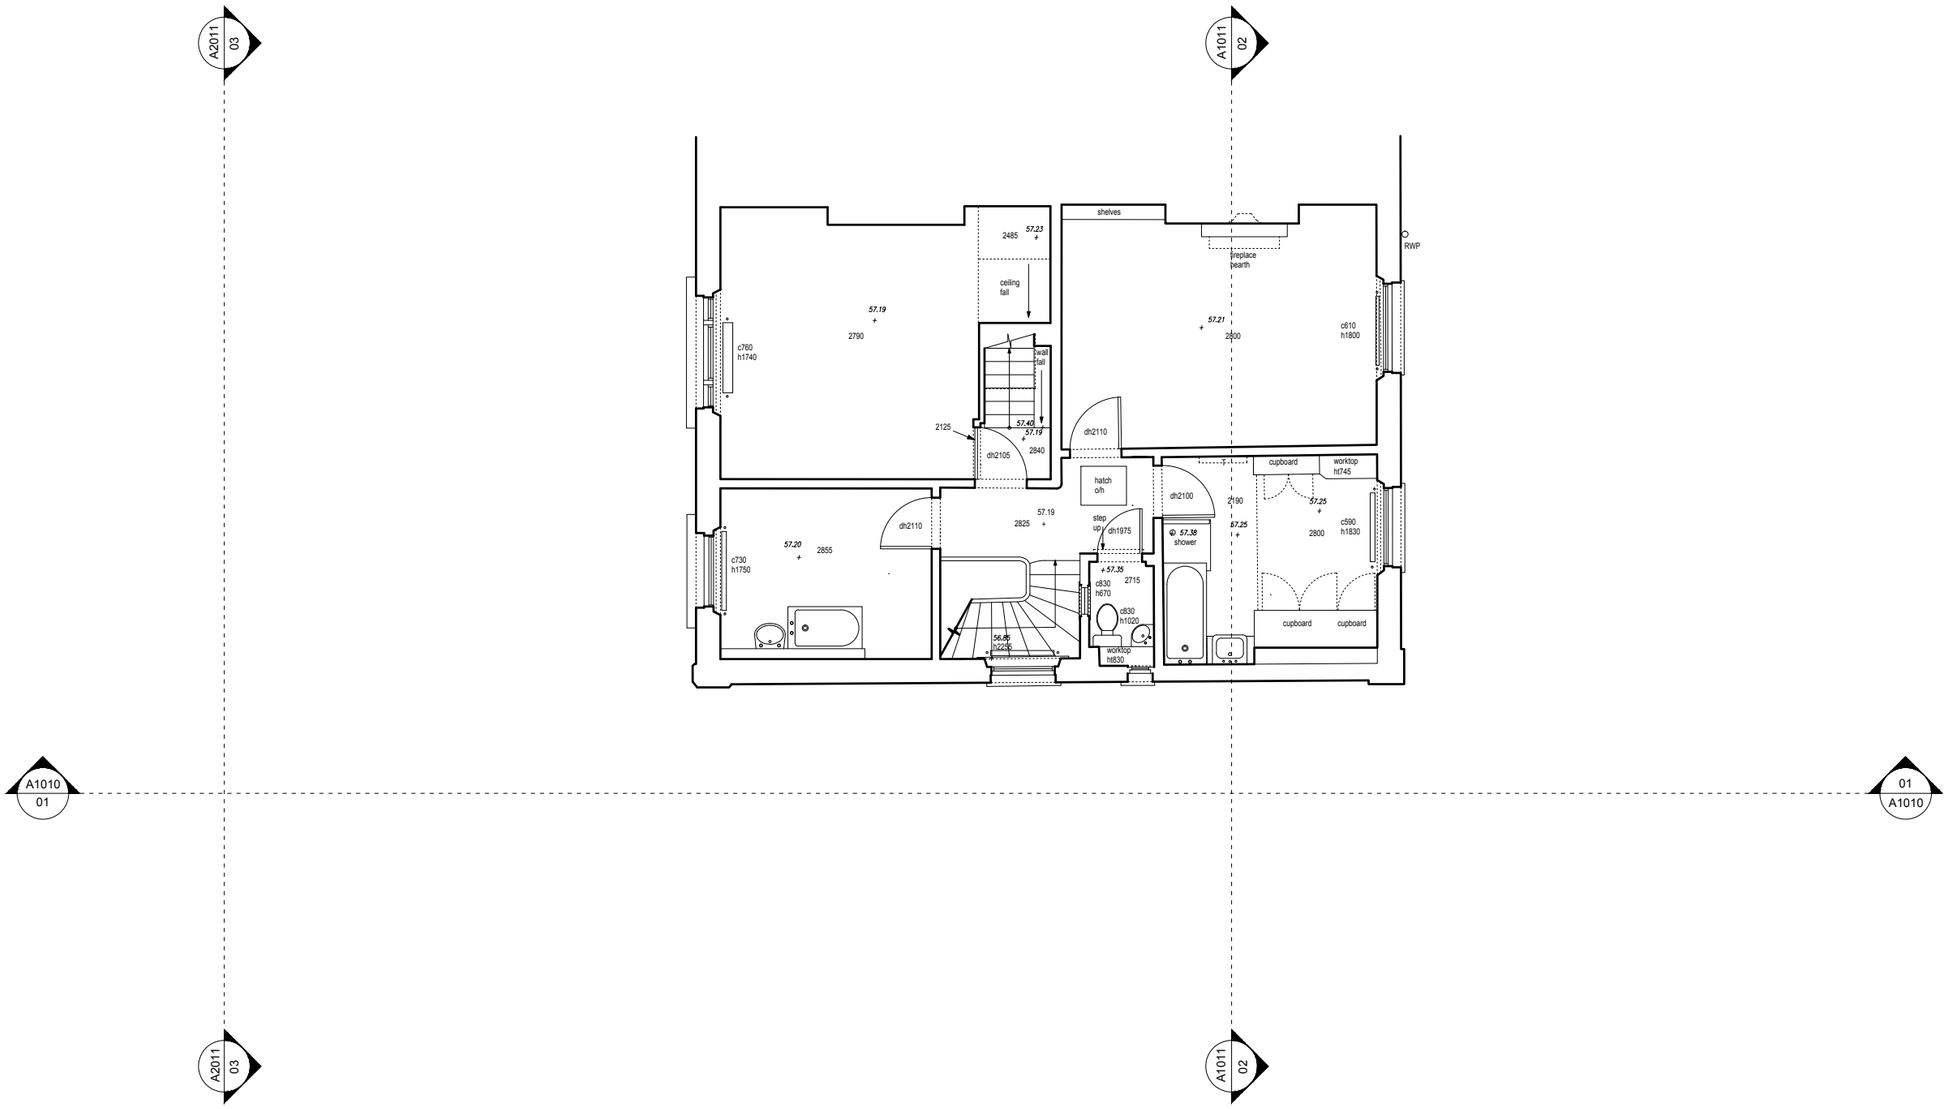

LBMV architects

Luigi Montefusco Ltd
72 Haverstock Hill
NW3 2BE London
M+44 (0) 7837344073
T+44 (0) 207 483 3880

DRAWINGS STATUS		DRAWN	CHECKED
PLANNING PERMISSION	A3	UG - MF	LM
PROJECT TITLE		DATE	SCALE
HOUSE REFURBISHMENT		03.03.2020	1:100@A3
		DRAWING TITLE	
		EXISTING SECOND FLOOR PLAN	
5 Lawn Road NW3 2XS		JOB NO	DRAWING NO
		0079	A1005

GENERAL NOTE

- This drawing should be removed from currency immediately when a revised version is issued.
- All dimensions to be checked on site by the contractor. Discrepancies to be reported before proceeding with the works.
- This drawing is copyrighted.
- All dimensions in mm's.

LEGEND

1.50	0	1	2 m
1.100	0	1	5 m
1:500	0	10	20 m
1:1000	0	10	50 m
1:1250	0	10	50 m

N

REV	DESCRIPTION	DATE	NAME

EXISTING THIRD FLOOR PLAN

SCALE 1:100

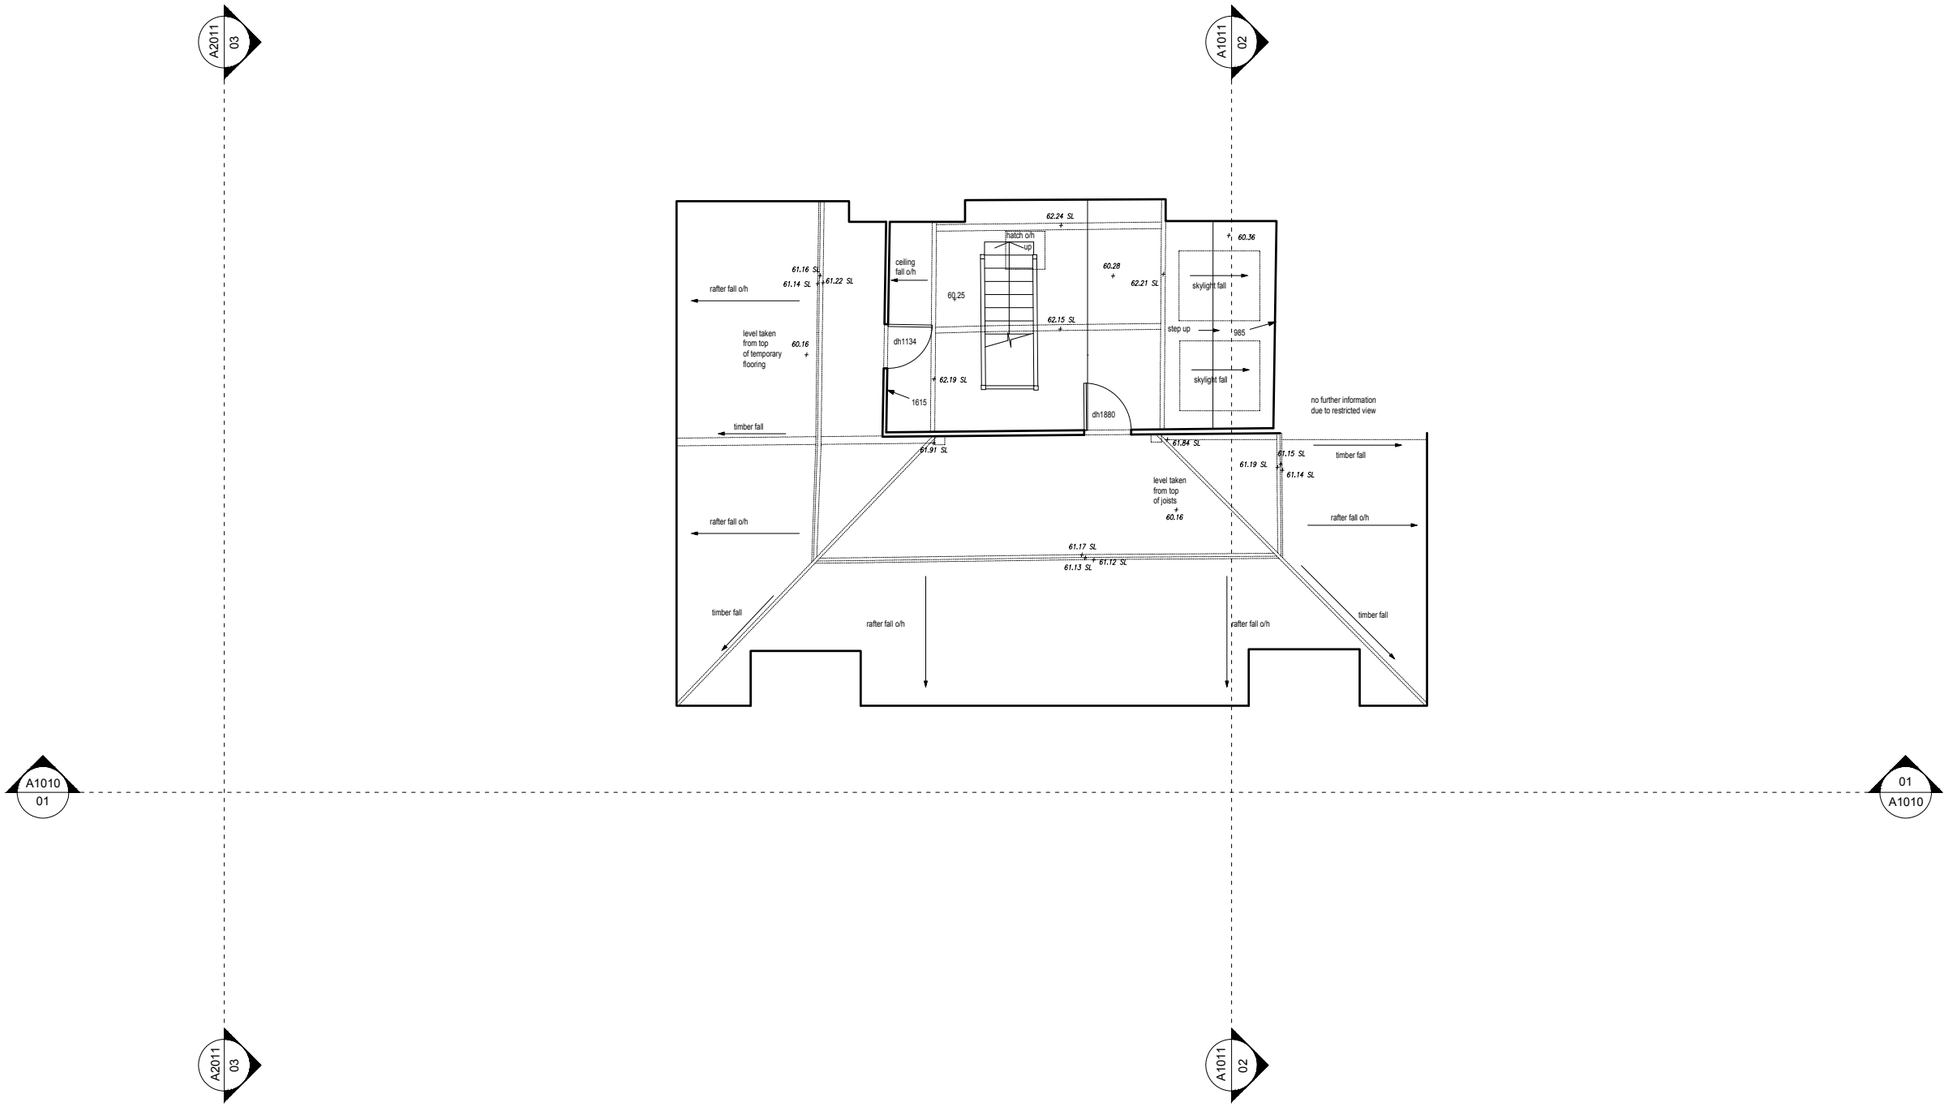

LBMV architects

Luigi Montefusco Ltd
72 Haverstock Hill
NW3 2BE London
M+44 (0) 7837344073
T+44 (0) 207 483 3880

DRAWINGS STATUS		DRAWN	CHECKED
PLANNING PERMISSION	A3	UG - MF	LM
PROJECT TITLE		DATE	SCALE
HOUSE REFURBISHMENT		03.03.2020	1:100@A3
		DRAWING TITLE	
		EXISTING THIRD FLOOR PLAN	
5 Lawn Road NW3 2XS		JOB NO	DRAWING NO
		0079	A1006

GENERAL NOTE

- This drawing should be removed from currency immediately when a revised version is issued.
- All dimensions to be checked on site by the contractor. Discrepancies to be reported before proceeding with the works.
- This drawing is copyrighted.
- All dimensions in mm's.

LEGEND

1.50	0	1	2 m
1.100	0	1	5 m
1:500	0	10	20 m
1:1000	0	10	50 m
1:1250	0	10	50 m

N

REV	DESCRIPTION	DATE	NAME

EXISTING ROOF PLAN

SCALE 1:100

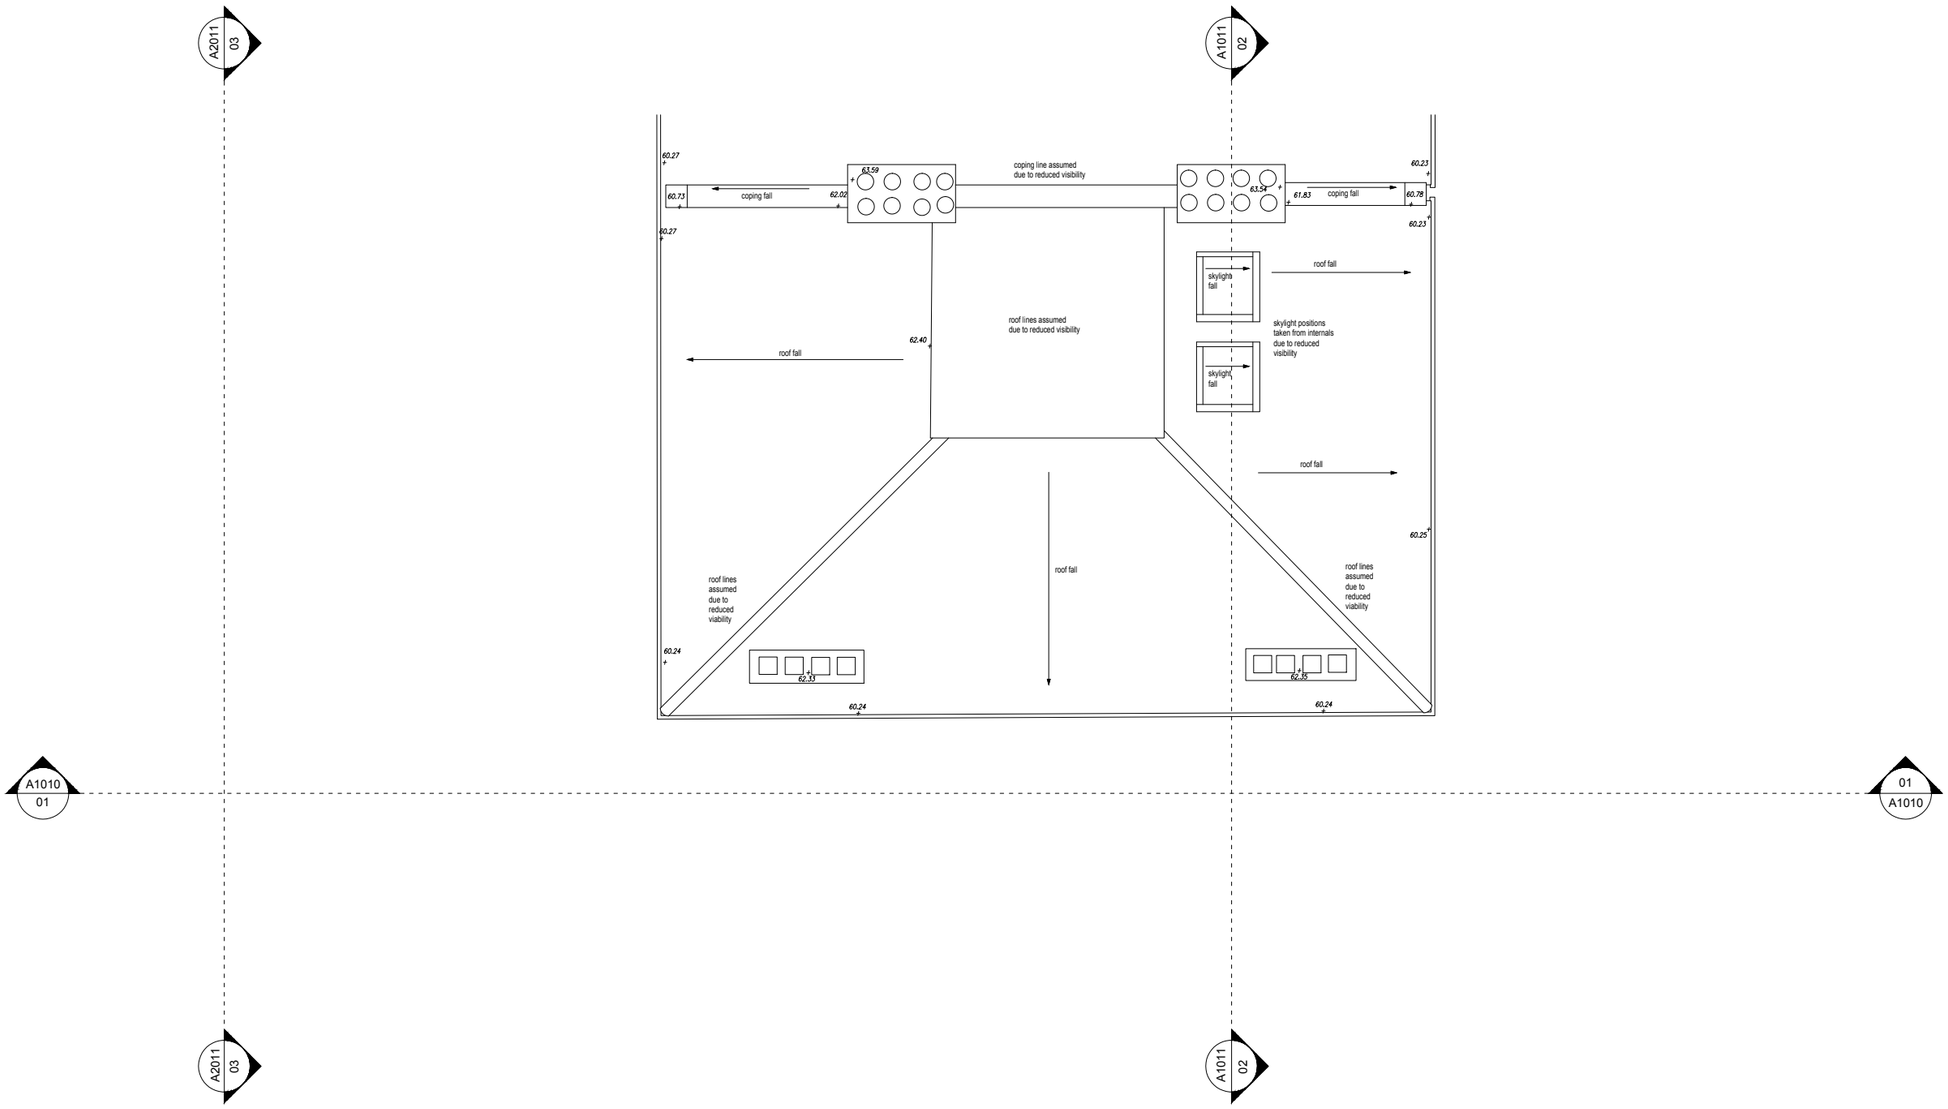

LBMV architects

Luigi Montefusco Ltd
72 Haverstock Hill
NW3 2BE London
M+44 (0) 7837344073
T+44 (0) 207 483 3880

DRAWINGS STATUS PLANNING PERMISSION	A3	DRAWN UG - MF	CHECKED LM
PROJECT TITLE HOUSE REFURBISHMENT		DATE 03.03.2020	SCALE 1:100@A3
		DRAWING TITLE EXISTING ROOF PLAN	
5 Lawn Road NW3 2XS		JOB NO 0079	DRAWING NO A1007

GENERAL NOTE

- This drawing should be removed from currency immediately when a revised version is issued.
- All dimensions to be checked on site by the contractor. Discrepancies to be reported before proceeding with the works.
- This drawing is copyrighted.
- All dimensions in mm's.

LEGEND

1.50	0	1	2 m
1.100	0	1	5 m
1:500	0	10	20 m
1:1000	0	10	50 m
1:1250	0	10	50 m

N

REV	DESCRIPTION	DATE	NAME

EXISTING FRONT ELEVATION

SCALE 1:100

EXISTING REAR ELEVATION

SCALE 1:100

LBMV architects

Luigi Montefusco Ltd
72 Haverstock Hill
NW3 2BE London
M+44 (0) 7837344073
T+44 (0) 207 483 3880

DRAWINGS STATUS		DRAWN	CHECKED
PLANNING PERMISSION	A3	UG - MF	LM
PROJECT TITLE		DATE	SCALE
HOUSE REFURBISHMENT		03.03.2020	1:100@A3
		DRAWING TITLE	
		EXISTING REAR AND FRONT ELEVATION	
5 Lawn Road NW3 2XS		JOB NO	DRAWING NO
		0079	A1008

GENERAL NOTE

- This drawing should be removed from currency immediately when a revised version is issued.
- All dimensions to be checked on site by the contractor. Discrepancies to be reported before proceeding with the works.
- This drawing is copyrighted.
- All dimensions in mm's.

LEGEND

1.50	0	1	2 m
1.100	0	1	5 m
1:500	0	10	20 m
1:1000	0	10	50 m
1:1250	0	10	50 m

REV	DESCRIPTION	DATE	NAME

EXISTING SIDE ELEVATION

SCALE 1:100

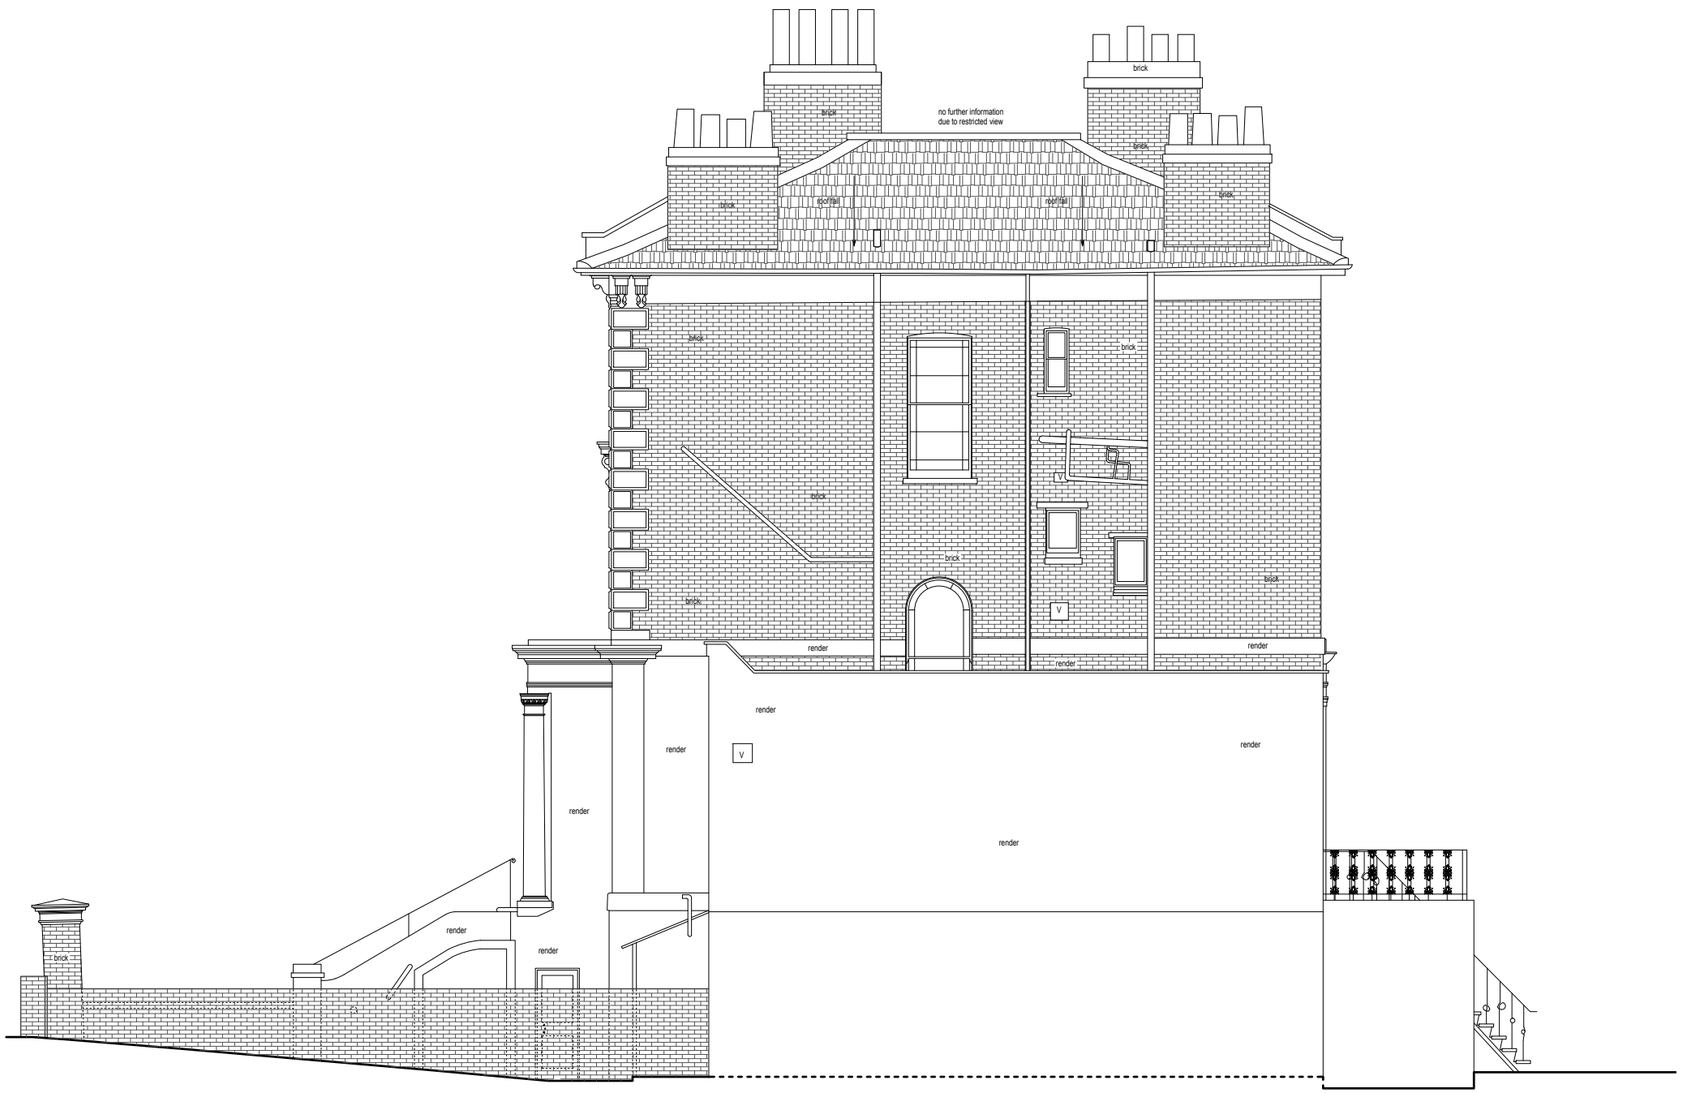

LBMV architects

Luigi Montefusco Ltd
72 Haverstock Hill
NW3 2BE London
M+44 (0) 7837344073
T+44 (0) 207 483 3880

DRAWINGS STATUS		DRAWN	CHECKED
PLANNING PERMISSION	A3	UG - MF	LM
PROJECT TITLE		DATE	SCALE
HOUSE REFURBISHMENT		03.03.2020	1:100@A3
		DRAWING TITLE	
		EXISTING ELEVATION	
5 Lawn Road NW3 2XS		JOB NO	DRAWING NO
		0079	A1009

GENERAL NOTE

- This drawing should be removed from currency immediately when a revised version is issued.
- All dimensions to be checked on site by the contractor. Discrepancies to be reported before proceeding with the works.
- This drawing is copyrighted.
- All dimensions in mm's.

LEGEND

1.50	0	1	2 m
1.100	0	1	5 m
1:500	0	10	20 m
1:1000	0	10	50 m
1:1250	0	10	50 m

REV	DESCRIPTION	DATE	NAME

EXISTING SECTION 01

SCALE 1:100

LBMV architects

Luigi Montefusco Ltd
72 Haverstock Hill
NW3 2BE London
M+44 (0) 7837344073
T+44 (0) 207 483 3880

DRAWINGS STATUS PLANNING PERMISSION	A3	DRAWN UG - MF	CHECKED LM
PROJECT TITLE HOUSE REFURBISHMENT		DATE 03.03.2020	SCALE 1:100@A3
		DRAWING TITLE EXISTING SECTIONS	
5 Lawn Road NW3 2XS		JOB NO 0079	DRAWING NO A1010

GENERAL NOTE

- This drawing should be removed from currency immediately when a revised version is issued.
- All dimensions to be checked on site by the contractor. Discrepancies to be reported before proceeding with the works.
- This drawing is copyrighted.
- All dimensions in mm's.

LEGEND

1.50	0	1	2 m
1.100	0	1	5 m
1:500	0	10	20 m
1:1000	0	10	50 m
1:1250	0	10	50 m

REV	DESCRIPTION	DATE	NAME

EXISTING SECTION 02

SCALE 1:100

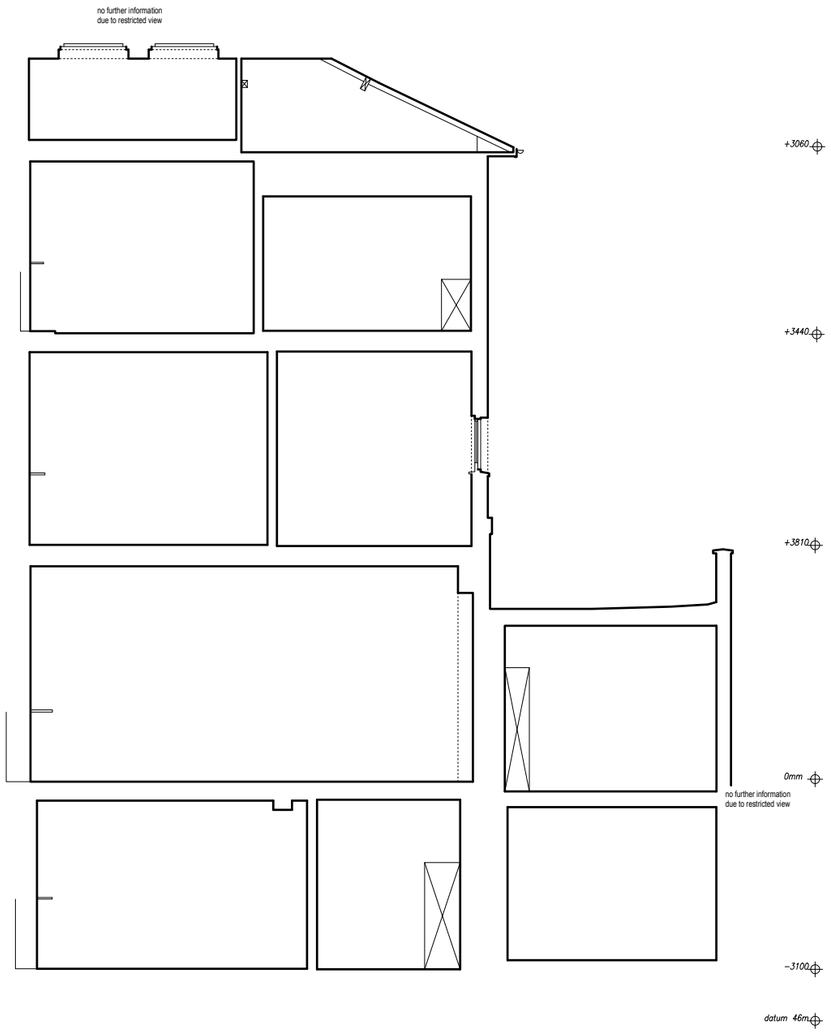

EXISTING SECTION 03

SCALE 1:100

LBMV architects

Luigi Montefusco Ltd
72 Haverstock Hill
NW3 2BE London
M+44 (0) 7837344073
T+44 (0) 207 483 3880

DRAWINGS STATUS		DRAWN	CHECKED
PLANNING PERMISSION	A3	UG - MF	LM
PROJECT TITLE		DATE	SCALE
HOUSE REFURBISHMENT		03.03.2020	1:100@A3
		DRAWING TITLE	
		EXISTING SECTIONS	
5 Lawn Road NW3 2XS		JOB NO	DRAWING NO
		0079	A1011

GENERAL NOTE

- This drawing should be removed from currency immediately when a revised version is issued.
- All dimensions to be checked on site by the contractor. Discrepancies to be reported before proceeding with the works.
- This drawing is copyrighted.
- All dimensions in mm's.

LEGEND

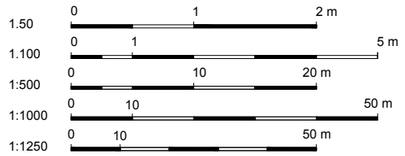

REV	DESCRIPTION	DATE	NAME

PHOTO OF EXISTING FRONT ELEVATION

PHOTOS OF EXISTING REAR ELEVATION

LBMV architects

Luigi Montefusco Ltd
72 Haverstock Hill
NW3 2BE London
M+44 (0) 7837344073
T+44 (0) 207 483 3880

DRAWINGS STATUS PLANNING PERMISSION	A3	DRAWN UG - MF	CHECKED LM
PROJECT TITLE HOUSE REFURBISHMENT		DATE 03.03.2020	SCALE
		DRAWING TITLE EXISTING PHOTOS	
5 Lawn Road NW3 2XS		JOB NO 0079	DRAWING NO A1012

GENERAL NOTE
- This drawing should be removed from currency immediately when a revised version is issued.
- All dimensions to be checked on site by the contractor. Discrepancies to be reported before proceeding with the works.
- This drawing is copyrighted.
- All dimensions in mm's.

LEGEND

REV	DESCRIPTION	DATE	NAME