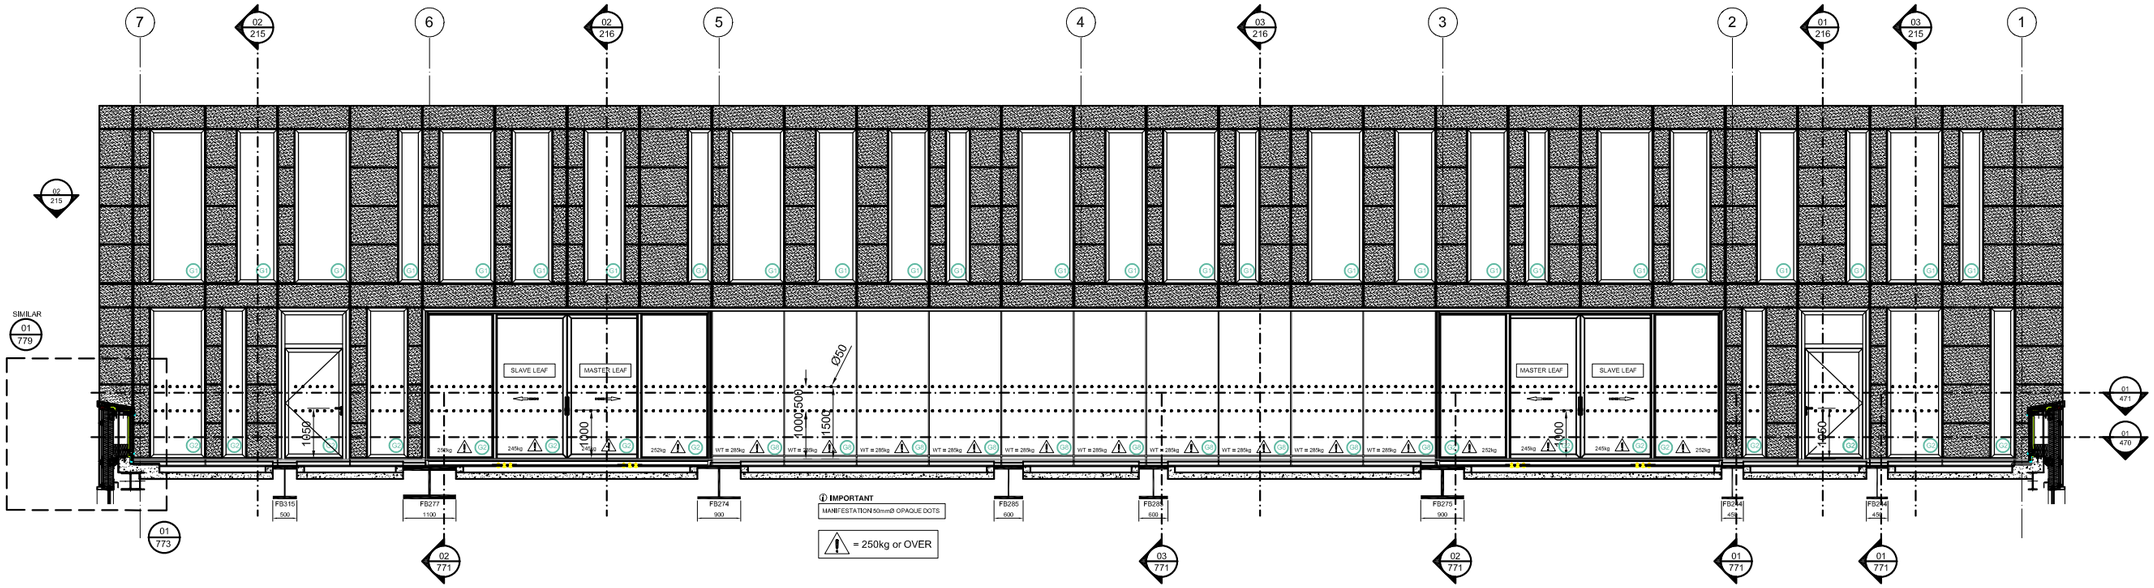

00 LVL 07 Terrace Bay Study

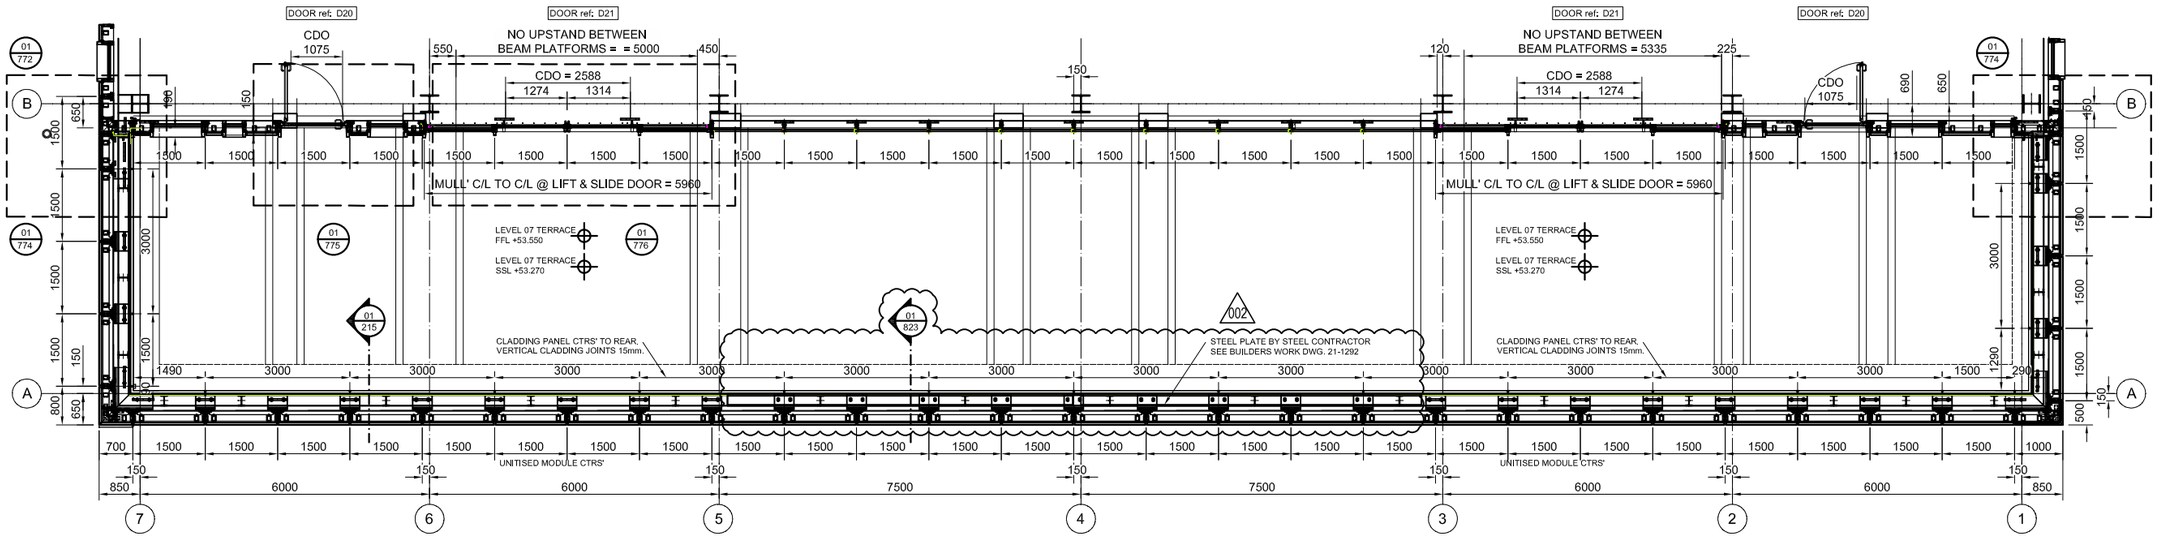

01 LVL 07 Terrace Plan Section

GLASS LEGEND

G8 - FW60+ SG AT ACCESSIBLE AREA ~ 45.6mm THK - 64Kgs/m2 OUTER LEAF: 12.8mm (6/0.8/6) HEAT STRENGTHENED PVB LAMINATE CLEARLITE IPASOL 60/33 LIGHT GREY SURFACE 4 CAVITY: 20mm CAVITY, BLACK - SS 2 PART SCHUCO TOGGLE CHANNEL / SPACER, ARGON FILLED, DC3362 EDGE SEAL INNER LEAF: 12.8mm (6/0.8/6) HEAT STRENGTHENED PVB LAMINATE (6/0.8/6) CLEARLITE WITH A 20mm SOLID CERAMIC BOARDER FRIT ON SURFACE #5 (RAL 9005)	G8
G1 - TYPE 1 VISION ~ 39.5mm THK - 54Kgs/m2 OUTER LEAF: 8mm HEAT STRENGTHENED CLEARLITE IPASOL LIGHT GREY 60/33 ON SURFACE 2 CAVITY: 18mm CAVITY, BLACK CHROMATECH ULTRA S/S SPACER BAR, ARGON FILLED, STANDARD POLYSULPHINE EDGE SEAL INNER LEAF: 13.5mm ANNEALED PVB LAMINATE (6/1.5/6) CLEARLITE	G1
G2 - TYPE 1 VISION AT ACCESSABLE AREA ~ 39.5mm THK OUTER LEAF: 11.5mm HEAT STRENGTHENED LAMINATE (5/1.5/5) CLEARLITE IPASOL LIGHT GREY 60/33 ON SURFACE 4 CAVITY: 14mm CAVITY, BLACK CHROMATECH ULTRA S/S SPACER BAR, ARGON FILLED, STANDARD POLYSULPHIDE EDGE SEAL INNER LEAF: 13.5mm ANNEALED PVB LAMINATE (6/1.5/6) CLEARLITE	G2

West Elevation: Level 07 ~ Bay Study

JRL McMULLEN

CDM Regulations

Hazards	Date Added	Date Mitigated	Risk Assessment Date
HEAVY GLASS ~ LOADS INDICATED	05/02/15		

HEALTH & SAFETY REVIEW REQUIRED IN ACCORDANCE WITH CDM REGULATIONS

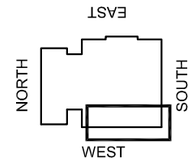

KEY PLAN

DO NOT SCALE : IF IN DOUBT ASK!

© THIS DRAWING REMAINS THE PROPERTY OF McMULLEN FACADES LTD AND SHOULD NOT BE COPIED NOR ITS CONTENTS DIVULGED WITHOUT PRIOR CONSENT

Signed: GB JW
Date: 22.02.19
Internal Quality Check

No.	Intd	Intd	Date	Revision	Check	Description	Date
002	MS	GB	03.09.19	STEEL ANGLE SUPPORT FOR UPSTAND			03.09.19
001	JW	GB	22.02.19	DOORS D20 REVISED, ALSO GENERAL REVISIONS TO SETTING OUT & DIMENSIONS. ISSUED FOR CONSTRUCTION.			22.02.19
000	SP	SP	28.05.18	FIRST ISSUE			28.05.18

Contract: KINGSCROSS S1
Architect: MOSSESSIAN
Main Contractor: BAM
Drawing: TYPICAL BAY STUDY ~ LEVEL 07 WEST ELEVATION
Drawn By: SP JW
Date: 16-05-2018
Scale: NTS @ A1
MFL No.: 3135-470
DMS Code: KXC-S1-001-Y-3135-21-470
Revision: 002
DRAWING ISSUED FOR: CONSTRUCTION
STATUS OF PREVIOUS RETURN: A B C -

McMullen Facades Limited
66 Lurgan Road, Moira,
Craigavon, Co. Armagh BT67 0LX
Tel: +44 (0) 28 9261 9688
Fax: +44 (0) 28 9261 9711
Email: design@mcmullenfacades.com