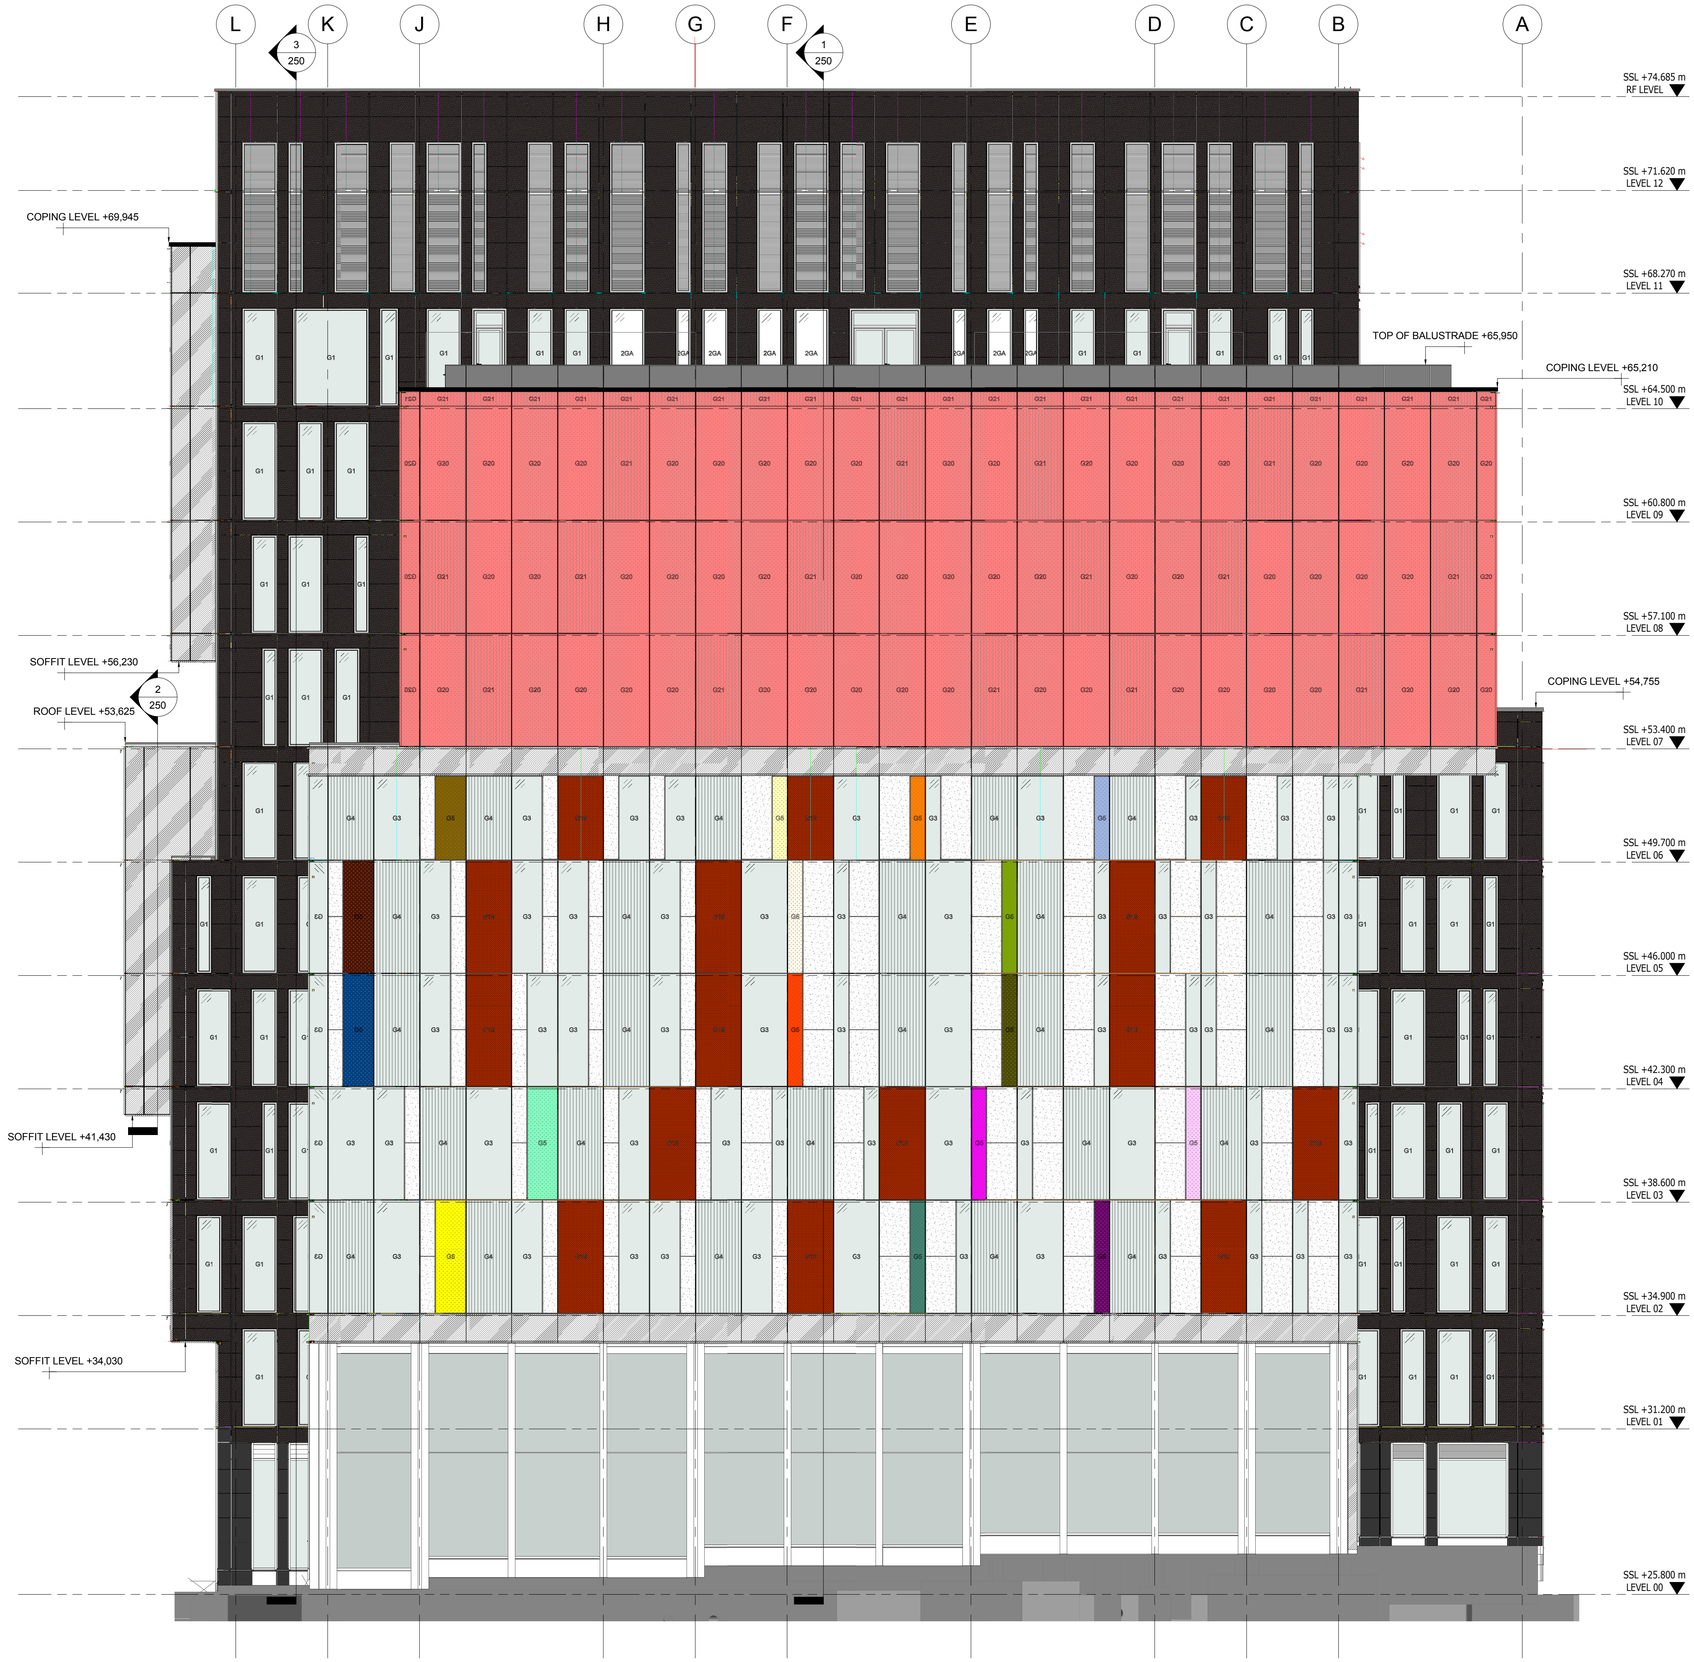

1 **Elevation 1 - North**
1 : 100

SEE DRAWING
KXC-S1-001-Y-3135-21-440
FOR GROUND LINE

GLASS FRIT PATTERN

	DOTTED FRIT
	SANDBLASTED
P2A	CLOUDED FRIT PATTERN 2
P2B	CLOUDED FRIT PATTERN 2
P2C	CLOUDED FRIT PATTERN 2
P2D	CLOUDED FRIT PATTERN 2
P2E	CLOUDED FRIT PATTERN 2
P2F	CLOUDED FRIT PATTERN 2
P2G	CLOUDED FRIT PATTERN 2
P2H	CLOUDED FRIT PATTERN 2
P6A	CLOUDED FRIT PATTERN 6
P6B	CLOUDED FRIT PATTERN 6
P6C	CLOUDED FRIT PATTERN 6
P6D	CLOUDED FRIT PATTERN 6
P6E	CLOUDED FRIT PATTERN 6
P6F	CLOUDED FRIT PATTERN 6
P6G	CLOUDED FRIT PATTERN 6
P6H	CLOUDED FRIT PATTERN 6

JRL McMULLEN

EAST

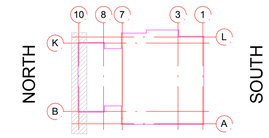

WEST

KEY PLAN

LEGEND:

CLEAR GLASS	ALUM. PANEL
CLEAR GLASS WITH SHADOW BOX	TUFF STONE CLADDING
FRITTED GLASS	GLASS BALUSTRADE
FRITTED GLASS WITH SHADOW BOX	PERFORATED PANEL
FROSTED GLASS	VERTICAL CORRUGATED PANEL
LIMESTONE CLADDING	HORIZONTAL CORRUGATED PANEL

NOTE:
GLASS SPECIFICATIONS:
SEE KXC-S1-001-Y-3135-21-085 TO 089

Package B - Ground Floor Drawings SEE:
NORTH - KXC-S1-001-Y-3135-21-440
SOUTH - KXC-S1-001-Y-3135-21-425 TO 426
EAST - KXC-S1-001-Y-3135-21-410
WEST - KXC-S1-001-Y-3135-21-401 TO 402

CDM Regulations

Hazards	Date Added	Date Mitigated	Risk Assessment Date
WORKING AT HEIGHTS	11/06/18		

HEALTH & SAFETY REVIEW REQUIRED IN ACCORDANCE WITH CDM REGULATIONS

DO NOT SCALE : IF IN DOUBT ASK!

© THIS DRAWING REMAINS THE PROPERTY OF McMULLEN FACADES LTD AND SHOULD NOT BE COPIED NOR ITS CONTENTS DIVULGED WITHOUT PRIOR CONSENT

Signed:	George Benson	Internal Quality Check
Date:	06/06/19	

No.	Intd	Intd	Date	Revision	Check	Description	Date
002	A.E	GB	06/06/19			Issued for Construction	06/06/19
001	A.E	GB	26/03/19			BIM Issue	26/03/19
000	MQ	GB	06/07/18			First Issue	06/07/18

Contract: KINGS CROSS S1

Architect: MOSSESSIAN

Main Contractor: BAM

Drawing: OVERALL ELEVATION - NORTH

Drawn By: A.Ervine
Date: 02/05/2019

Scale: As indicated @ A1
MFL No.: 3135- 300

DMS Code: KXC-S1-001-Y-3135-21-300
Revision: 002

DRAWING ISSUED FOR: CONSTRUCTION
STATUS OF PREVIOUS RETURN: A B C -

McMullen Facades Limited
66 Lurgan Road, Moira,
Craigavon, Co. Armagh BT67 0LX
Tel: +44 (0) 28 9261 9688
Fax: +44 (0) 28 9261 9711
Email: design@mcmullenfacades.com