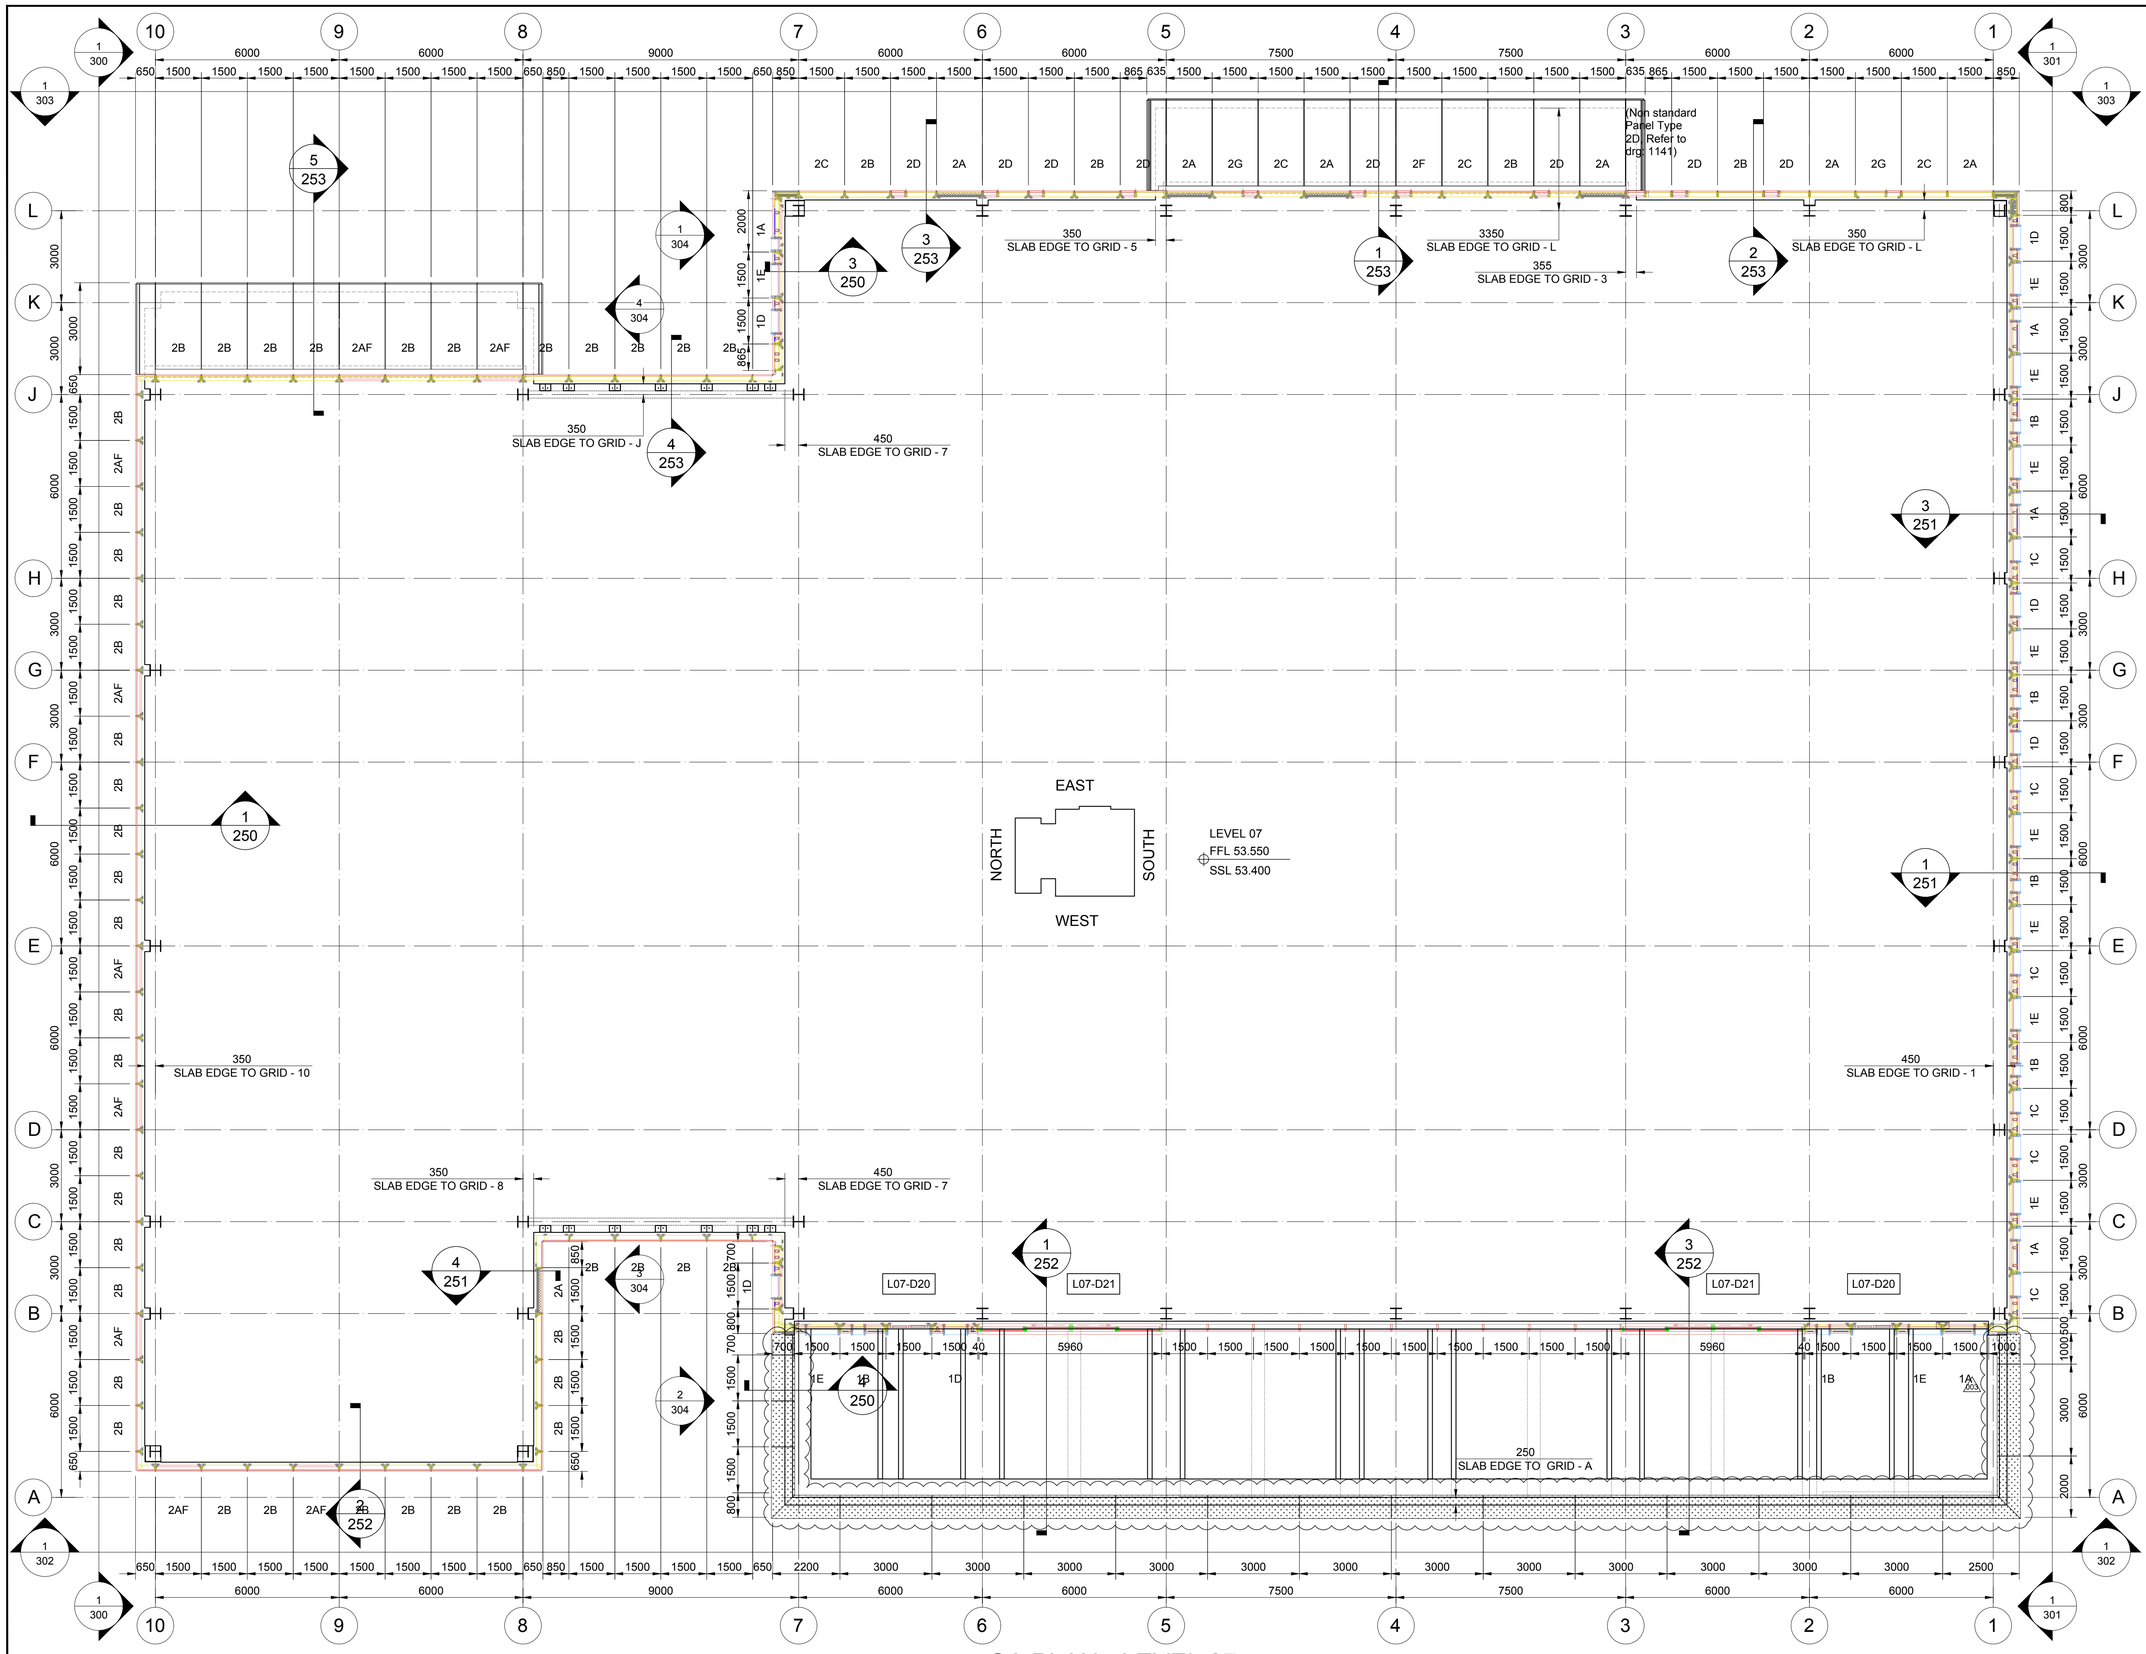

1 GA PLAN - LEVEL 07

Scale: 1:100

JRL McMULLEN

STRUCTURAL BASED ON THE FOLLOWING DRAWINGS AT STAGE OF MFL DESIGN 05/NOV/18

RAMBOLL DRAWINGS : KXC-S1-001-61033235-S-20-10107 REV10
KXC-S1-001-61033235-S-20-10507 REV06
KXC-S1-001-61033235-S-20-7XX02 REV08
KXC-S1-001-61033235-S-20-7XX03 REV08
KXC-S1-001-61033235-S-20-7XX04 REV10

ARCHITECTURAL BASED ON THE FOLLOWING DRAWINGS AT STAGE OF MFL DESIGN 15/JUNE/18 003

WEEDON DRAWINGS : KXC-S1-001-A-16080-20-1017 REV.G
KXC-S1-001-A-16080-20-1150 REV.E
KXC-S1-001-A-16080-20-1151 REV.E
KXC-S1-001-A-16080-20-1152 REV.E
KXC-S1-001-A-16080-20-1153 REV.E
KXC-S1-001-A-16080-20-1160 REV.C

DO NOT SCALE : IF IN DOUBT ASK!

© THIS DRAWING REMAINS THE PROPERTY OF McMULLEN FACADES LTD AND SHOULD NOT BE COPIED NOR ITS CONTENTS DIVULGED WITHOUT PRIOR CONSENT

Signed:	G.Benson
Date:	06/07/2018

Internal Quality Check

No.	Intd	Intd	Date	Description	Date
003	DM	GB	22/02/19	MISPRINT CORRECTED - PANEL REFERENCES ADDED TO DWG. EXTERNAL WALL UNDER COPING REMOVED - CONSTRUCTION ISSUE	22/02/19
002	DM	GB	11/12/18	GENERAL ARRANGEMENT EXPORTED FROM BIM MODEL - LVL07	11/12/18
001	MS	RD	05/11/18	2D DRAWING EXPORTED FROM MODEL	05/11/18
000	MS	GB	06/07/18	FIRST ISSUE	06/07/18

Revision | Check

Contract: KINGS CROSS S1

Architect: MOSSESSIAN

Main Contractor: BAM

Drawing: OVERALL PLAN LEVEL 07

Drawn By: M. Santos | Date: 06/07/2018

Scale: 1:100 @ A1 | MFL No.: 3135-107

DMS Code: KXC-S1-001-Y-3135-21-107 | Revision: 003

DRAWING ISSUED FOR: CONSTRUCTION | STATUS OF PREVIOUS RETURN: A B C -

McMullen Facades Limited
66 Lurgan Road, Moira,
Craigavon, Co. Armagh BT67 0LX
Tel: +44 (0) 28 9261 9688
Fax: +44 (0) 28 9261 9711
Email: design@mcmullenfacades.com

M:\Current Contracts - MFL\3135 Kings Cross S1\01 MFL Drawings\1.4 CAD Files\Package A,B,C GENERAL\01b -Overall Plans & Cast-in Setting-out (Level 7).dwg : 1/4/2019 9:36 AM : Declan McGeown