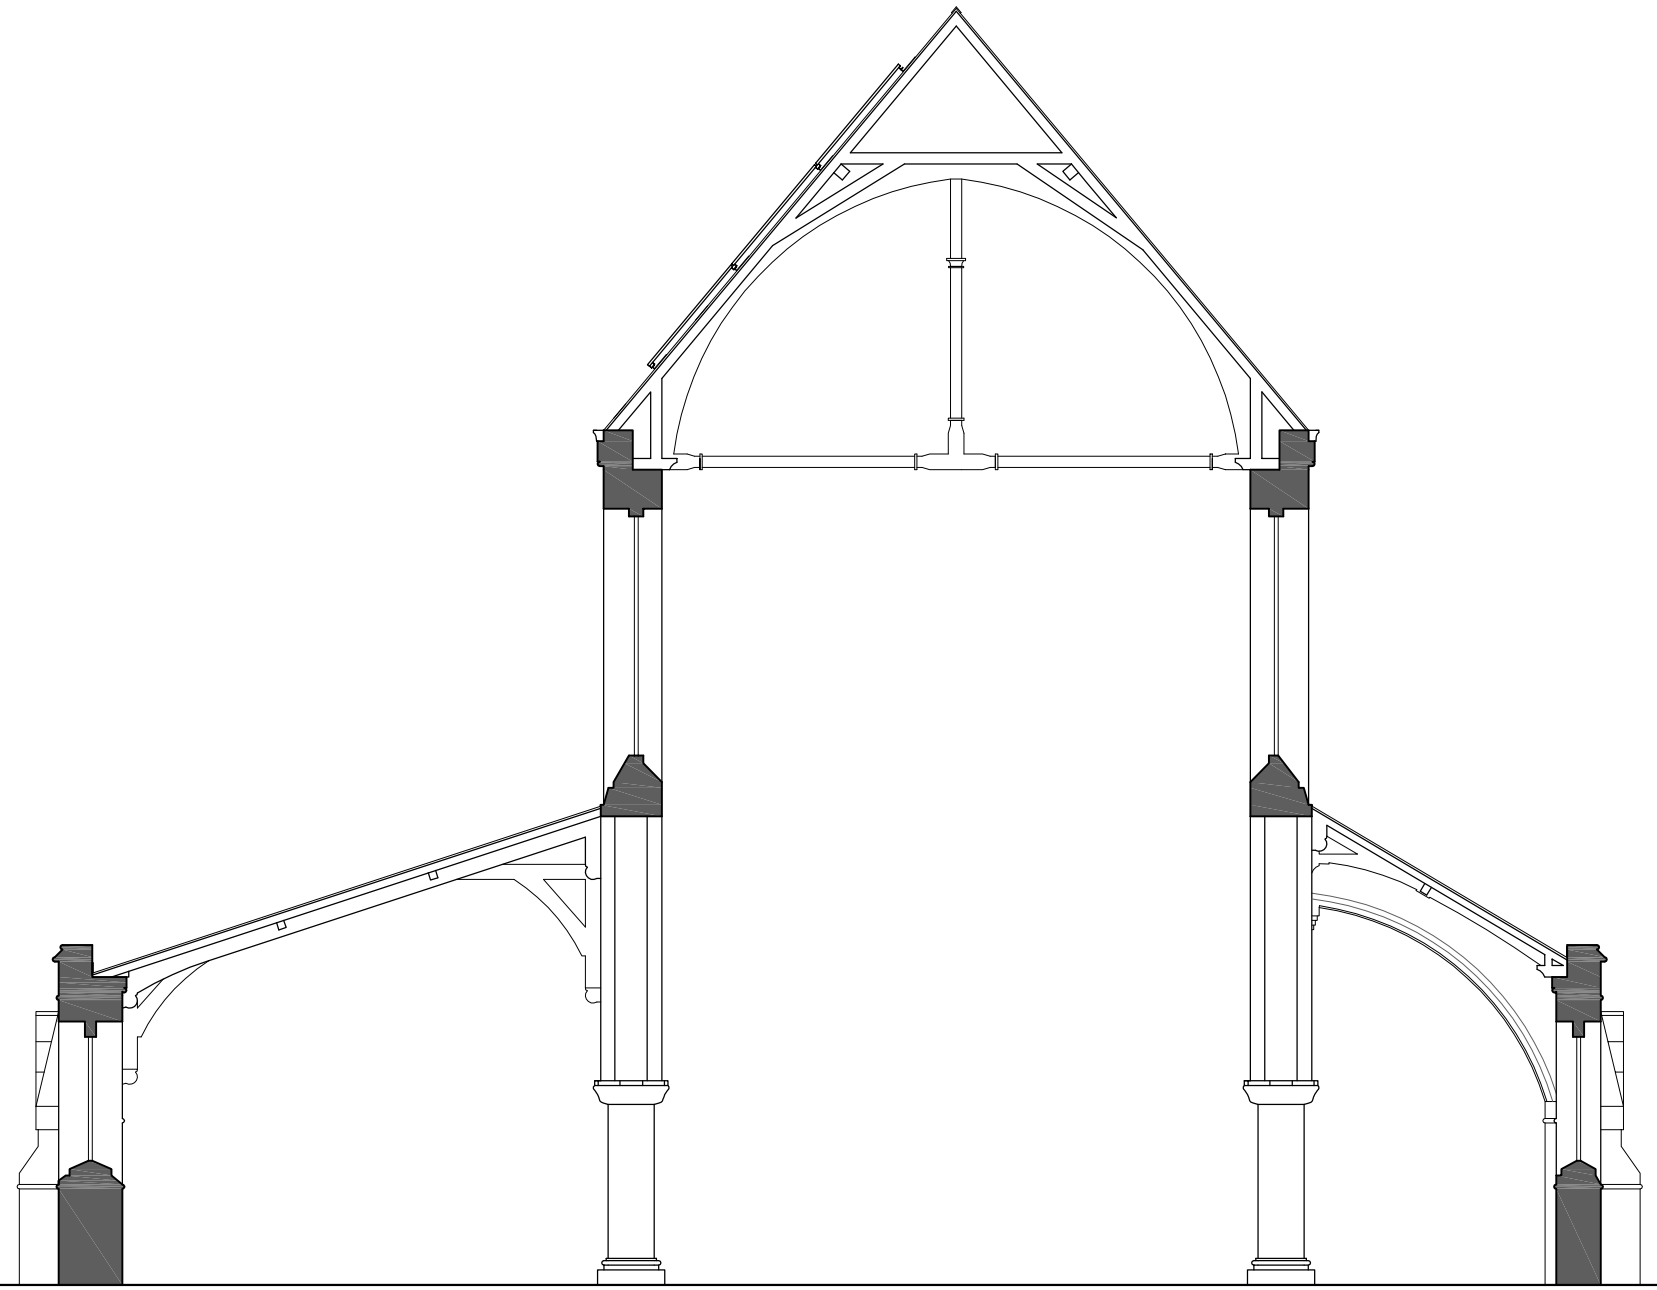

INDICATIVE PROPOSED SECTION AA

0 1 4 10

General Notes	Rev	Note	Date
1. All drawings remain the copyright of MRDA and cannot be reproduced without consent. 2. This drawing must not be scaled for construction purposes. 3. Documents and drawings transferred by elecronic mail are not to be altered without the consent. 4. Dimensional/level accuracy only applies to the written notation. 5. Drawings/information issued by MRDA are to be cross-referenced where necessary with other relevant consultant's information. 6. If in doubt, ask.			

Status
PLANNING

H:\S\St. Mary the Virgin. PH.1115\1115-12. Solar Power

Project
St Mary the Virgin Primrose Hill

Drawing title
Proposed Indicative Section AA

Client / Organisation
St Mary the Virgin Primrose Hill

MRDA
Architects and Conservation Consultants
London 3 King Street Cloisters, Clifton Walk Hammersmith, London W6 0GY
Cornwall Granny's Well, Mixtow Pill, Lanteglos-by-Fowey PL23 1NB
T: 020 8748 3755
www.mrda.co.uk office@mrda.co.uk

scale 1:100@A3	drawn LH	date 02.20
job number 1115-12	dwg number PL.005	revision –