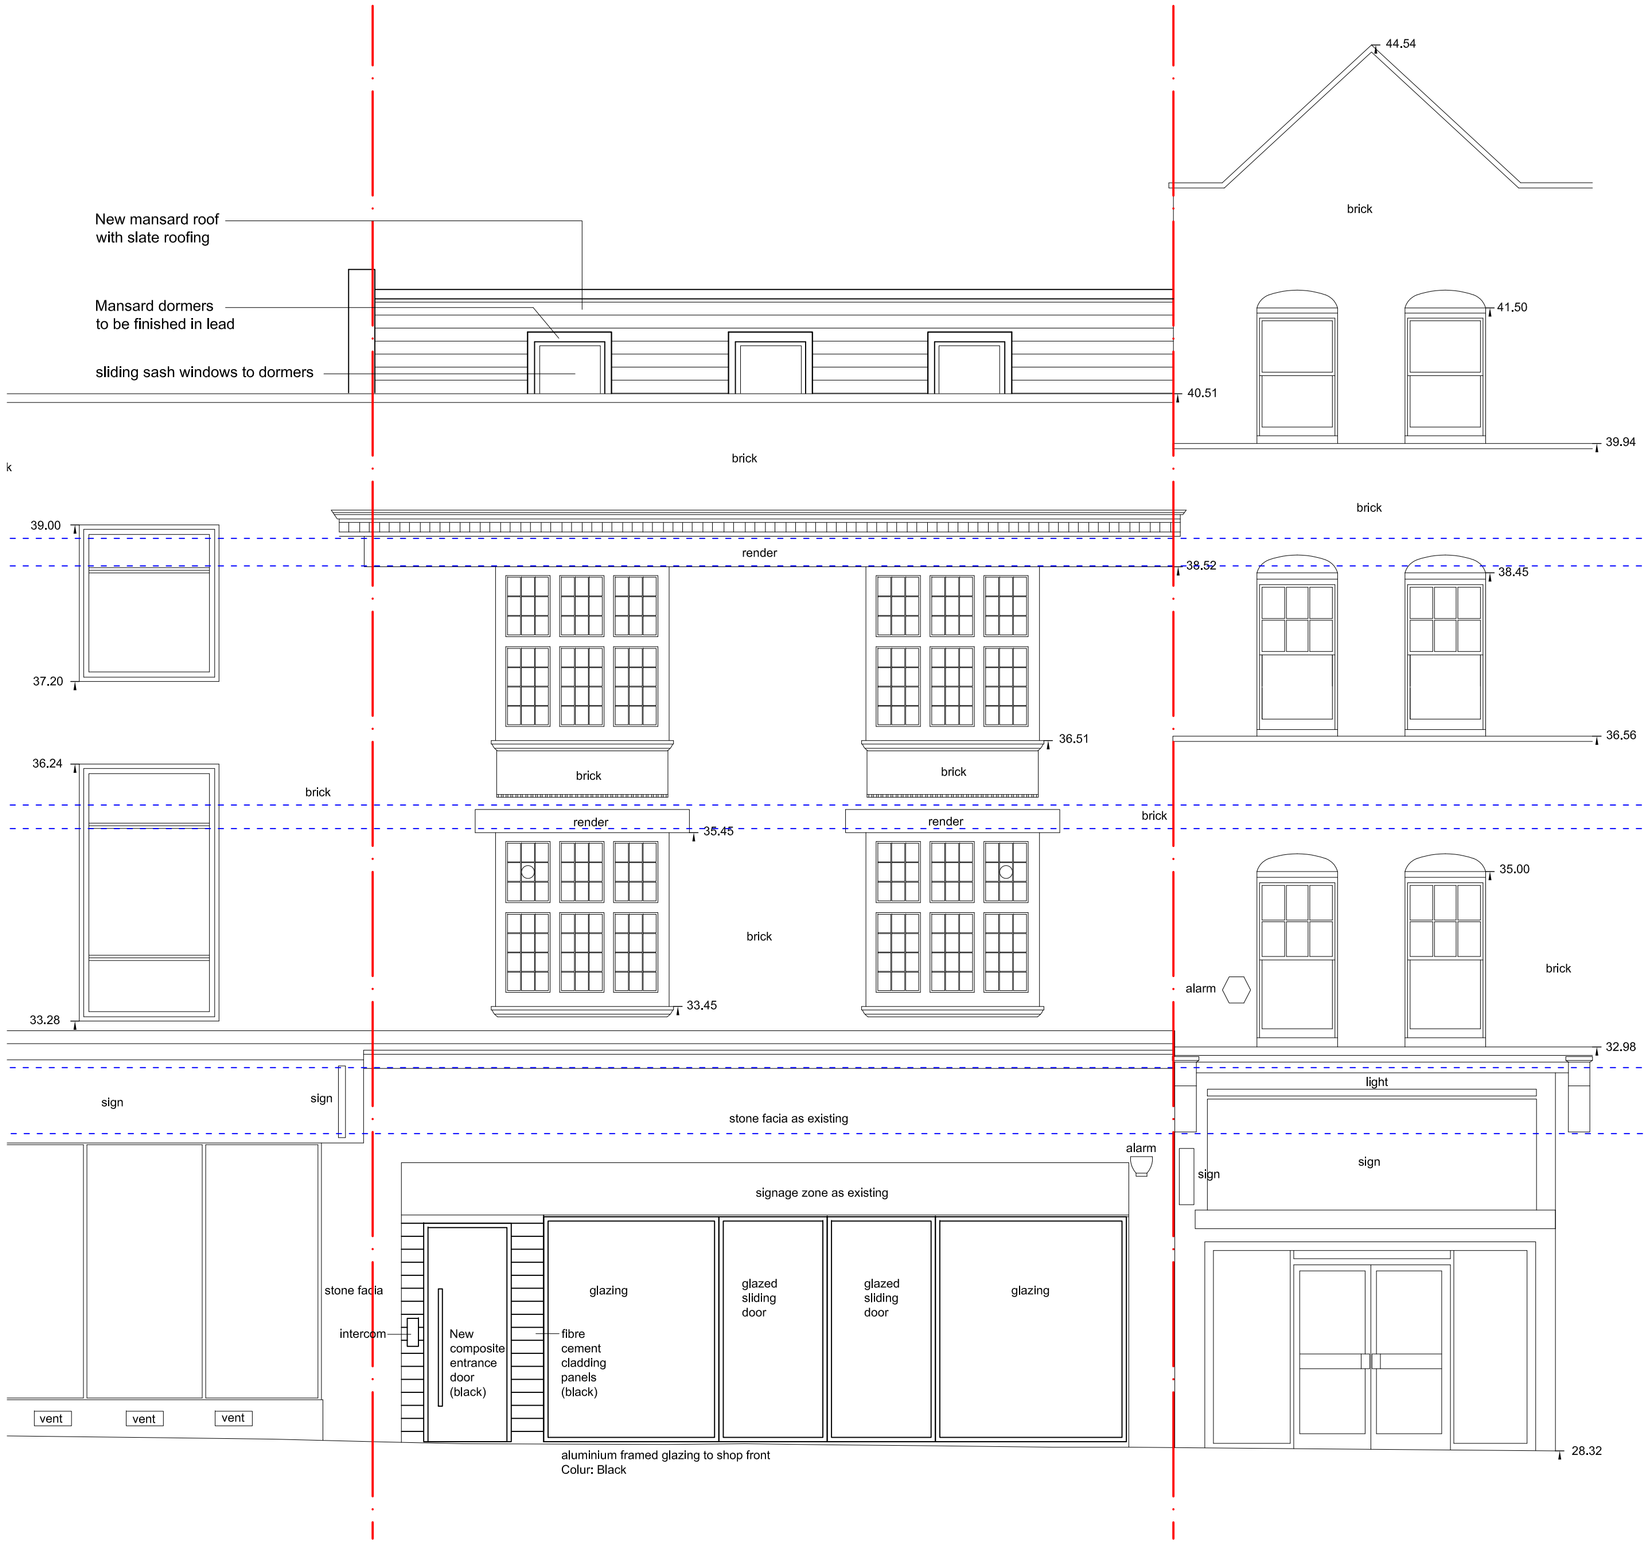

Proposed Front Elevation
1:50@A1 / 1:100@A3

Proposed Rear Elevation
1:50@A1 / 1:100@A3

REVISIONS:
01: 26.02.20 Updated for planning
00: 21.08.19 First Issued

PLANNING

PROJECT
151-153 Camden High Street
Camden
London NW17JR

Mr Simon Itkin

DRAWING

PROPOSED ELEVATIONS

SCALE	PAPER SIZE	DATE	DRAWN BY
1:50	A1	AUG'19	SH

DRAWING Nº	REVISION
18.15.260	01

Copyright: Place Architecture and Design Ltd.

NOTES:

1. Dimensions are in millimetres unless stated otherwise
2. Levels are in meters AOD unless stated otherwise
3. Dimensions govern. Do not scale off the drawing
4. All dimensions to be verified on site before proceeding
5. All discrepancies on this drawing to be notified in writing to the Architect.

0 1 m 2 m 3 m 4 m 5 m

place*
architecture + design

Place Architecture and Design Limited
57 Priory Road, Reigate, Surrey RH2 8JA
t: 01737 211793
w:www.place-architectureanddesign.co.uk