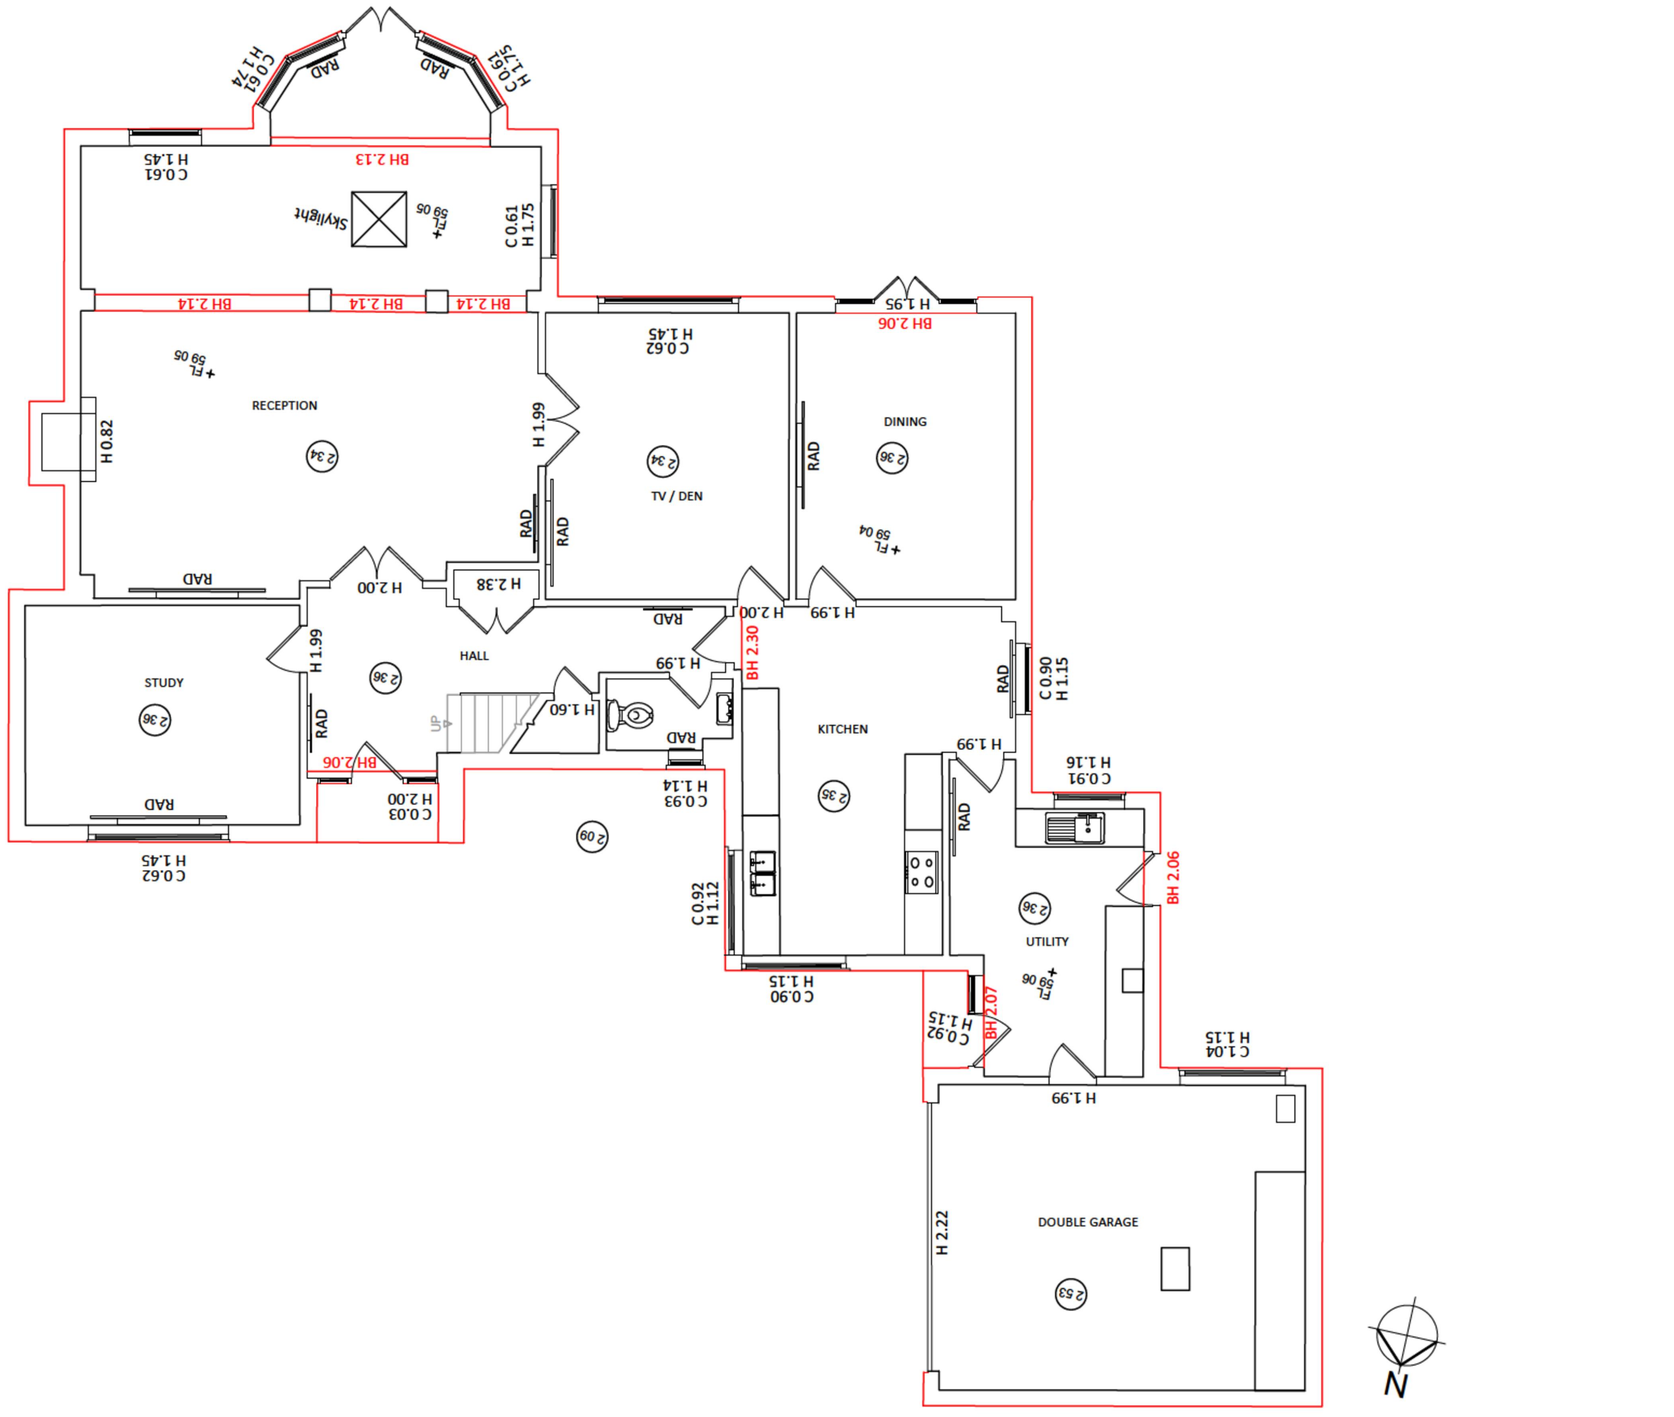

Notes :

- Dimensions are to be checked on site before fabrication and construction
- Any discrepancies are to be immediately notified to the architects
- Structural measurements are to be taken from the structural engineers drawings
- Do not scale
- Copyright reserved by GMA

DESCRIPTION	DATE

DRAWING ISSUE STATUS

PLANNING

GMA ARCHITECTURE
Architects and Designers

UK House 82 Heath Road Twickenham TW1 4BA
Telephone 020 8891 5959 Fax 020 8607 9933
Email enquiries@gmaarchitecture.co.uk

Client
UWH Developments

Project
22 Lancaster Grove
London
NW3 4PB

Drawing
Existing
Ground Floor Plan

Scale	Date	Drawn	
1:50 @ A1	Nov 18	SJS	IL

Type	Client	
01	228-17	EX 01

K:\Argent\22 Lancaster Grove NW3 4PB - 01-228-17\Drawings\surveys\