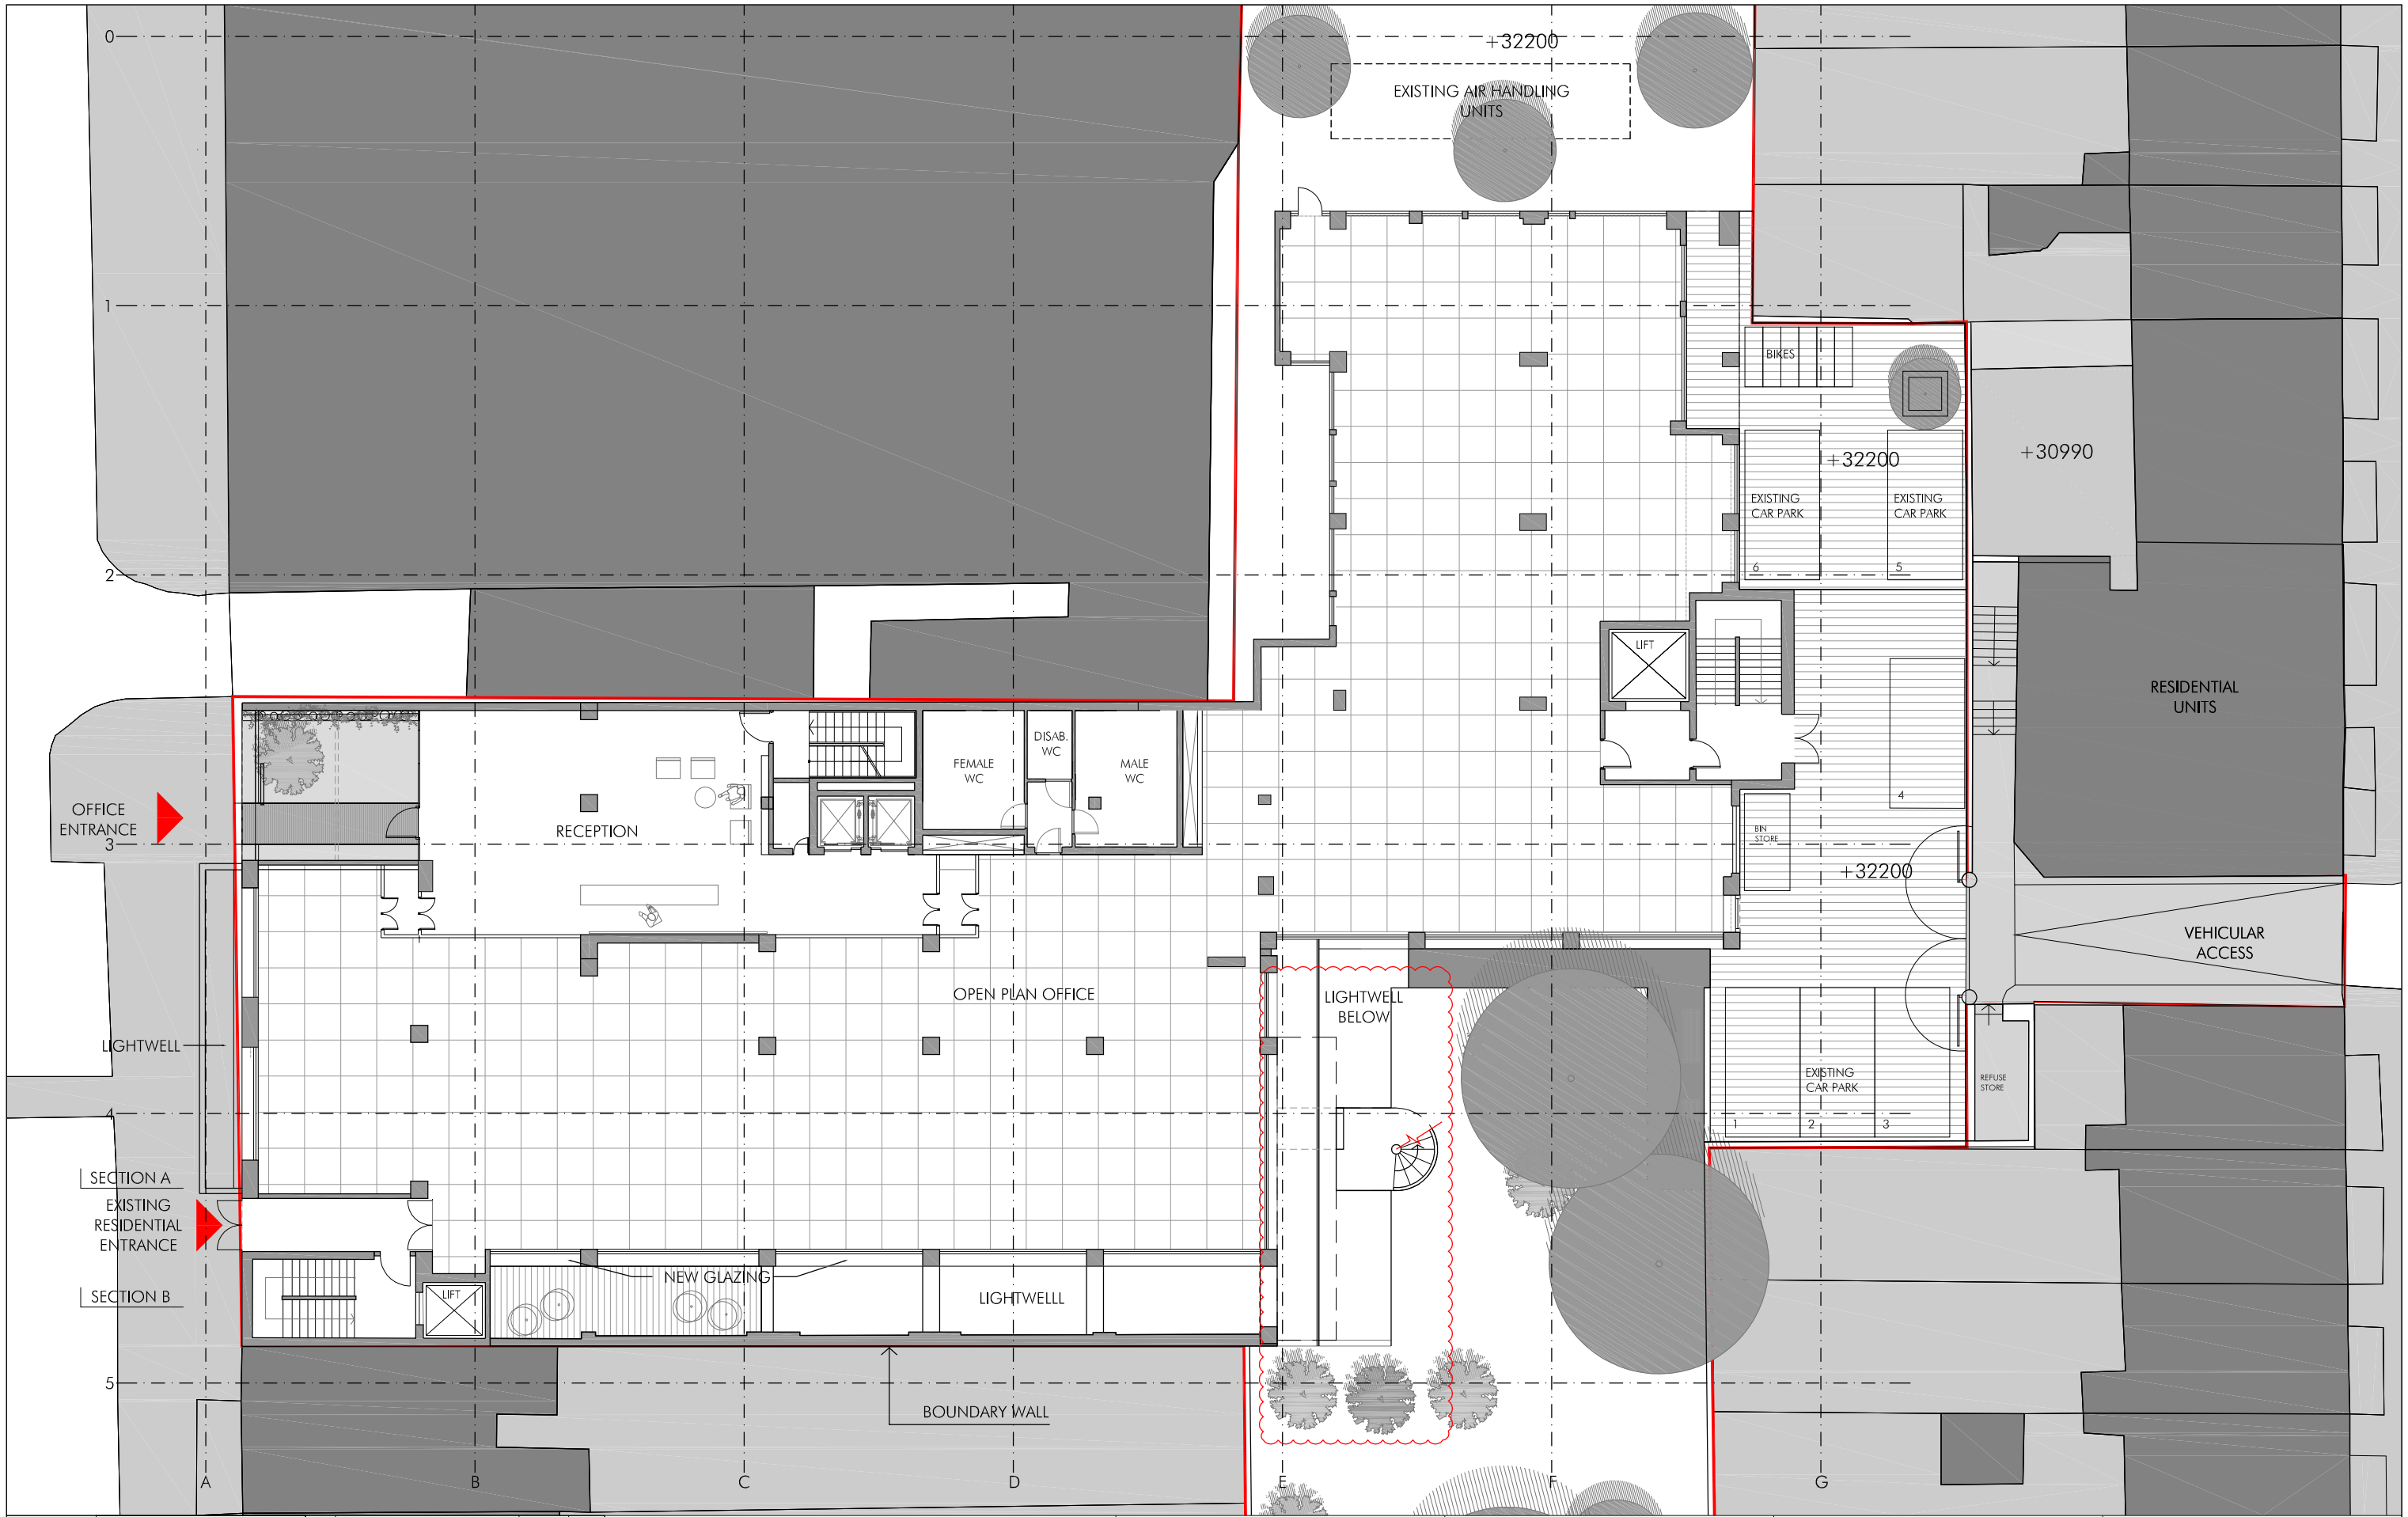

NORTH POINT

KEY PLAN

REV	DESCRIPTION	DATE	DRAWN
A	External Spiral stair retained	08/01/18	BK

NOTES:

Copyright of this drawing is vested in the Architect. The drawing must

Figured dimensions only are to be taken from this drawing.

0 1 2 3 4 5M

SCALE BAR 1:100 @ A1

PROJECT
120-126 ALBERT STREET, CAMDEN

CLIENT
ORT HOUSE ORG.

ISSUED FOR
PLANNING

DATE
26.06.2016

DRAWING TITLE
Proposed Ground Floor Plan

PROJECT NO	DRAWING NO	REVISION
090	PA 10	A

SCALE @ A1	SCALE @ A3
1:100	1:200

DRAWN BY	CHECKED BY
CO	PB

STARC-ARCHITECTS
39 Bear Lane, London, SE1 0UH
info@starc-architects.com www.starc-architects.com