SLAB REINFORCEMENT TBC
ON RECEIPT OF FINAL DESIGN

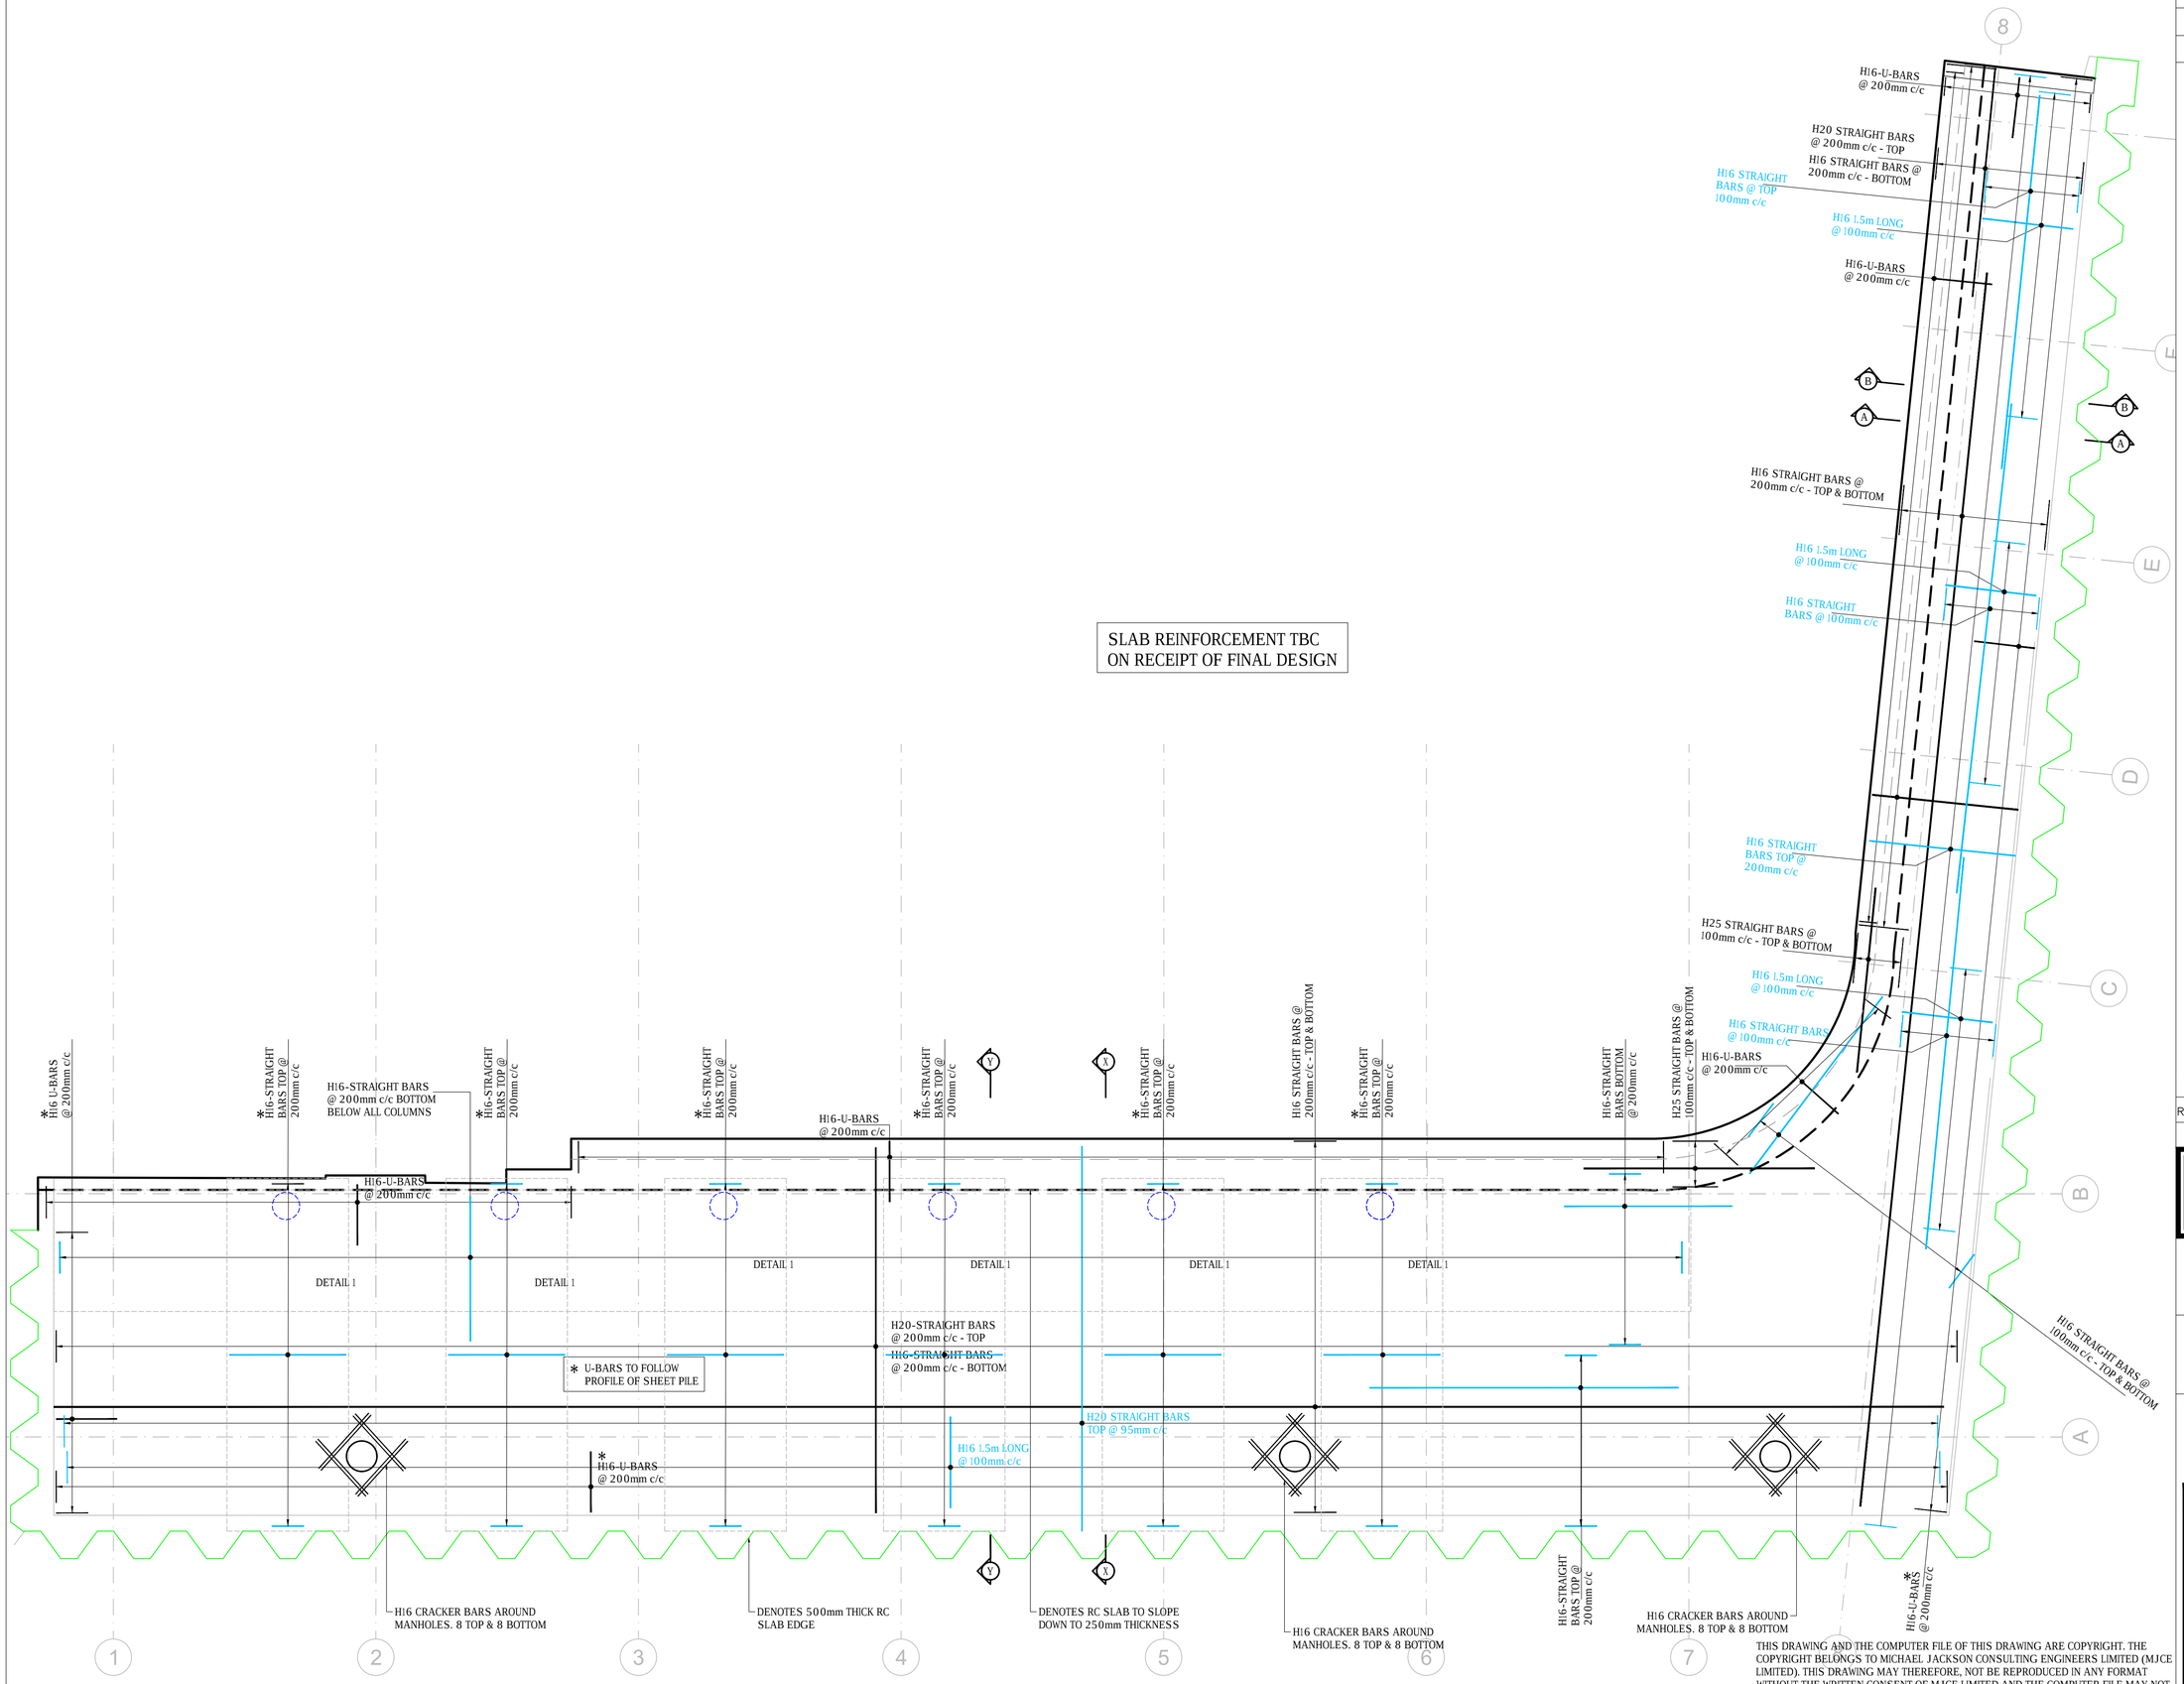

DO NOT SCALE THIS DRAWING.

Original Drawing Size A1

Notes

TENDER ISSUE

Rev.	Date	Description	By
T1	24/01/20	REVISED TO SUIT MEETING COMMENTS	DC
T	08/01/20	TENDER ISSUE	DC
P	26/11/19	PRELIMINARY ISSUE FOR COMMENTS	DC

Revisions

Michael Jackson Consulting
Chartered Structural Engineers
204 BOLTON ROAD
WALKDEN, WORSLEY
MANCHESTER, M28 3BN
Tel: 0161 790 4404
Fax: 0161 790 4405

Client

The Theatre of Comedy Company
Shaftesbury Theatre

Site

SHAFTESBURY THEATRE

Project

PROPOSED BASEMENT

Drawing Title

BASEMENT BOX RC SLAB GA

Scale	Date	Drawn	Checked	Passed
AS SHOWN	OCT 2019	DC		

DRG. No.

2714-1004-T1

THIS DRAWING AND THE COMPUTER FILE OF THIS DRAWING ARE COPYRIGHT. THE COPYRIGHT BELONGS TO MICHAEL JACKSON CONSULTING ENGINEERS LIMITED (MJCE LIMITED). THIS DRAWING MAY THEREFORE, NOT BE REPRODUCED IN ANY FORMAT WITHOUT THE WRITTEN CONSENT OF MJCE LIMITED AND THE COMPUTER FILE MAY NOT BE TRANSFERRED WITHOUT THE WRITTEN CONSENT OF MJCE LIMITED.