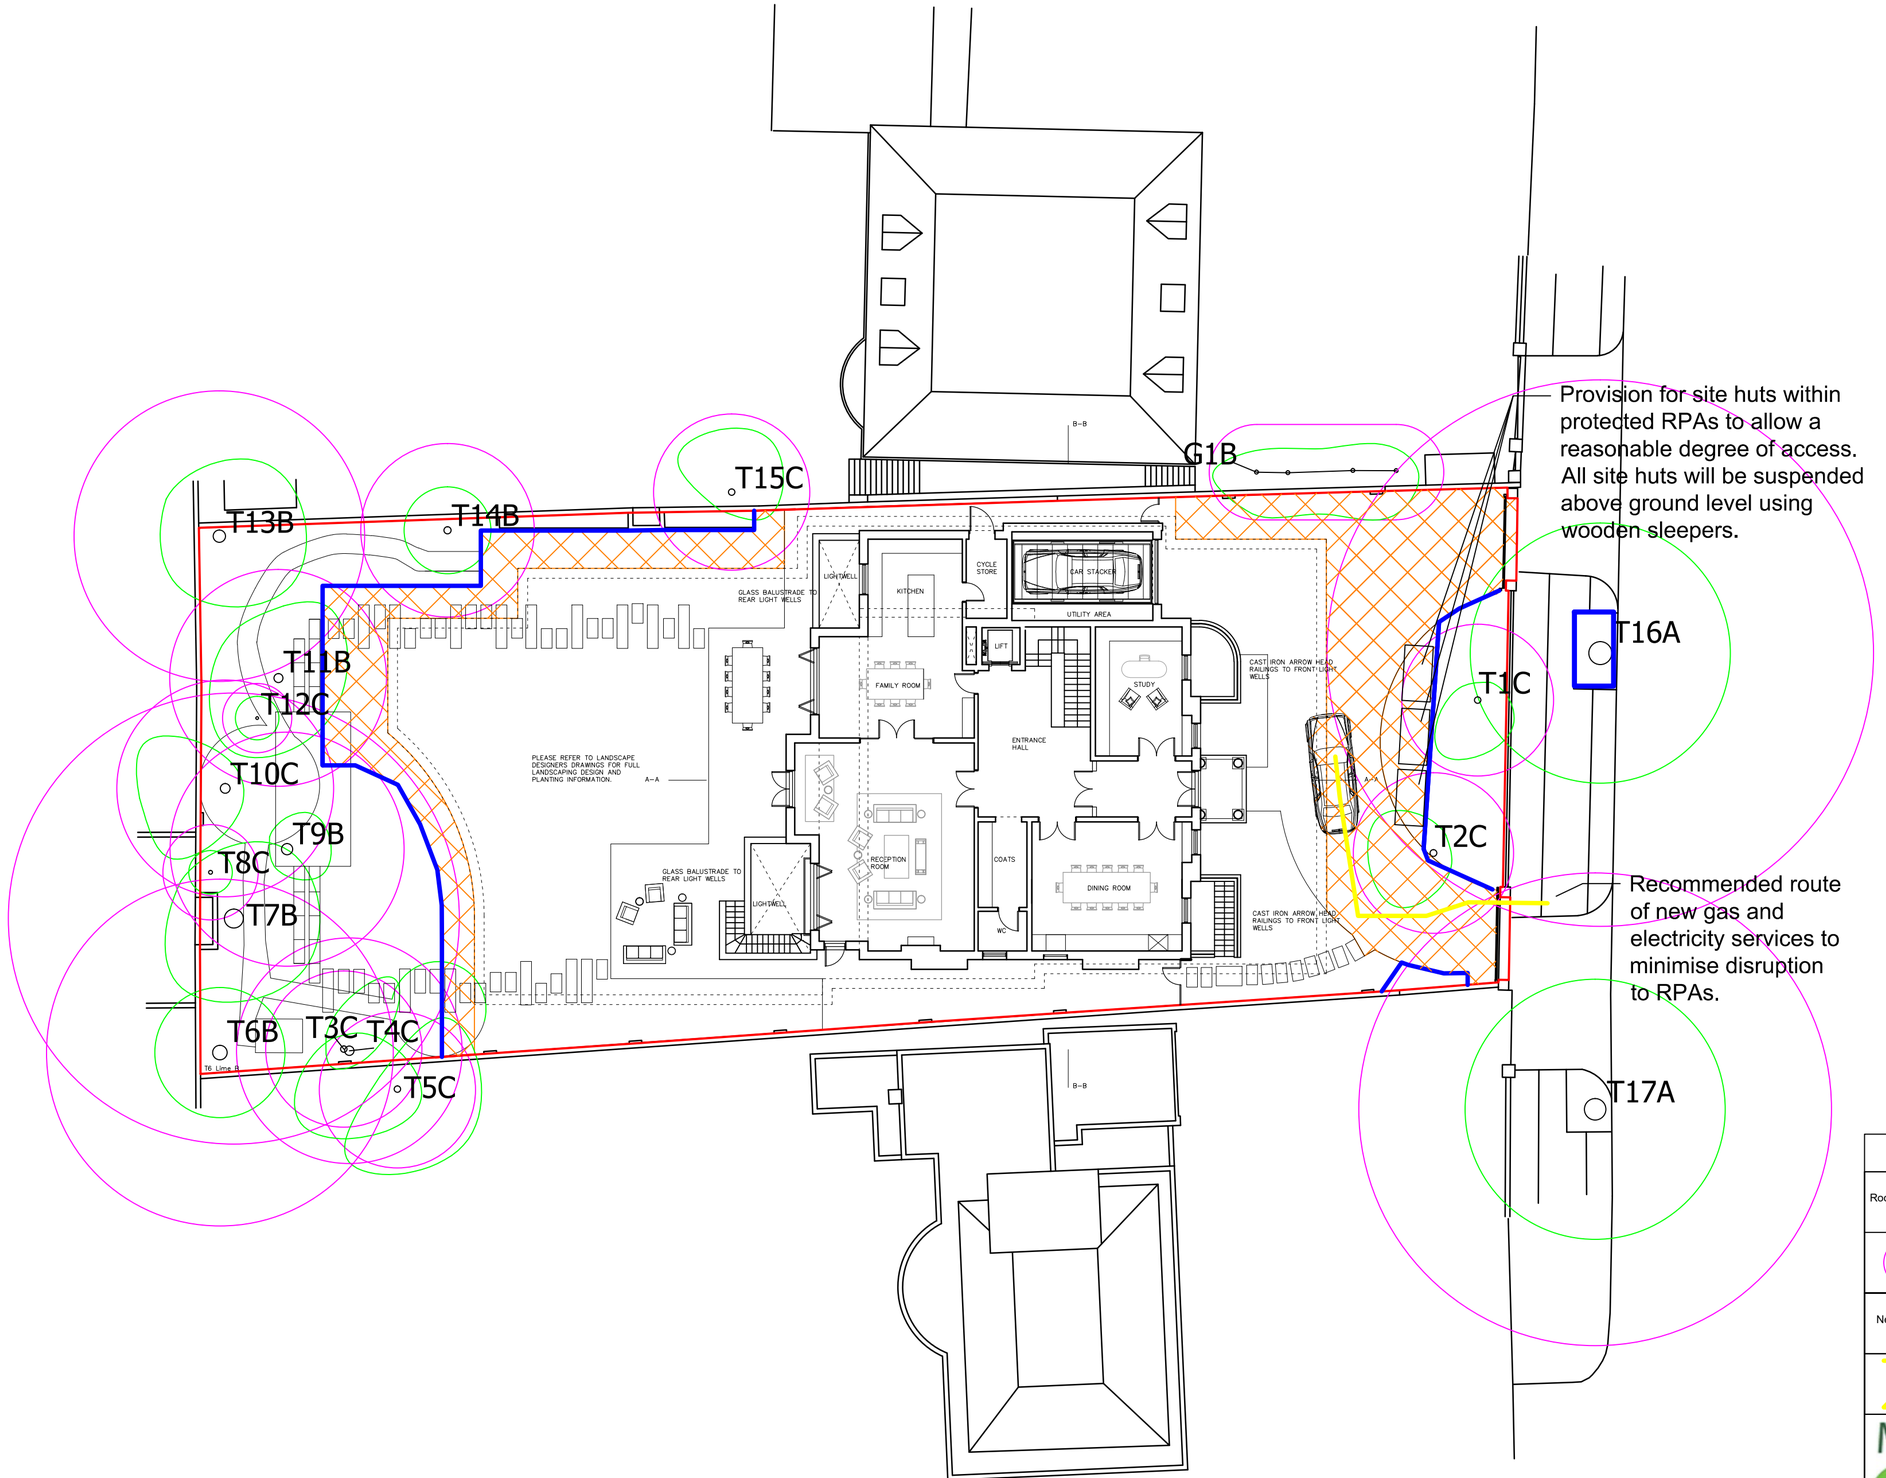

Provision for site huts within protected RPAs to allow a reasonable degree of access. All site huts will be suspended above ground level using wooden sleepers.

Recommended route of new gas and electricity services to minimise disruption to RPAs.

0 5 10

Root Protection Area	Canopy Spread	Tree Protection Fencing	Ground Protection
New Service Routes			

MARTIN DOBSON ASSOCIATES
ARBORICULTURAL CONSULTANCY
Ivy House, 49 Liphook Road, Whitehill,
Bordon, Hants, GU35 9DA
Telephone: 01420 488342 Mobile: 07787 530983
Email: info@martindobson.org.uk

Tree Protection Plan

Scale:	Date:
1:200 @ A2	12/3/20
Map Filename: TPP - 81 The Avenue - Rev A	

© Crown Copyright and database rights from date shown above
Ordnance Survey © licence number 100023148