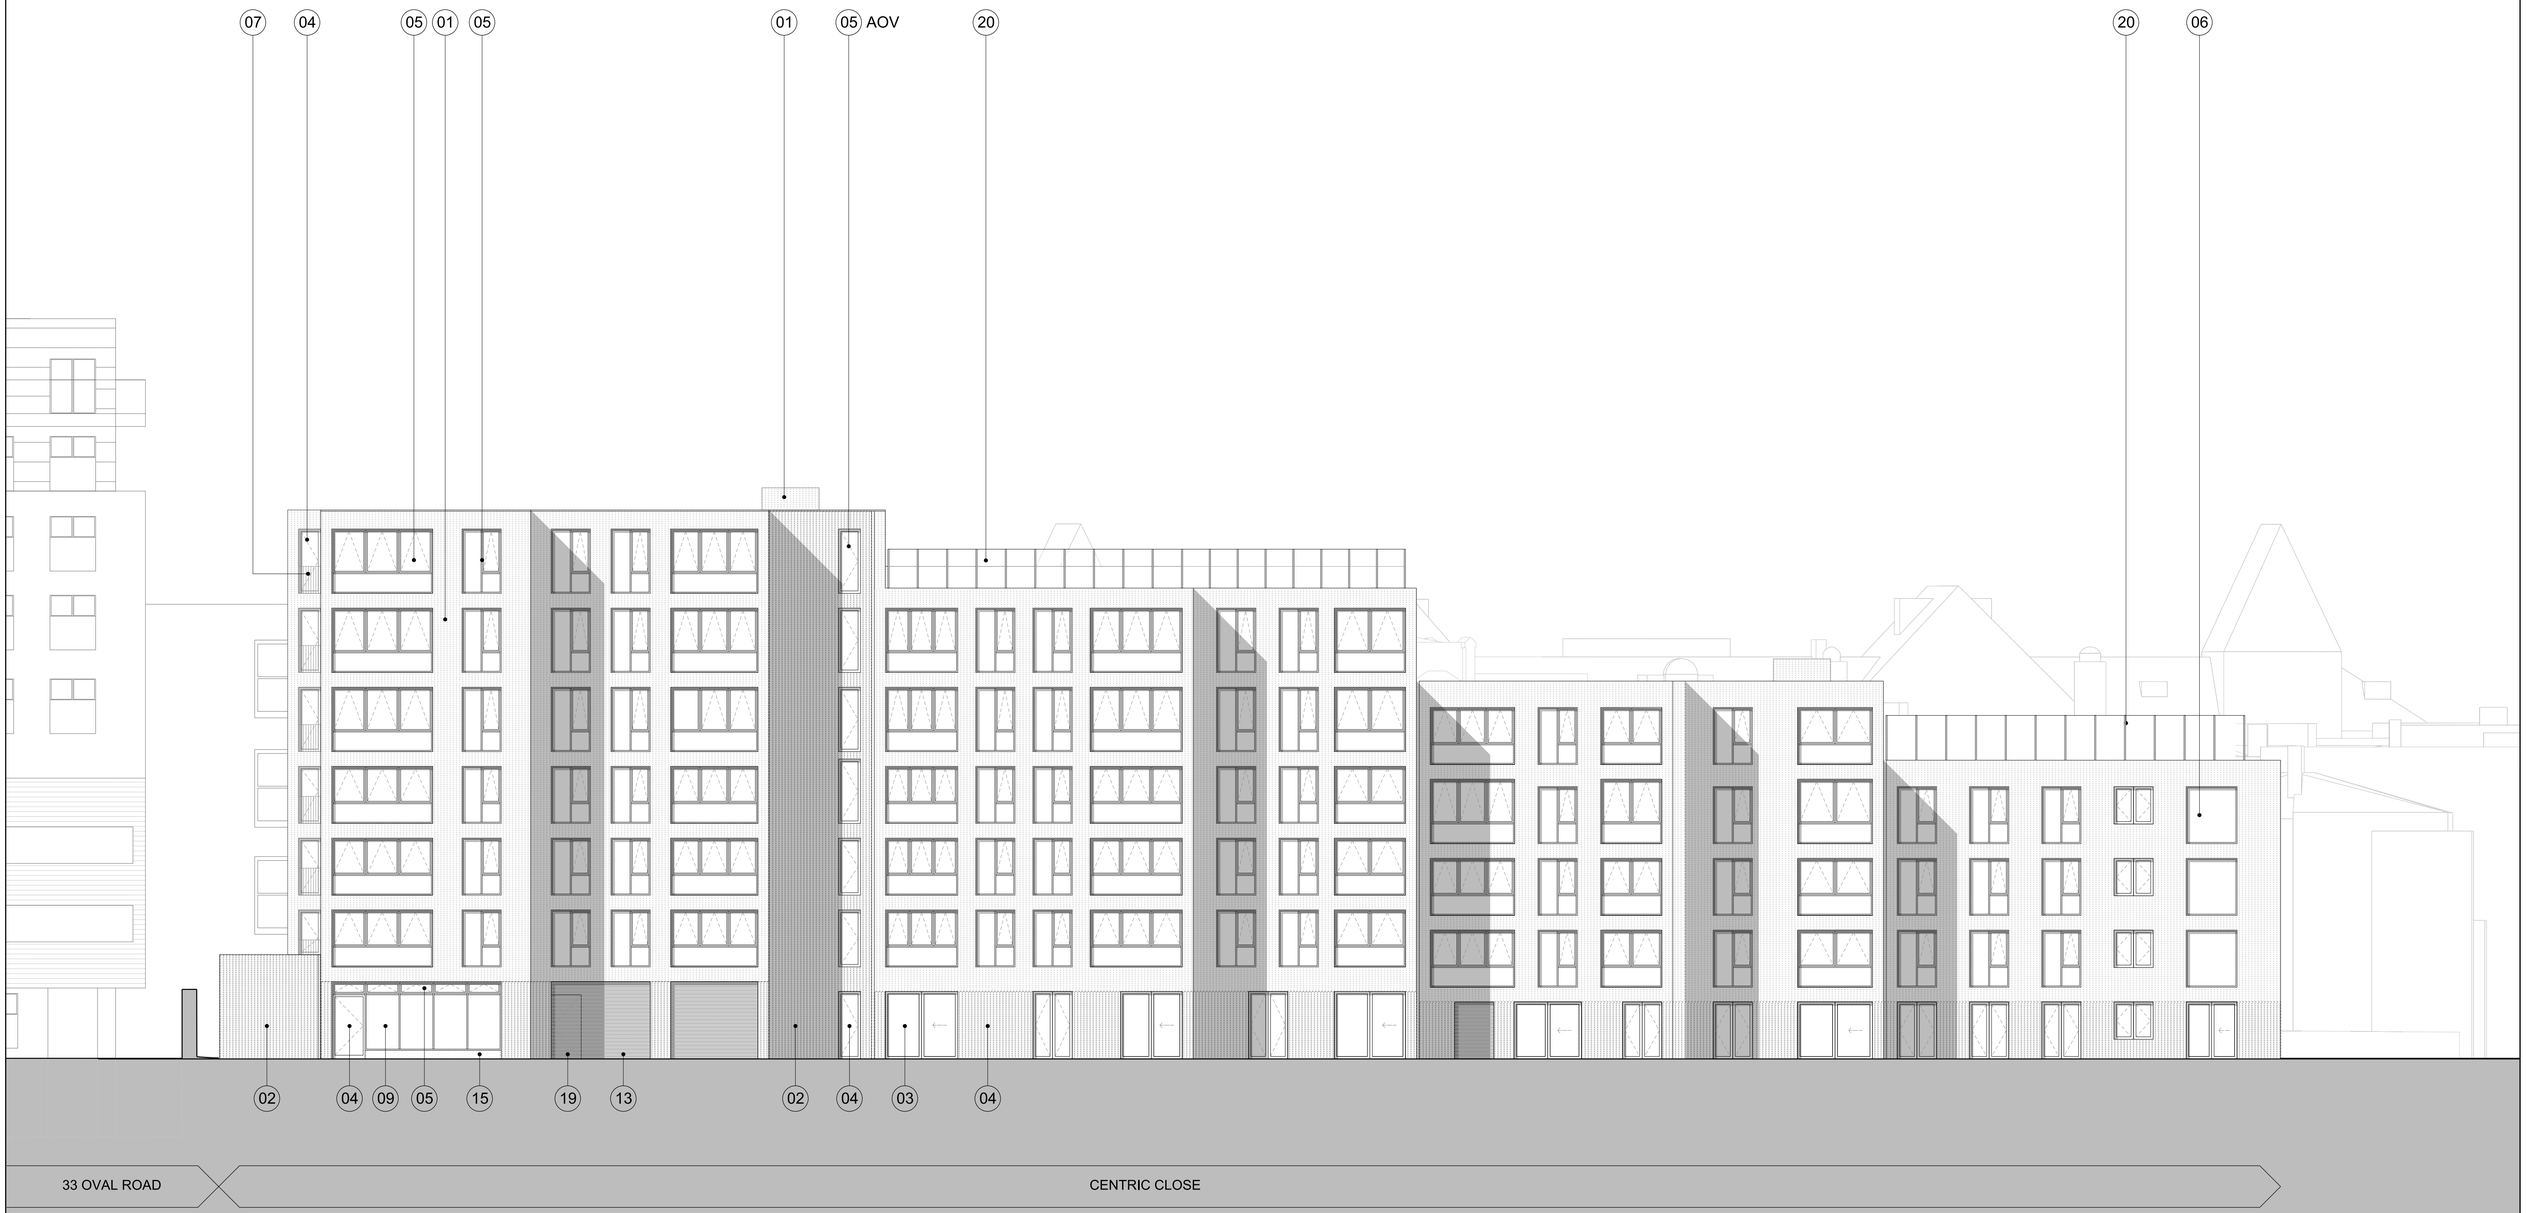

KEY

01 - Facing brickwork type 01
02 - Patterned facing brickwork type 02
03 - Metal framed glazed sliding doors
04 - Metal framed glazed doors
05 - Metal framed window with opening lights
06 - Metal framed fixed window
07 - Metal balustrade
08 - Metal balcony fascia / soffit
09 - Metal framed glazed curtain walling
10 - Metal framed opening lights
11 - 10mm wide x 40mm deep metal fins on metal backing panel
12 - Metal doors
13 - Metal louvres
14 - Metal projecting roof profile
15 - Pre-cast concrete plinth / cornice
16 - Chamfered brickwork panel
17 - Perforated brickwork screen with fixed glazing behind
18 - Projecting metal canopy
19 - Metal louvred doors
20 - Glazed external screen
21 - Obscured glazing
22 - Brickwork shadow gap
23 - Brickwork soffit
24 - Metal door as metal fins on metal backing panel

AOV AUTOMATIC OPENING VENT

0 2 10

NOTE

When this drawing is issued in uncontrolled CAD format it will be accompanied by a PDF version and is issued to enable the recipient to prepare their own documents / models / drawings for which they are solely responsible.
The recipient should report all drawing errors, omissions and discrepancies to the architect. All dimensions should be checked on site by the contractor and such dimensions shall be the contractor's responsibility.

Allford Hall Monaghan Morris Limited accepts no responsibility or liability for:-
- any use of this drawing by parties other than the party for whom it was prepared or for purposes other than those for which it was prepared
- any alterations or additions to or discrepancies arising out of changes to the background information on which the drawings are based that was current at the time of issue, and which occur to that information after it has been issued by AHMM
- any loss or degradation of the information held in this drawing resulting from the translation from the original file format to any other file format or from the recipients reading of it in any other programme or any version of the programme other than that which was used to prepare it
- the accuracy of survey information provided by others or for any costs, claims, proceedings and expenses arising out of reliance on such information
- any scaling from this drawing other than by the local planning authority solely for the purposes of the planning application to which it relates

LOCATION

Oval Road

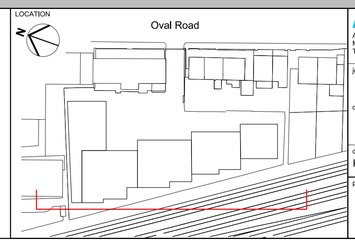

ALLFORD HALL MONAGHAN MORRIS

ARCHITECTS Ltd
MORELANDS, 5-23 OLD STREET LONDON EC1V 9HL
TEL 020 7251 5261 FAX 020 7251 5123 WEB WWW.AHMM.CO.UK

job title
CENTRIC CLOSE

drawing title / location
PROPOSED WEST ELEVATION

drawn by	checked	scale	status
KP	JR	1:125@A1; 1:250@A3	FOR APPROVAL

project	zone	source	classification	drawing no.	revision
16041		A	(P00)_223		P01