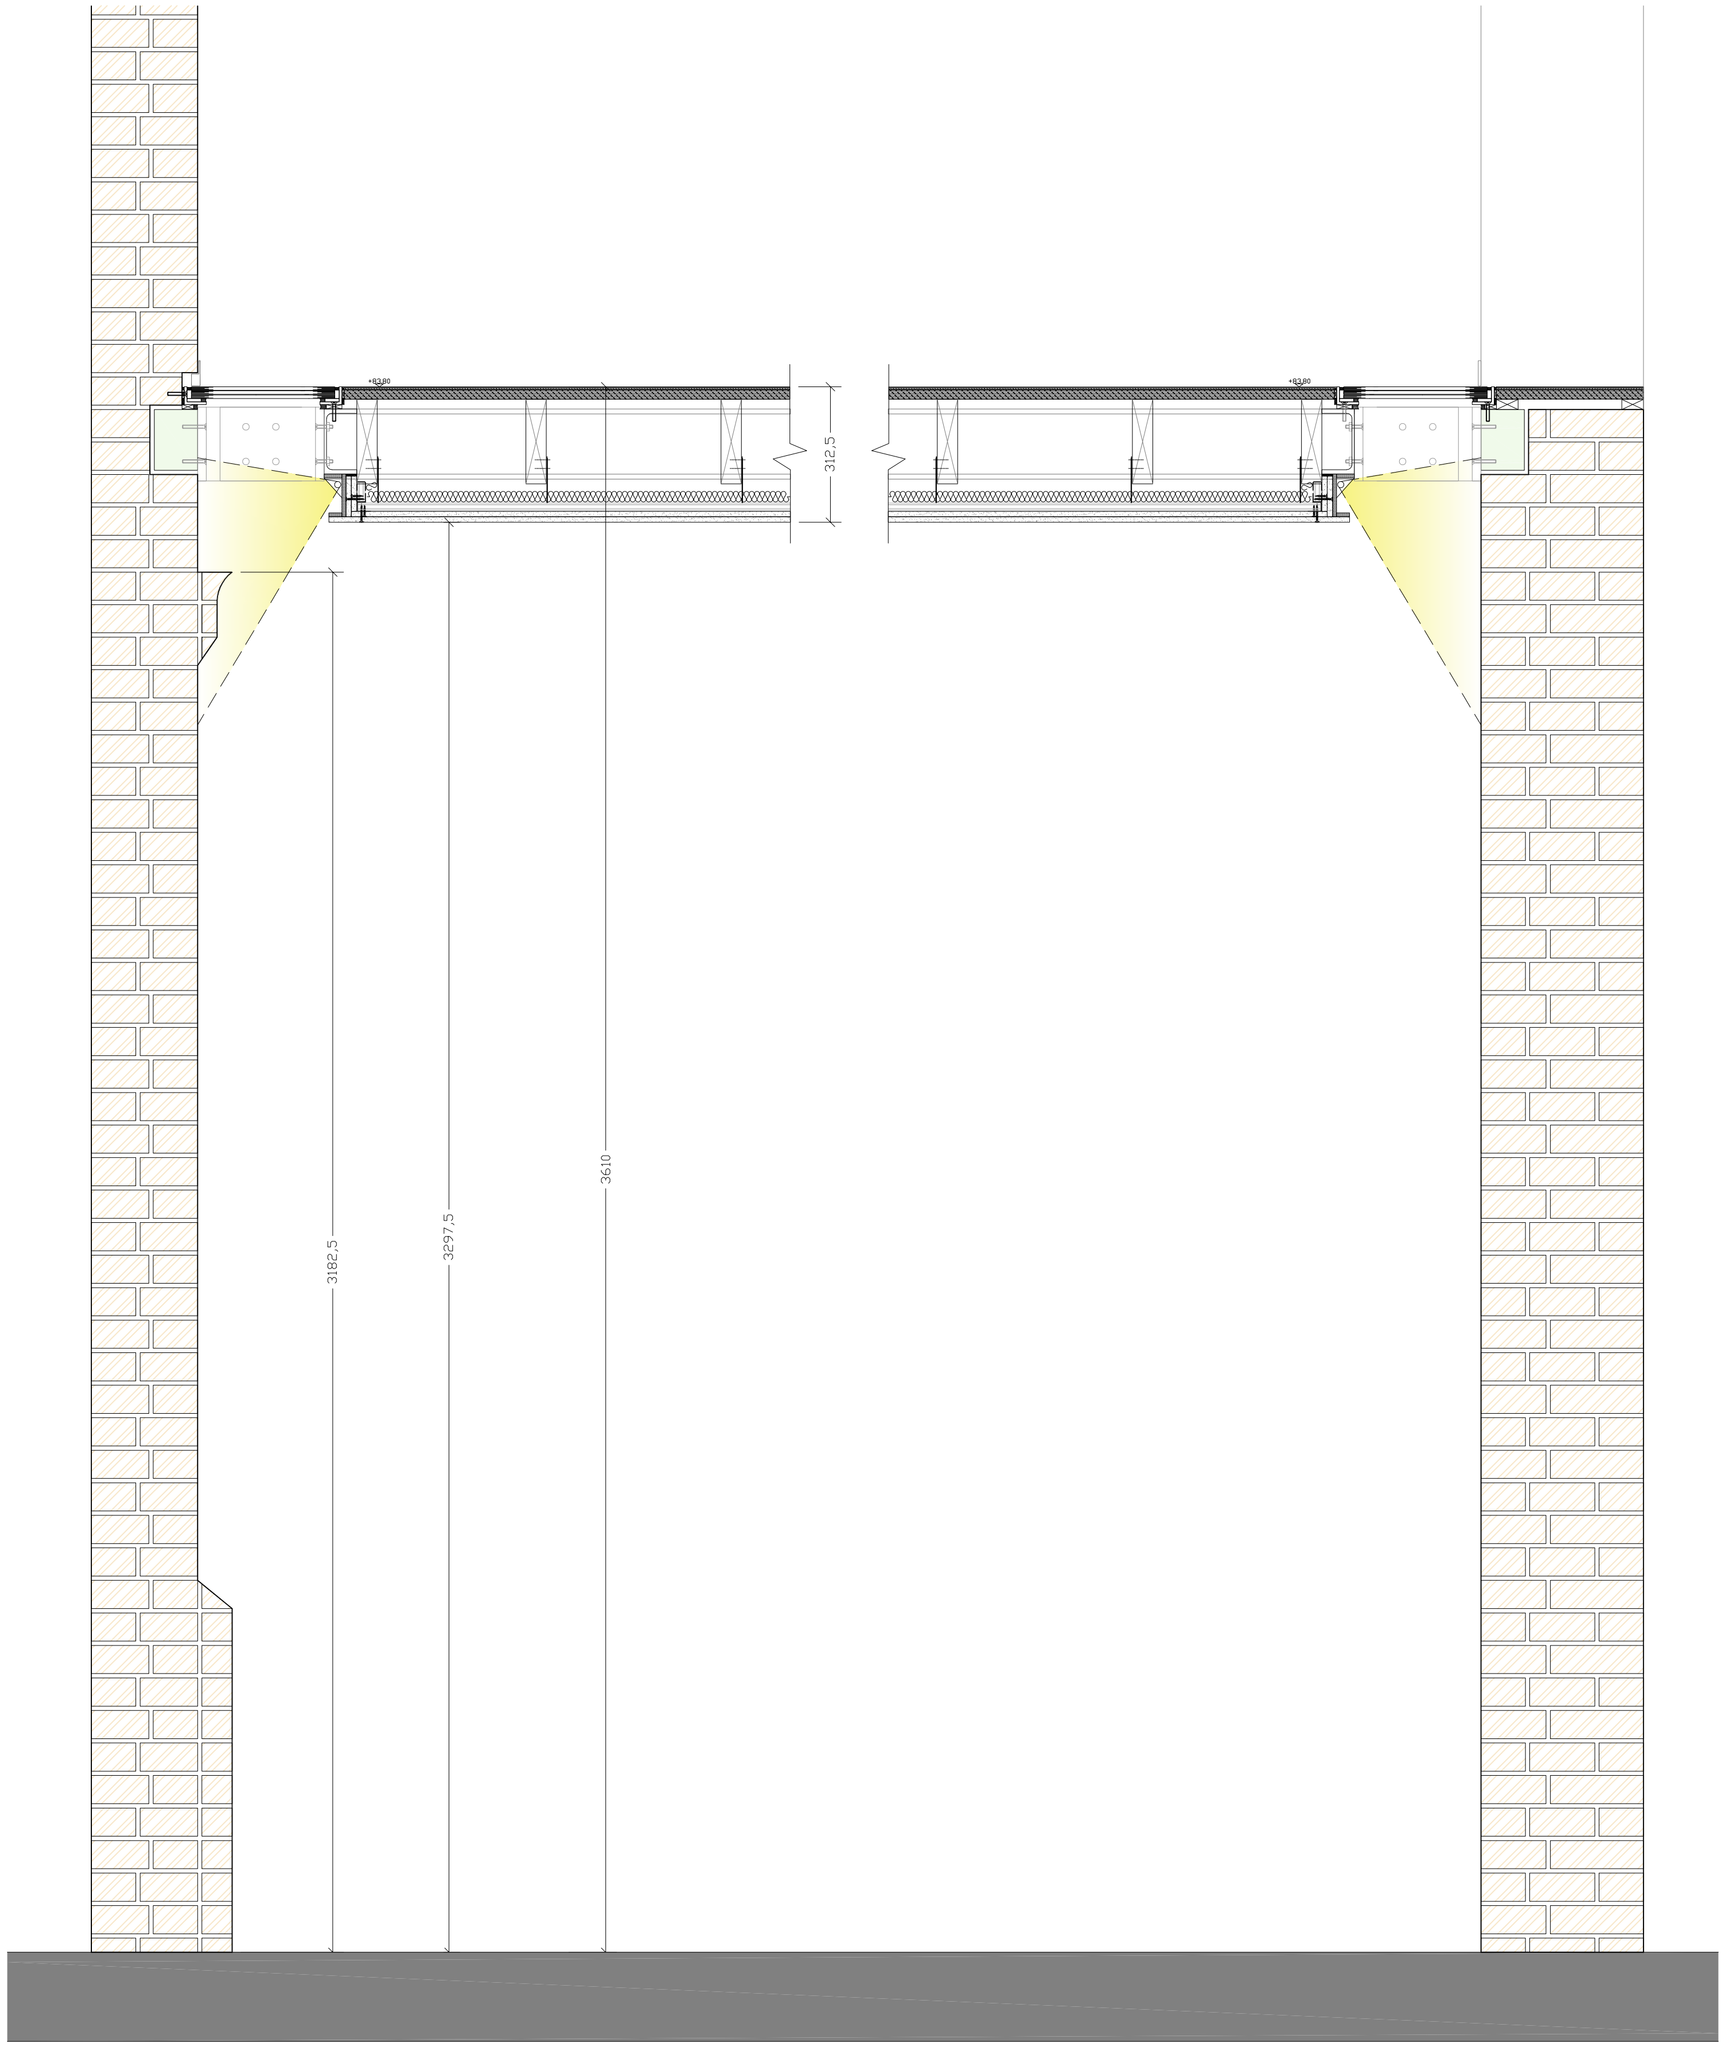

01 - Proposed Floating Floor - Sectional detail - Scale 1:10

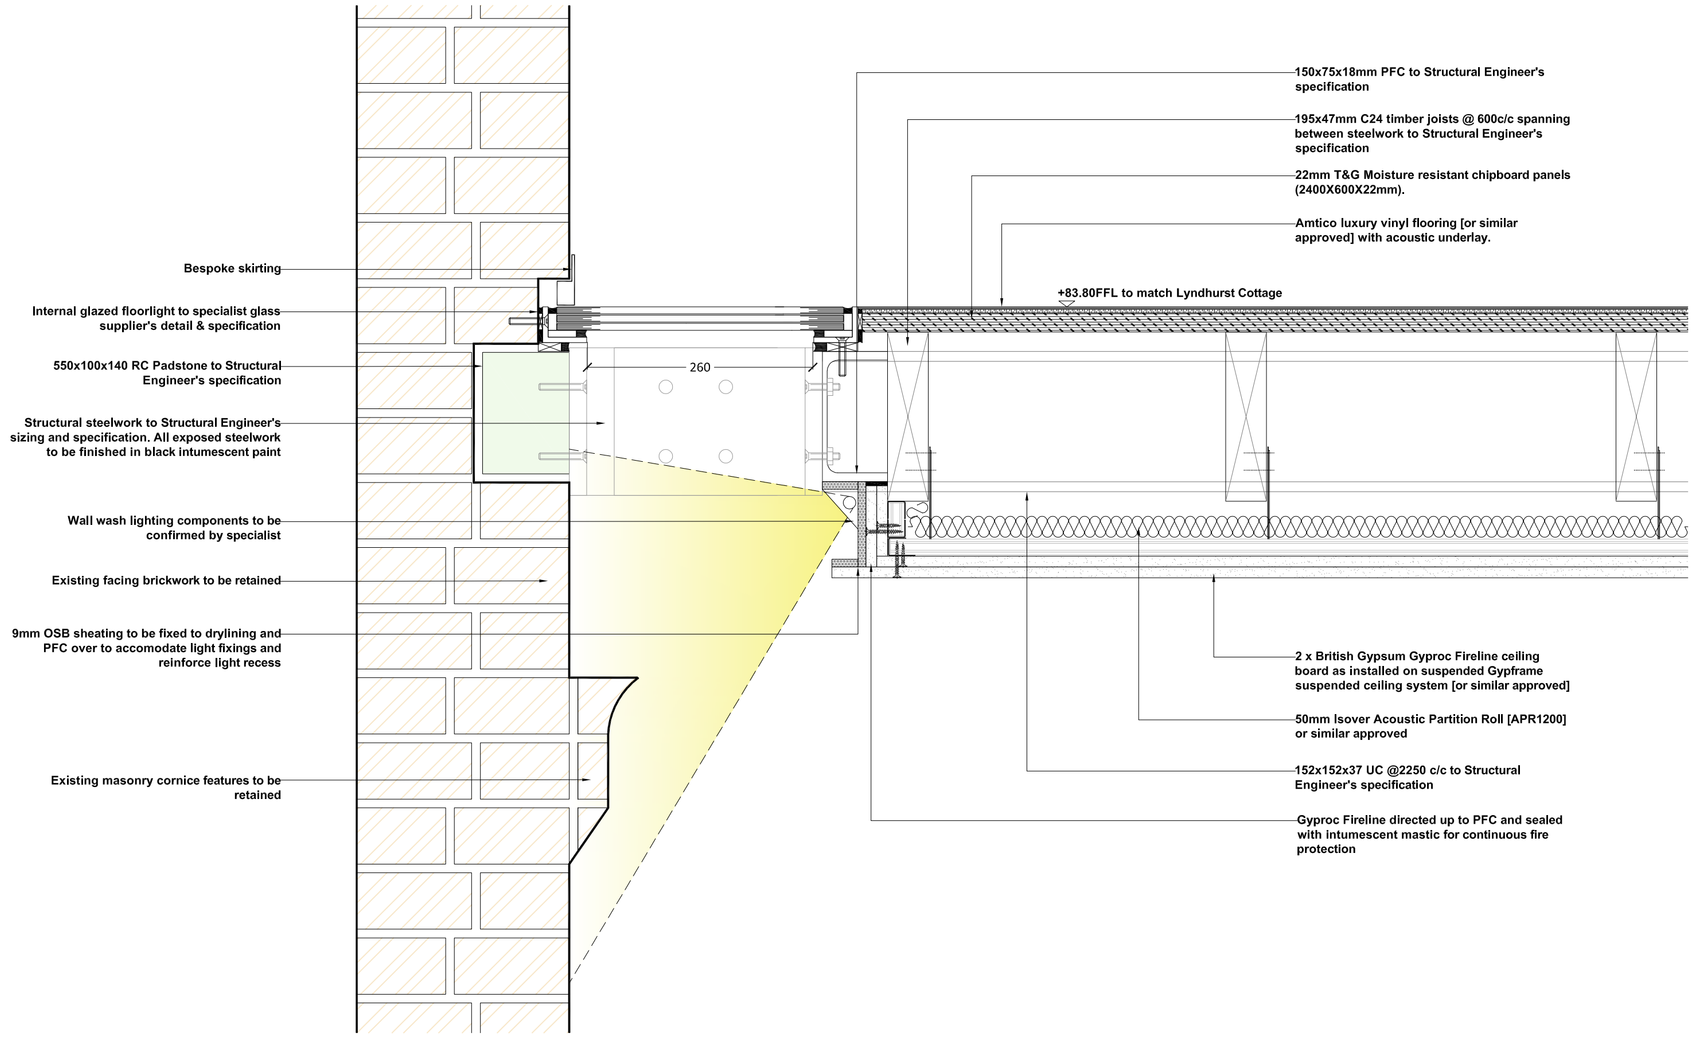

02 - Proposed Floating Floor - Sectional detail - Scale 1:5

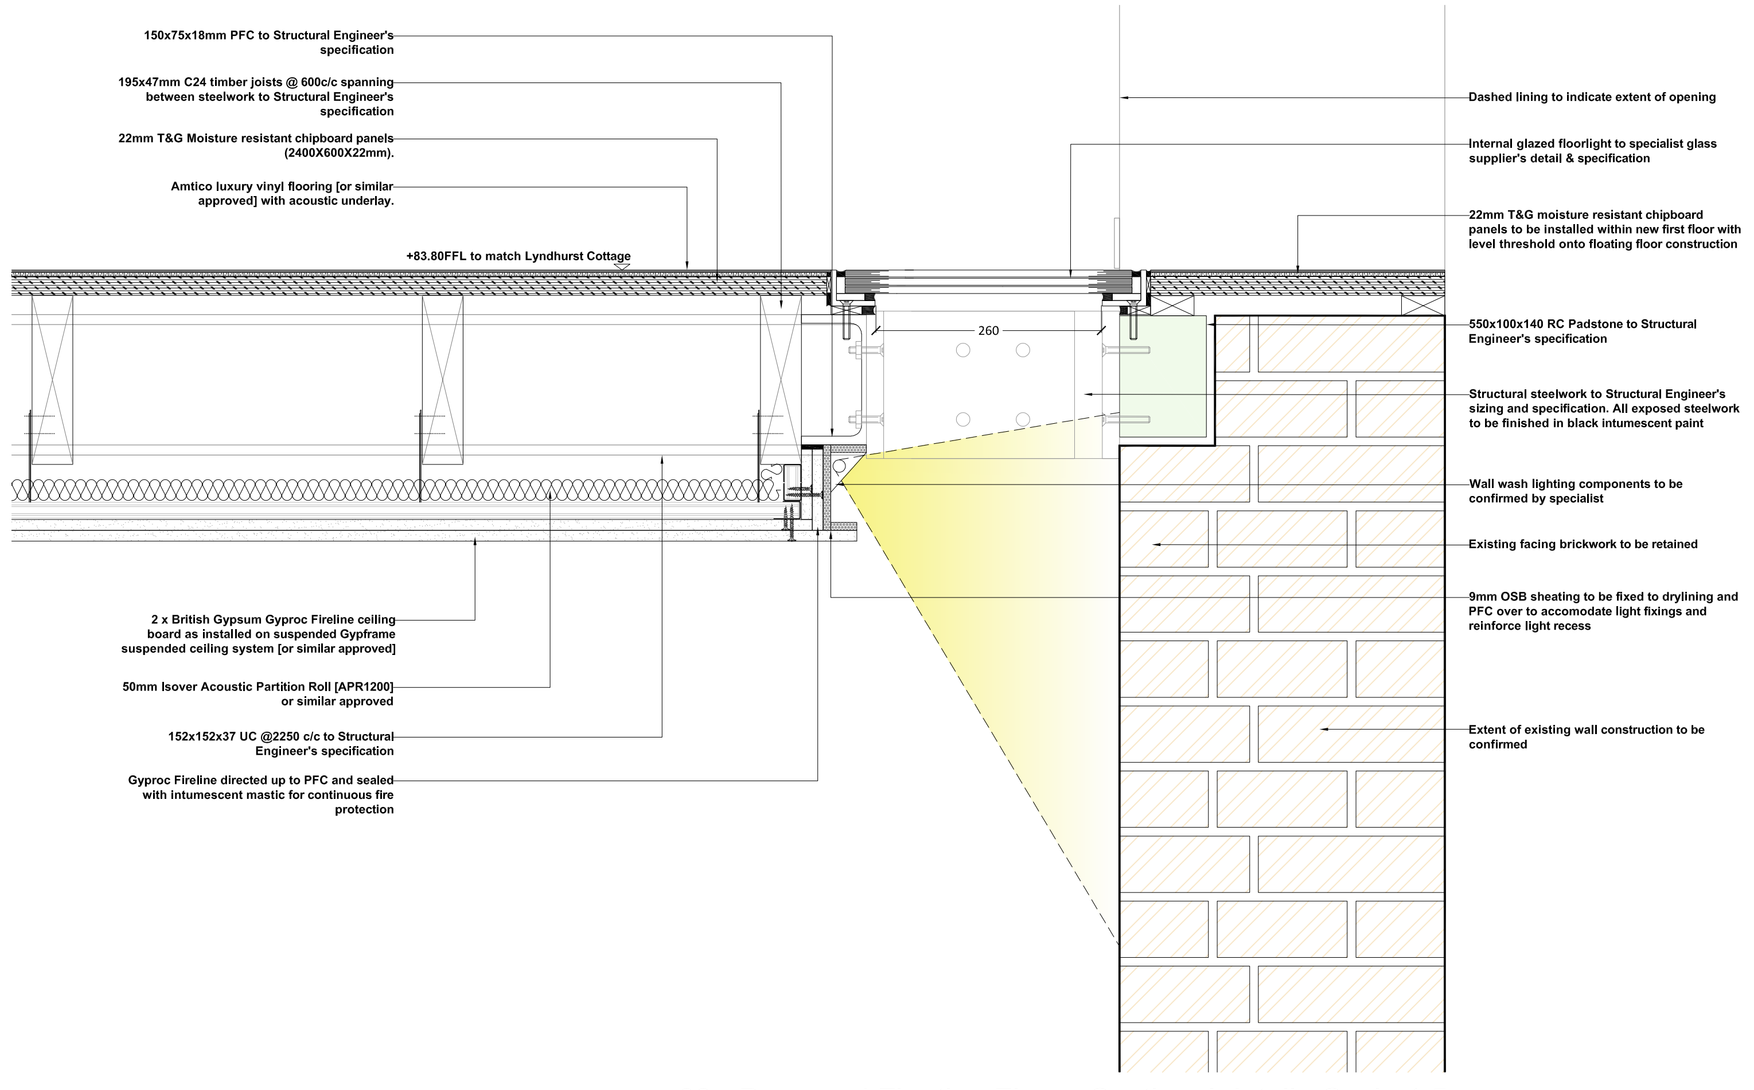

03 - Proposed Floating Floor - Sectional detail - Scale 1:5

Notes:

- All drawings are subject to Planning and Building Control consent.
- The details shown are for design intent purposes only and are subject to further design development with suppliers and sub-contracters
- Proposals subject to consultation and approval from Local Authority Building Control or an Approved Inspector
- All setting out dimensions should be checked on-site prior to construction and any discrepancies and/or omissions should be reported to the Architect immediately

0 100 200 300mm
Scale 1:5

0 100 200 300 500mm
Scale 1:10

Rev.	Date	Details	Drawn	Chckd

Rev.	Date	Details	Drawn	Chckd

Drawn By:	Date:	Checked By:	Date:
TS	10.03.20	DM	10.03.20

Issued for:

PLANNING

Drawing:
DETAIL
Floating Floor Junction

Project No:
19019

Scale:
VARIES @A1

Project/Client:
Air Studios
Lyndhurst Hall, London

Dwg No:
P025

Rev:

BrightSPACE architects
27 Glasshouse Studios, Fryern Court Road, Fordingbridge, Hampshire, SP6 1QX
T: (01425) 655806
www.brightspacearchitects.com

© BrightSpace Architects Ltd. Contractors must work only to figured dimensions which are to be checked on site. Registered Office - 17 Northover Rd, Pennington, Lymington, Hampshire, SO41 8GU. Registered Number - 07399008