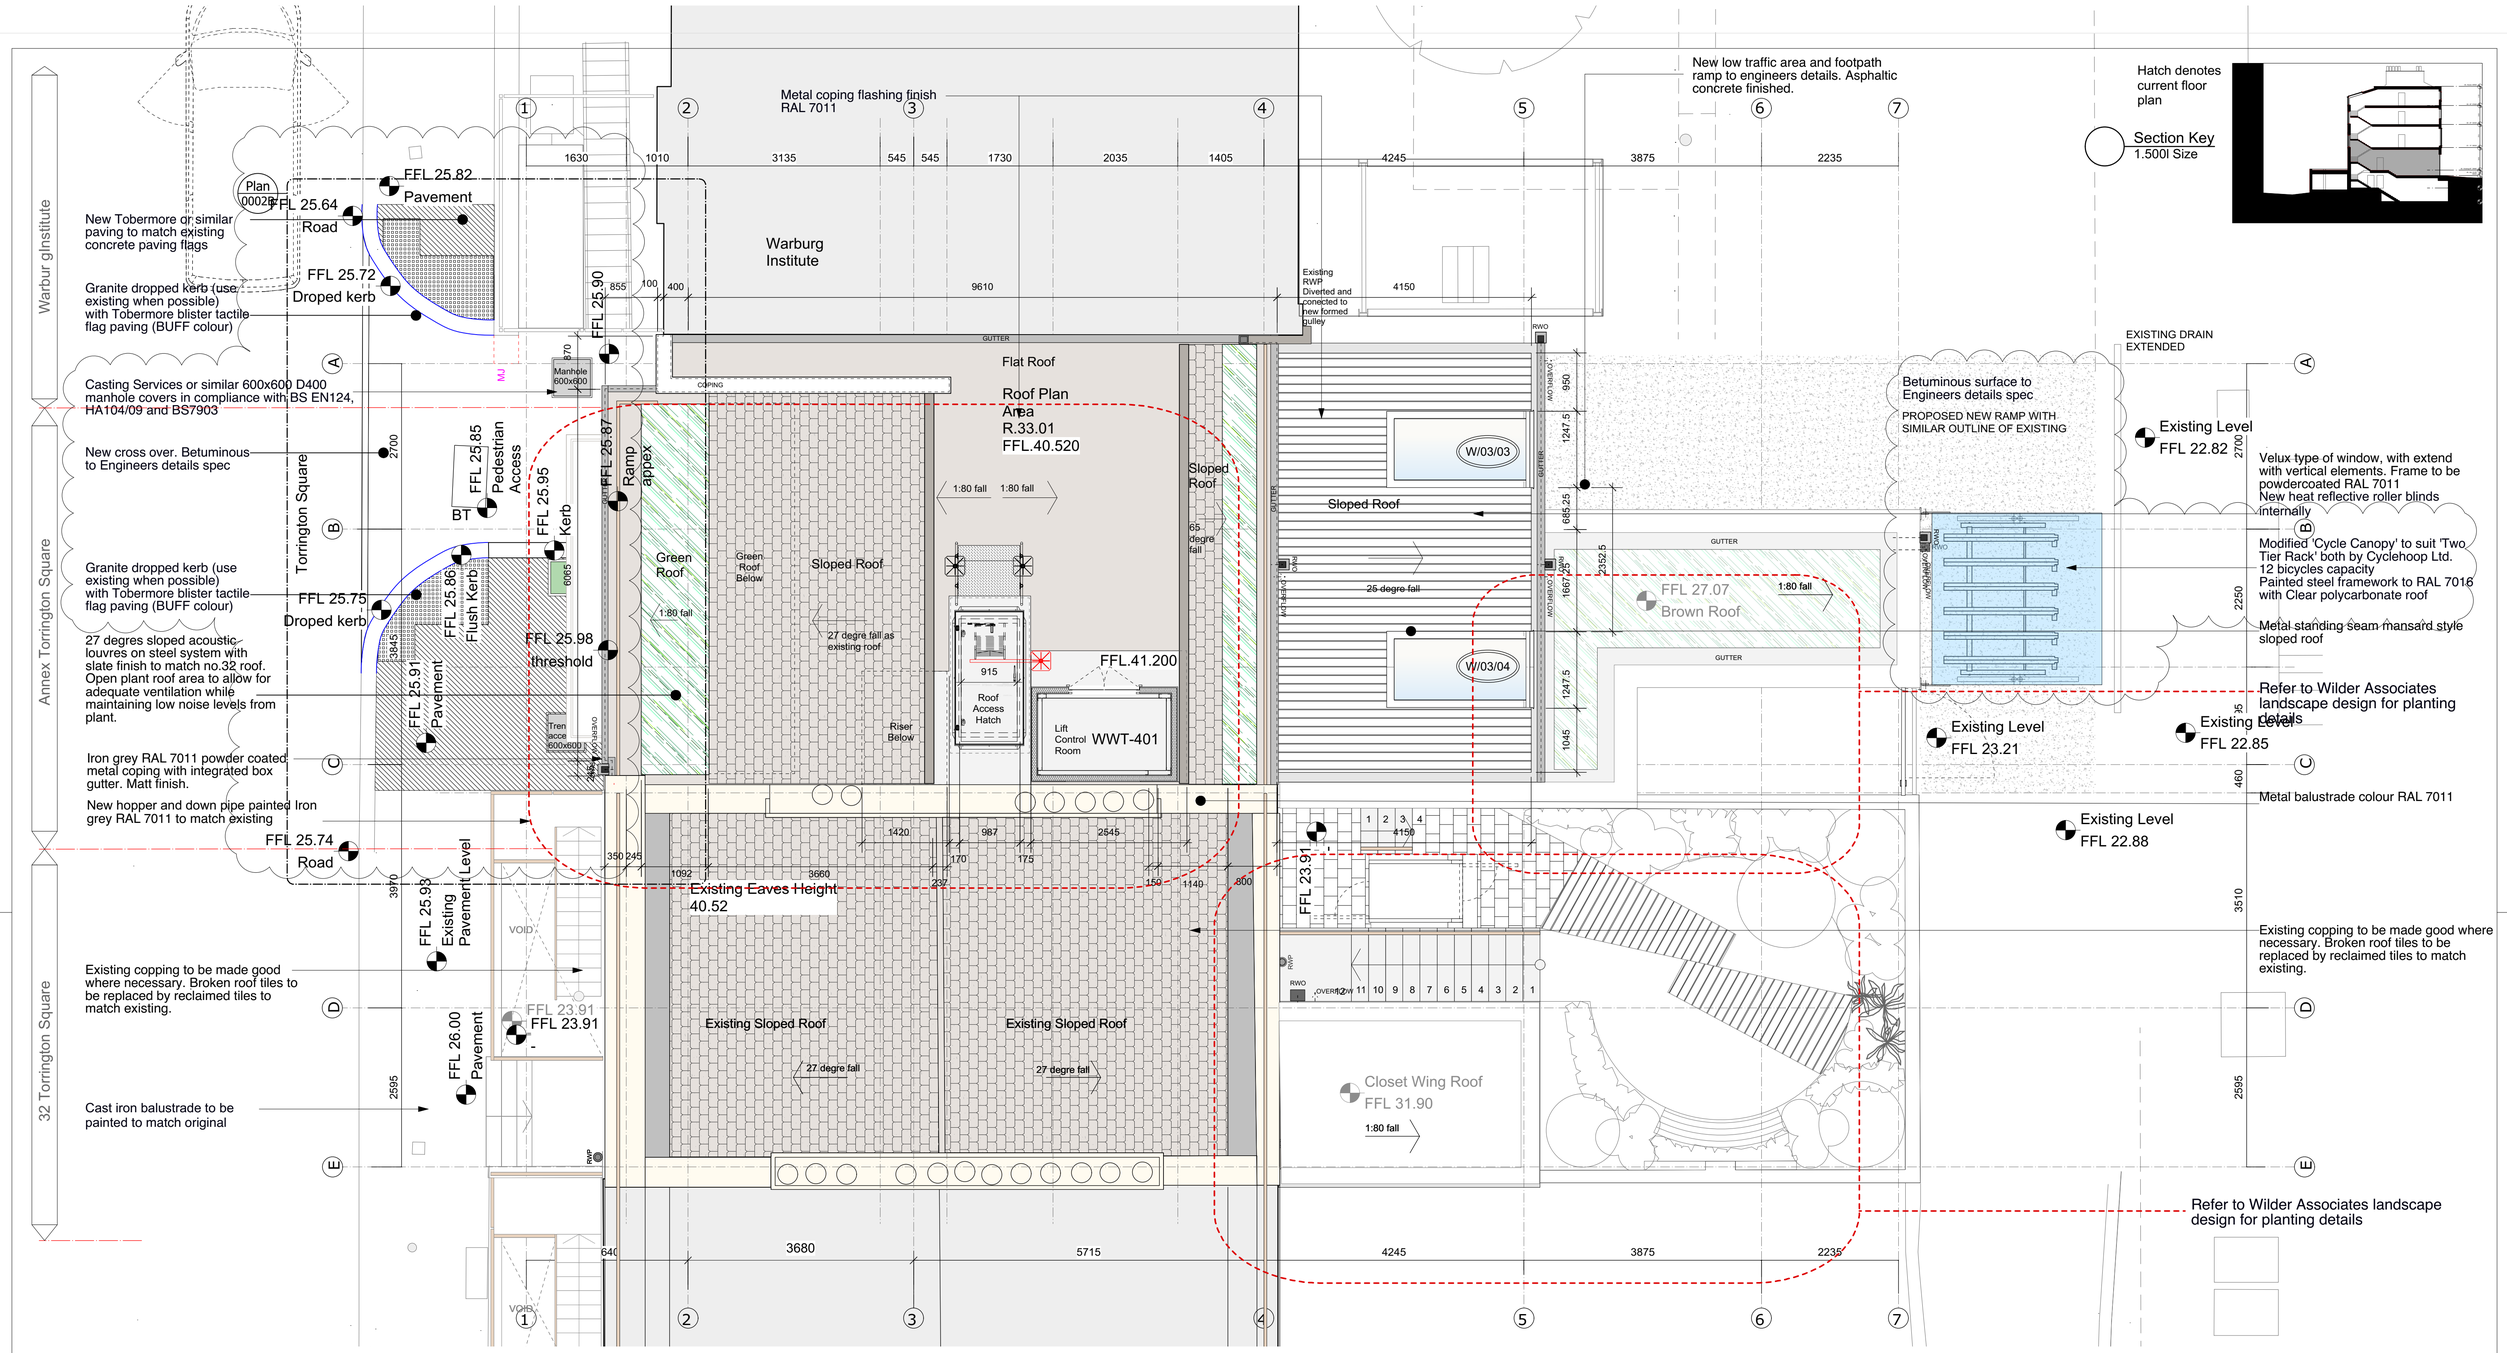

Proposed Site Plan - Roof View
1.50al Size

Suitability	Revision	Date	Comments
			D3 - CONSTRUCTION
D3	P1	05/03/18	Issue for Information
D3	P2	05/04/18	Rainwater information added
D3	P3	05/12/19	Cycle shelter; front hard landscape revised

A1

© copyright BISSET ADAMS

Notes

No dimensions are to be scaled from this drawing. The contractor / manufacturer is responsible for checking all dimensions and querying any discrepancies.

This drawing is the property of Bisset Adams Ltd.

Copyright is reserved by Bisset Adams Ltd. and the drawing is issued on condition that it is not copied, reproduced, retained or disclosed to any unauthorised person, either wholly or in part, without written consent.

Project: Wohl Wolfson Toddler lab

Key: 32 Torrington Square and Annex
Bloomsbury
London
WC1E7HX
Birbeck University of London

Logo: Birkbeck UNIVERSITY OF LONDON

Information Title: Proposed Site Plan

Date	Drawn	Checked	Scale
18.03.05	RP	IJ	1:50

Project No.	Originator	Zone	Level	Type	Role	Number	Suitability	Revision
BB029	BA	Z0	XX	DR	A	0002 A	D3	P3

The Cube Building, 17 -21 Wenlock Road, London N1 7GT, United Kingdom
T +44 (0)20 7250 0440 I E info@bissetadams.com I www.bissetadams.com

BISSET ADAMS