01 PROPOSED SOUTH ELEVATION
MURRAY STREET

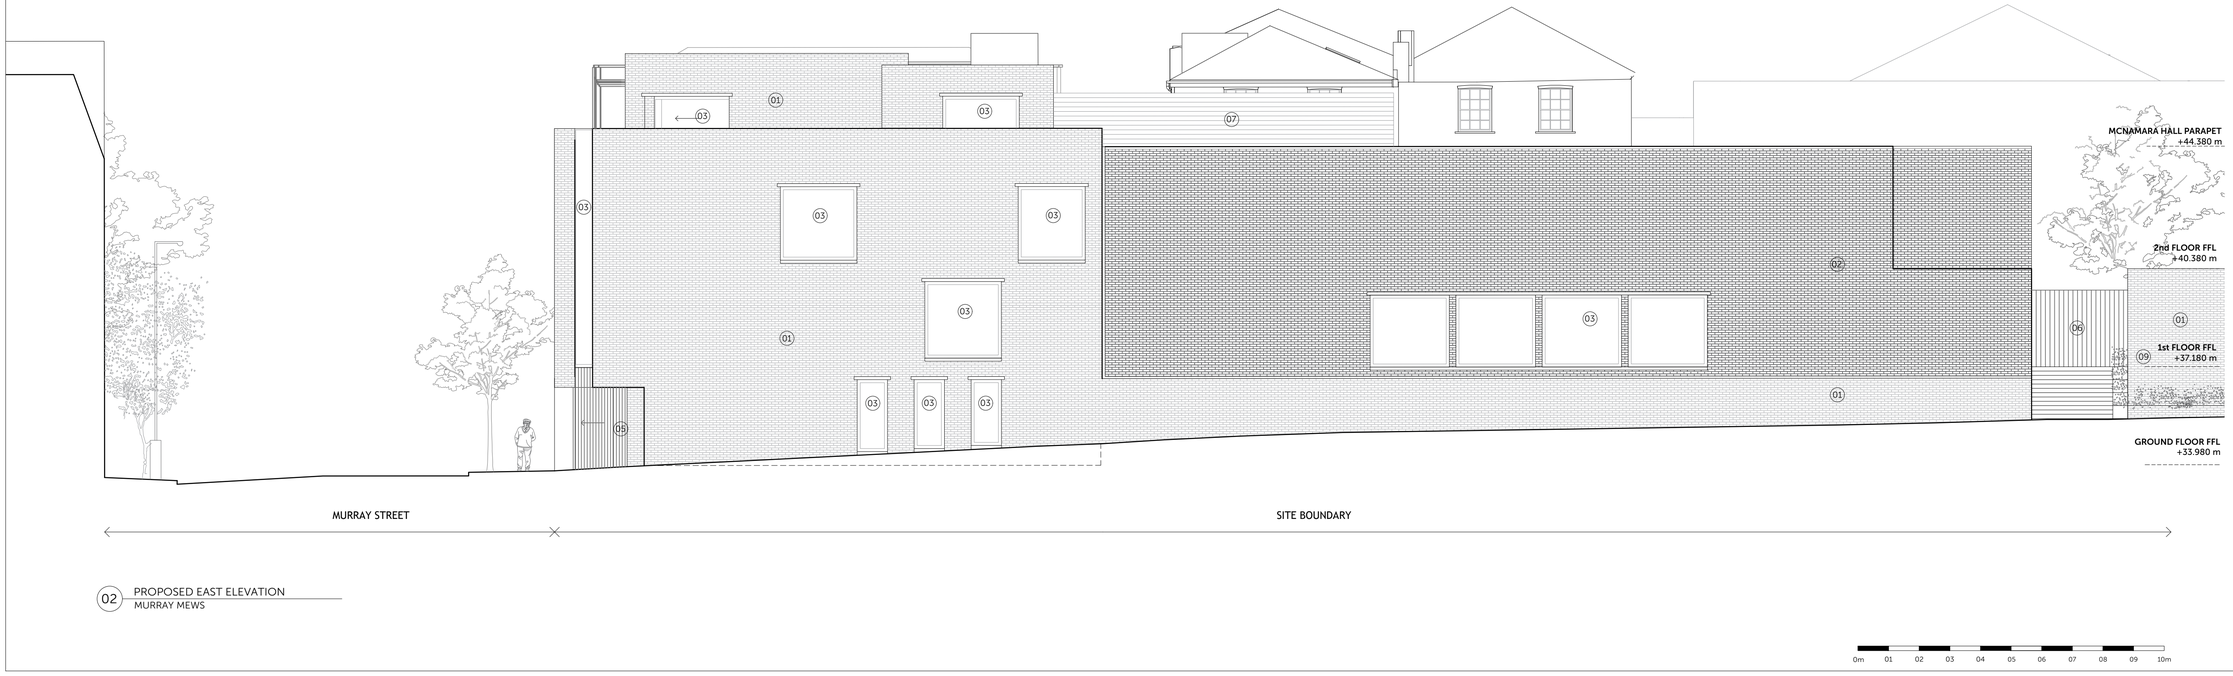

02 PROPOSED EAST ELEVATION
MURRAY MEWS

0m 01 02 03 04 05 06 07 08 09 10m

Location Plan

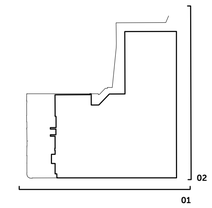

Disclaimer

1. Do not scale. Use figured dimensions only. When a scale bar is provided it is for use by the local planning authority solely for the purposes of the planning application to which it relates.
2. Report all drawing errors, omissions and discrepancies to the Architect.
3. All dimensions are to be checked on site by the contractor and such dimensions shall be the contractor's responsibility.
4. This drawing must only be used for the purpose for which it is supplied and its contents must not be reproduced for any purpose without written permission.
5. No areas indicated, or areas calculated from this drawing should be used for valuation purposes or as the basis for development contracts.

© All copyrights Coffey Architects.

Revision

REV	DATE	DESCRIPTION
P1	19.03.20	PLANNING SUBMISSION

Notes

LEGEND

01	LIGHT BRICK
02	DARK BRICK
03	TIMBER FRAMED GLAZING
04	PERFORATED BRICK
05	TIMBER DOORS/FRAME
06	METAL GATE
07	METAL SCREEN
08	NEW RENDERED WALL
09	SIGNAGE
10	METAL DOORS
11	NEW SASH WINDOWS
12	EXISTING BRICKWORK

COFFEY / ARCHITECTS
11-12 Great Sutton Street, London, EC1V 0BX / +44 (0)20 7549 2141
www.coffeyarchitects.com

Project Name: LONDON IRISH CENTRE
Project No.: 1120

Drawing Name: PROPOSED SOUTH AND EAST ELEVATION

Status: PLANNING

Drawn: JW
Checked: LM
Scale: 1:100 1:200
Sheet: A1 A3

Drawing No.: 1120_A201
Revision No.: P1