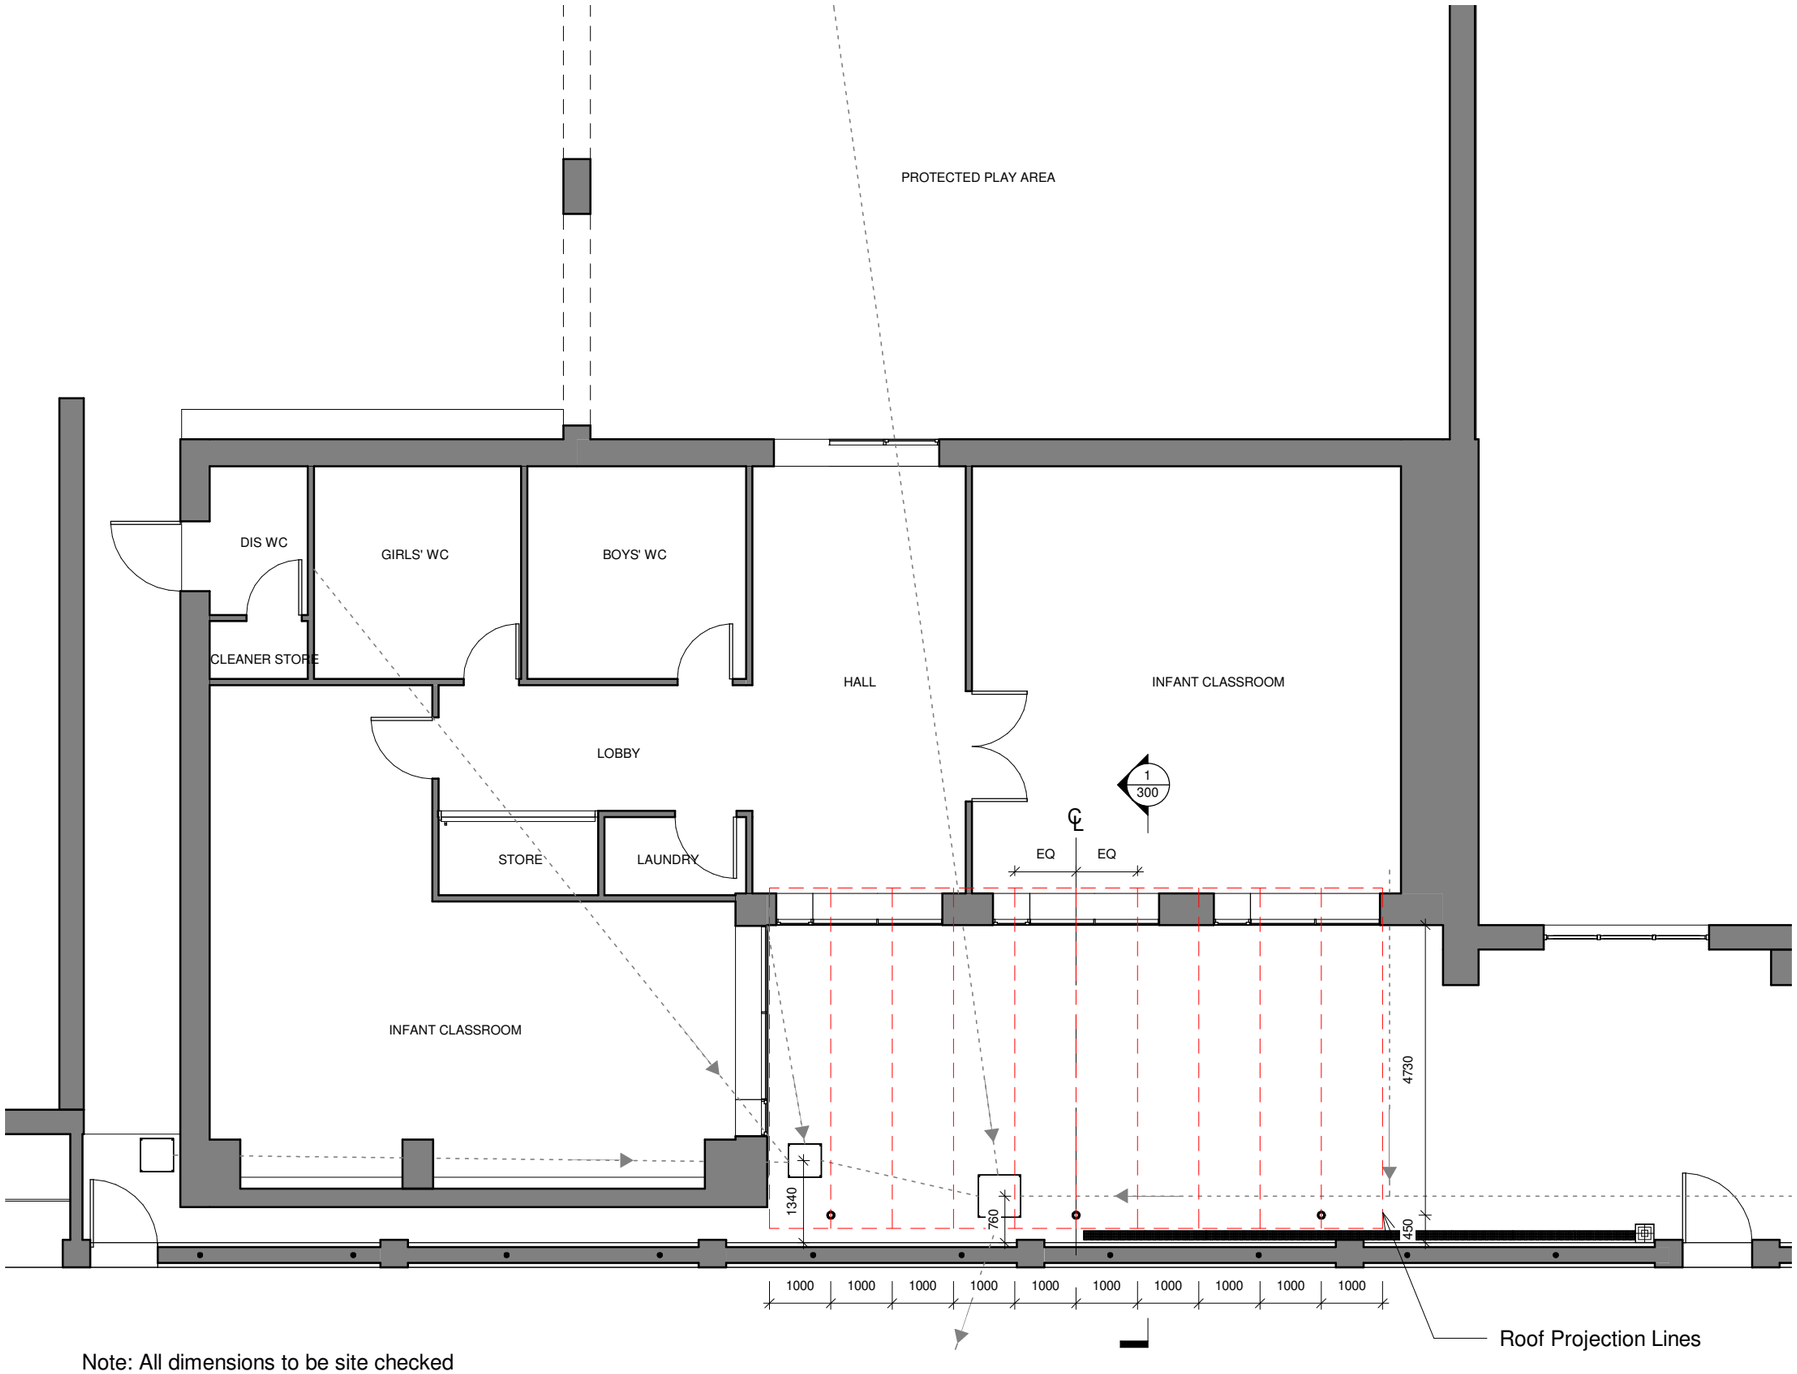

Note: All dimensions to be site checked

1 Ground Floor Plan

1 : 100

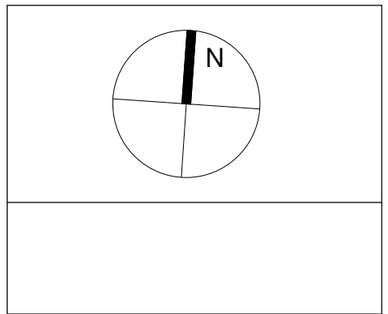

Do not scale from this drawing
All dimensions are to be checked on site
Any discrepancies are to be reported immediately to the Architect or Main Contractor

COPYRIGHT © 2019
DESIGN AND PATENTS ACT 1988, HAVE BEEN GENERALLY ASSERTED
ALL RIGHTS DESCRIBED IN THE CHAPTER IV OF THE COPYRIGHT

Client
Owner

Project
095_CFBL CANOPY

Drawing
Ground Floor Paln

Project number	Drawing number	Issue	Status
095	100	P01	

Scale (@A3)	Date	Drawn by	Checked by
1 : 100	19032020	CC	RB

Southstudio

LONDON
The Busworks, United House
North Road N7 9DP
+44 (0)20 3179 9050

TUNBRIDGE WELLS
Farnham House, Farnham Lane
Langton Green TN3 0JT
+44 (0)1892 337 216