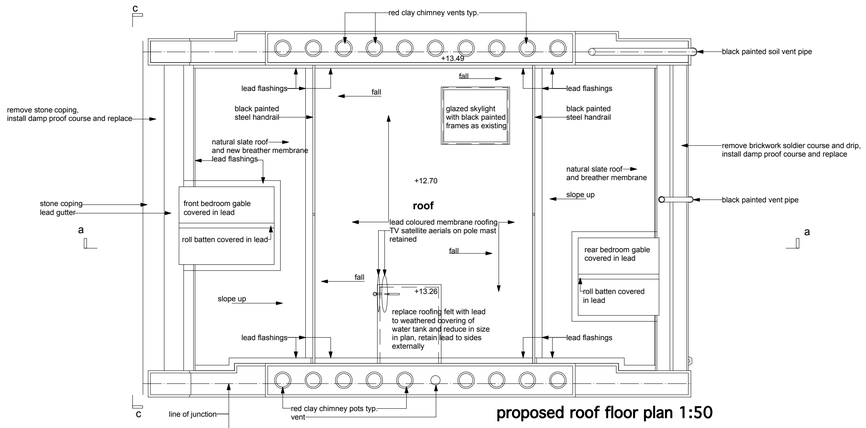

proposed roof floor plan 1:50

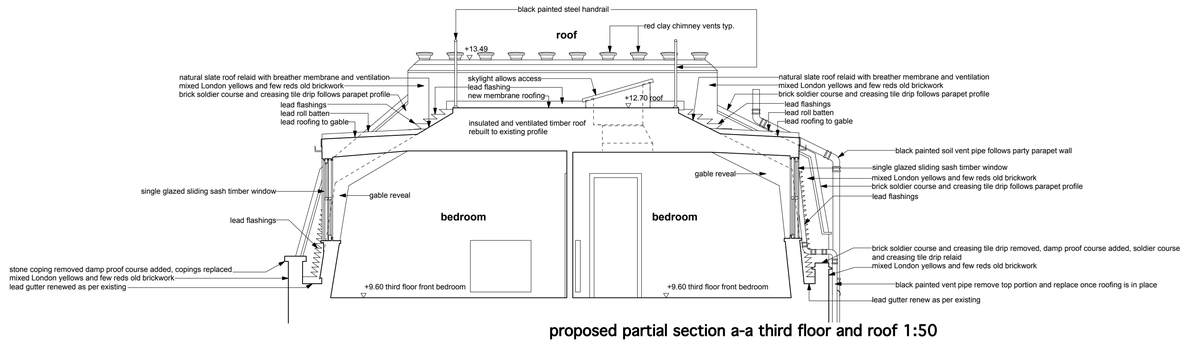

proposed partial section a-a third floor and roof 1:50

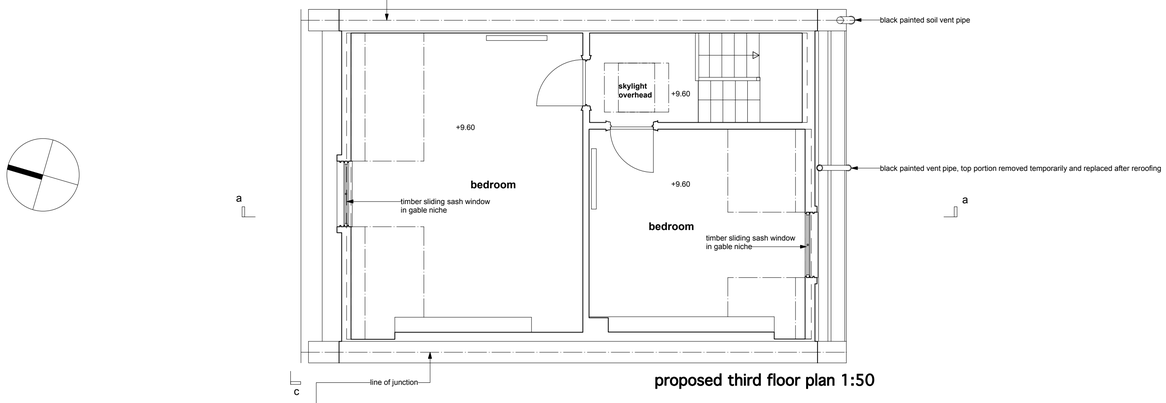

proposed third floor plan 1:50

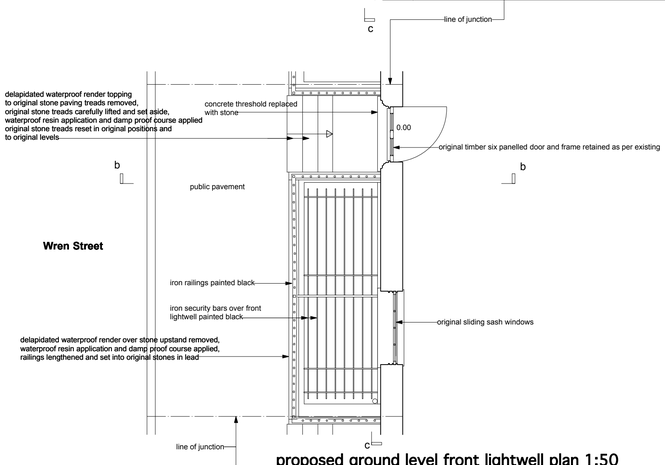

proposed ground level front lightwell plan 1:50

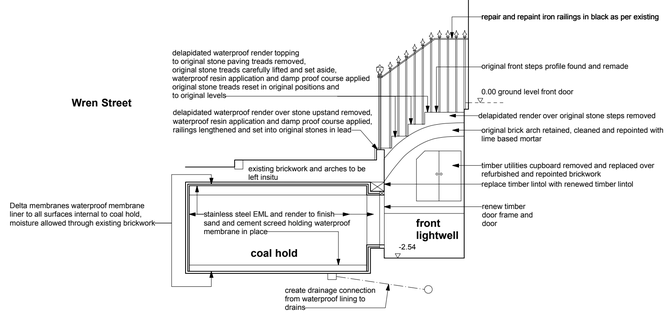

proposed partial section b-b front lightwell 1:50

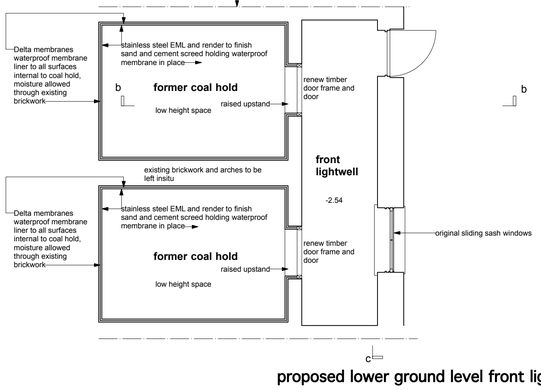

proposed lower ground level front lightwell plan 1:50

0 1m 2m 3m 4m 5m

scaled to measure when printed at 1:50

Elden Croy Architect 28 Wilmington Square, London WC1X OEG

job no. : 156
job name : 3 Wren Street
date : 06.05.19

dwg. no. : 03/50/156A01.02.20
dwg. name :proposed plans, sections
scale : 1:50 @ A1