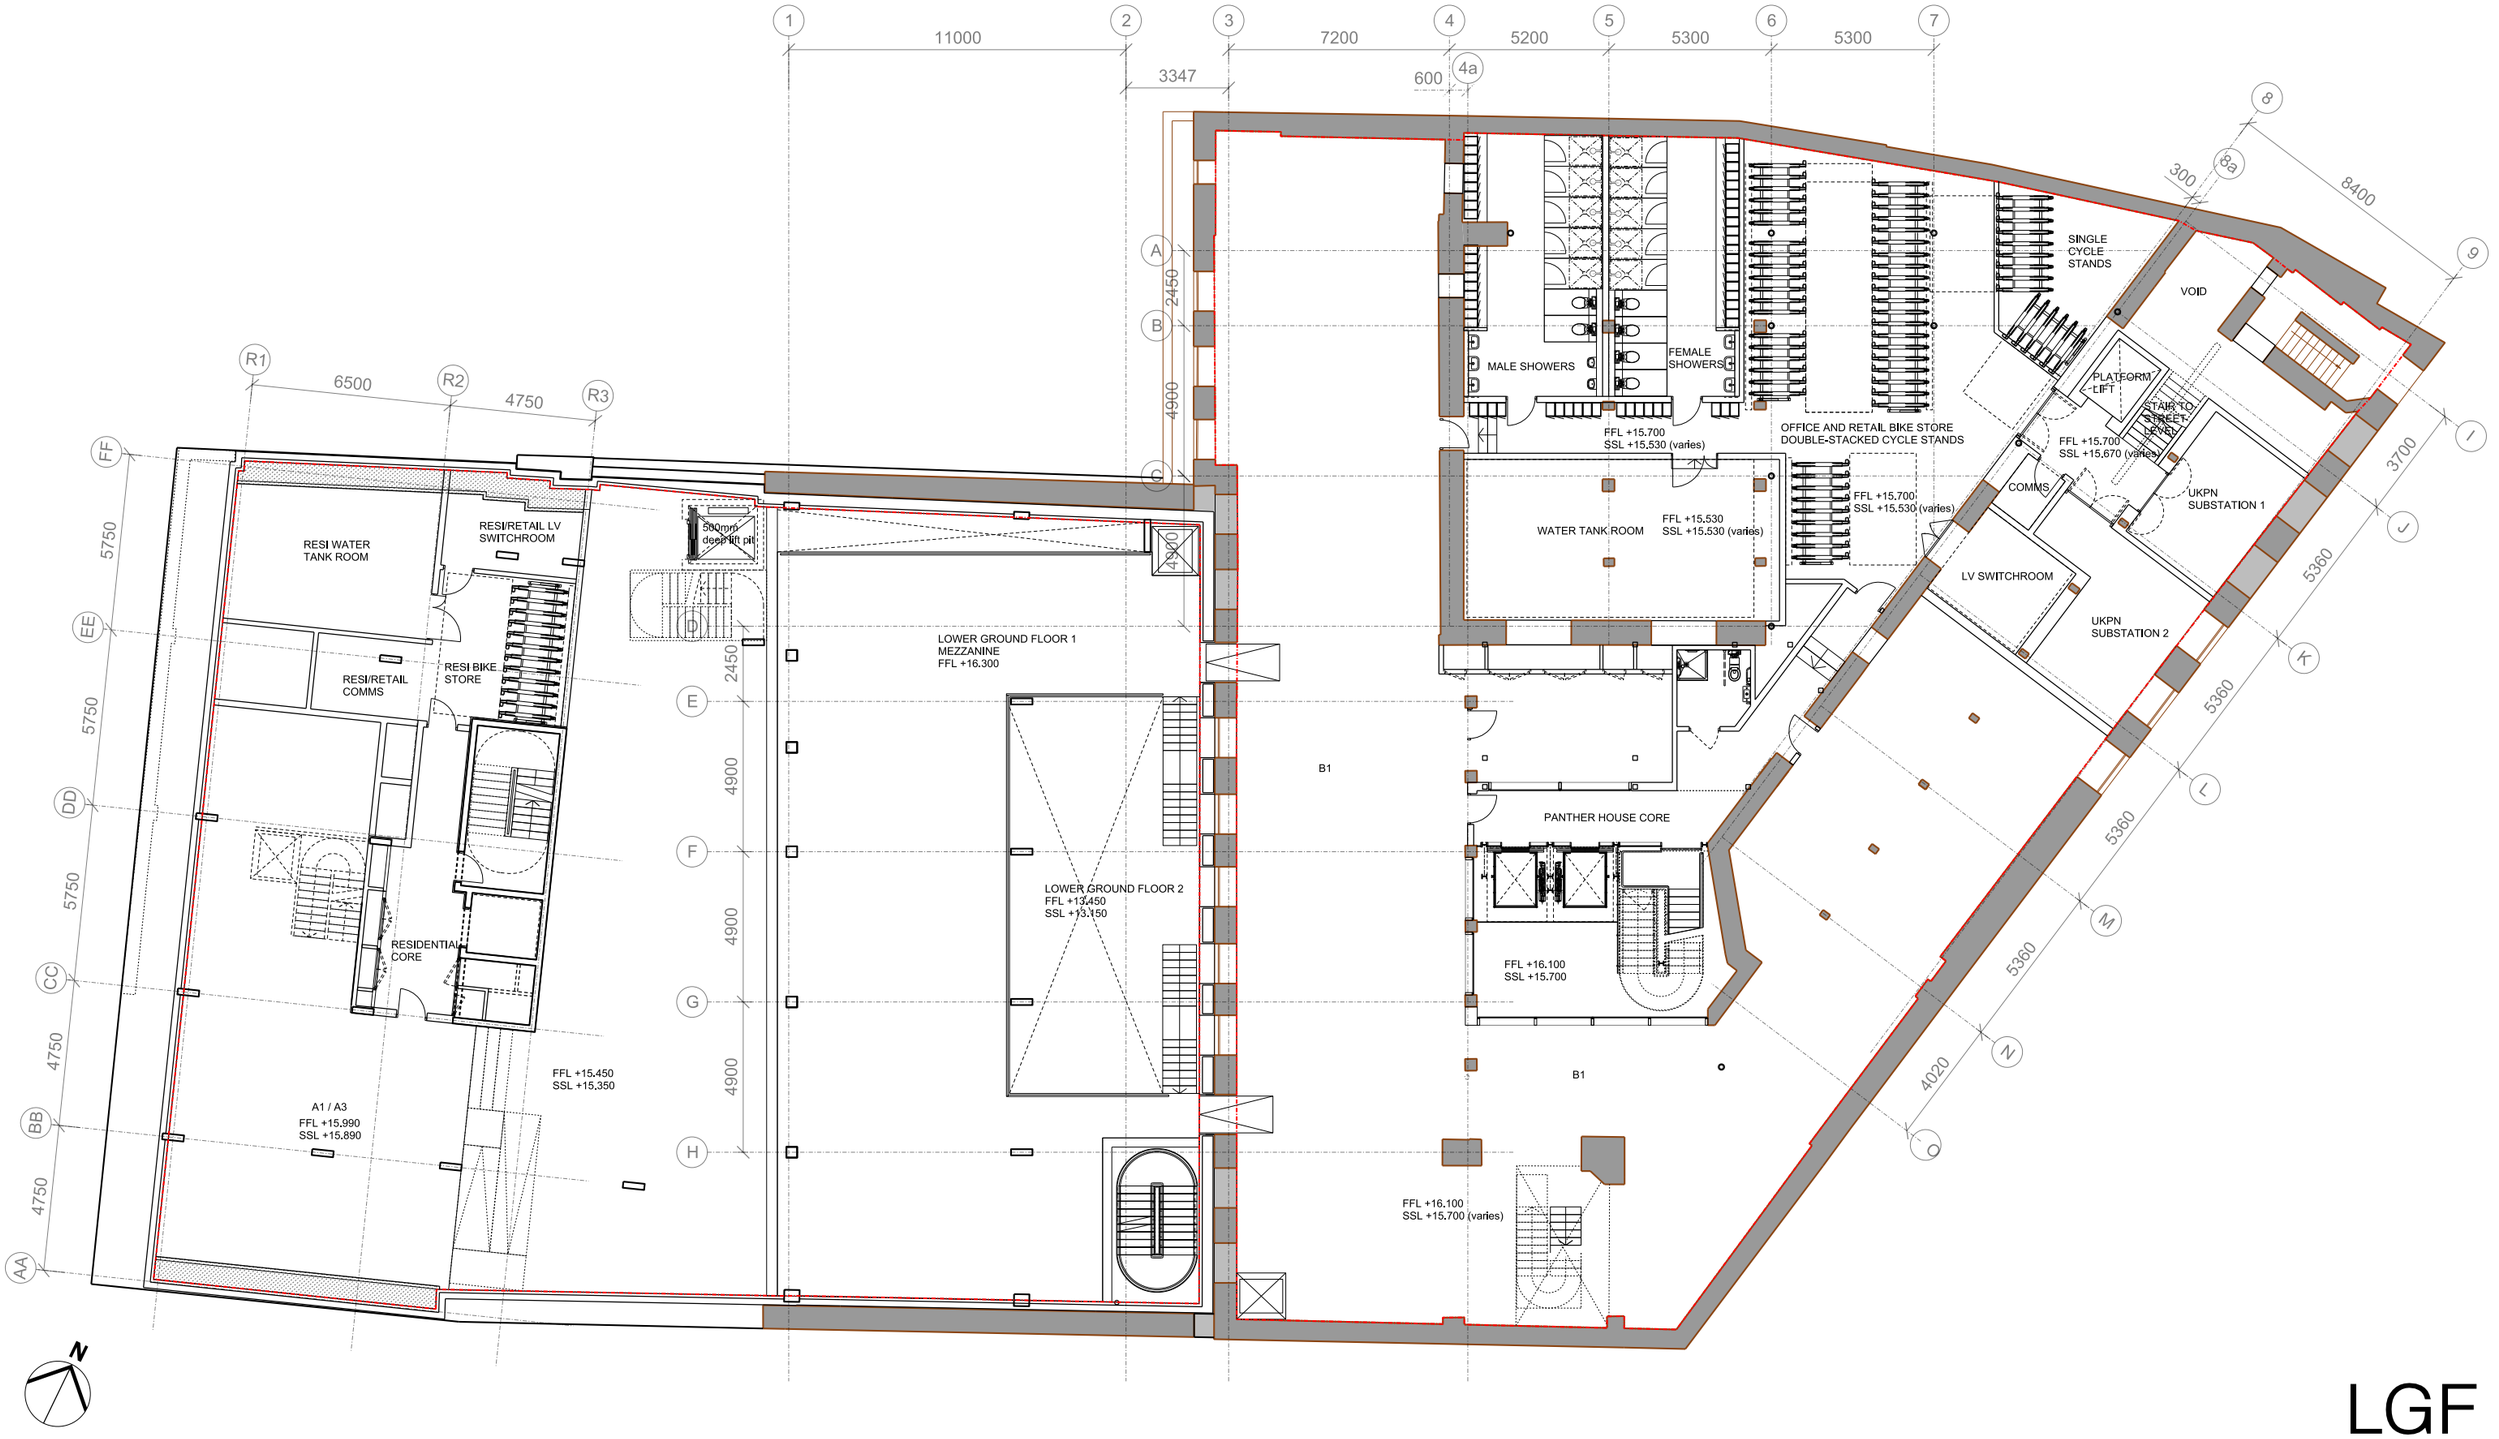

LGF

KEY

1 M
5 M

REV	DATE	
00	08/12/15	Issued for Planning
01	09/05/16	Issued for Planning Addendum
02	01/12/16	Issued for Information
03	10/01/17	Issued for Planning Addendum 2

CONSULTANTS	
CLIENT:	~~BUKELEASE PROPERTIES LTD.~~
CONTRACTOR:	-
STRUCTURAL ENGINEER:	ECKERSLEY O'CALLAGHAN
SERVICES ENGINEER:	MTT LTD.
COST CONSULTANT:	EXIGERE
PROJECT MANAGER:	GVA SECOND LONDON WALL
ACOUSTIC CONSULTANT:	HANN TUCKER ASSOCIATES
CLADDING CONSULTANT:	-
SPECIFICATIONS CONSULTANT:	-

NOTE

1. Do not scale from this drawing.
2. All dimensions to be checked on site by the contractor and such dimensions to be his responsibility.
3. Report all drawing errors, omissions and discrepancies to the architect.
4. This document may be issued in an uncontrolled CAD format to enable others to use it as background information to make alterations and/or additions. In that instance the file will be accompanied by a PDF version. It is for those making such alterations and additions to ensure that they make use of current background information. AHMM Ltd accepts no liability for any such alterations or additions to the background information or arising out of changes to background information which occur prior to alterations of additions being made.

LOCATION

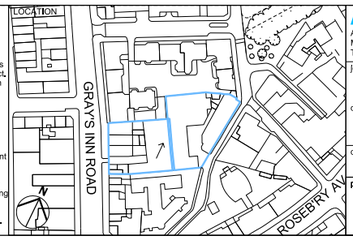

ALLFORD HALL MONAGHAN MORRIS
ARCHITECTS Ltd
MORELANDS, 5-23 OLD STREET LONDON EC1V 9HL
TEL 020 7251 5261 FAX 020 7251 5123 WEB WWW.AHMM.CO.UK

job title: 156-164 GRAY'S INN ROAD / PANTHER HOUSE

drawing title / location: PROPOSED LOWER GROUND FLOOR PLAN
PROPOSED GA DRAWINGS

drawn by	checked	scale	status
MA	LSC	1:100@A1; 1:200@A3	PLANNING

project	zone	source	classification	drawing no.	revision
14093		A	[00]	P099	03