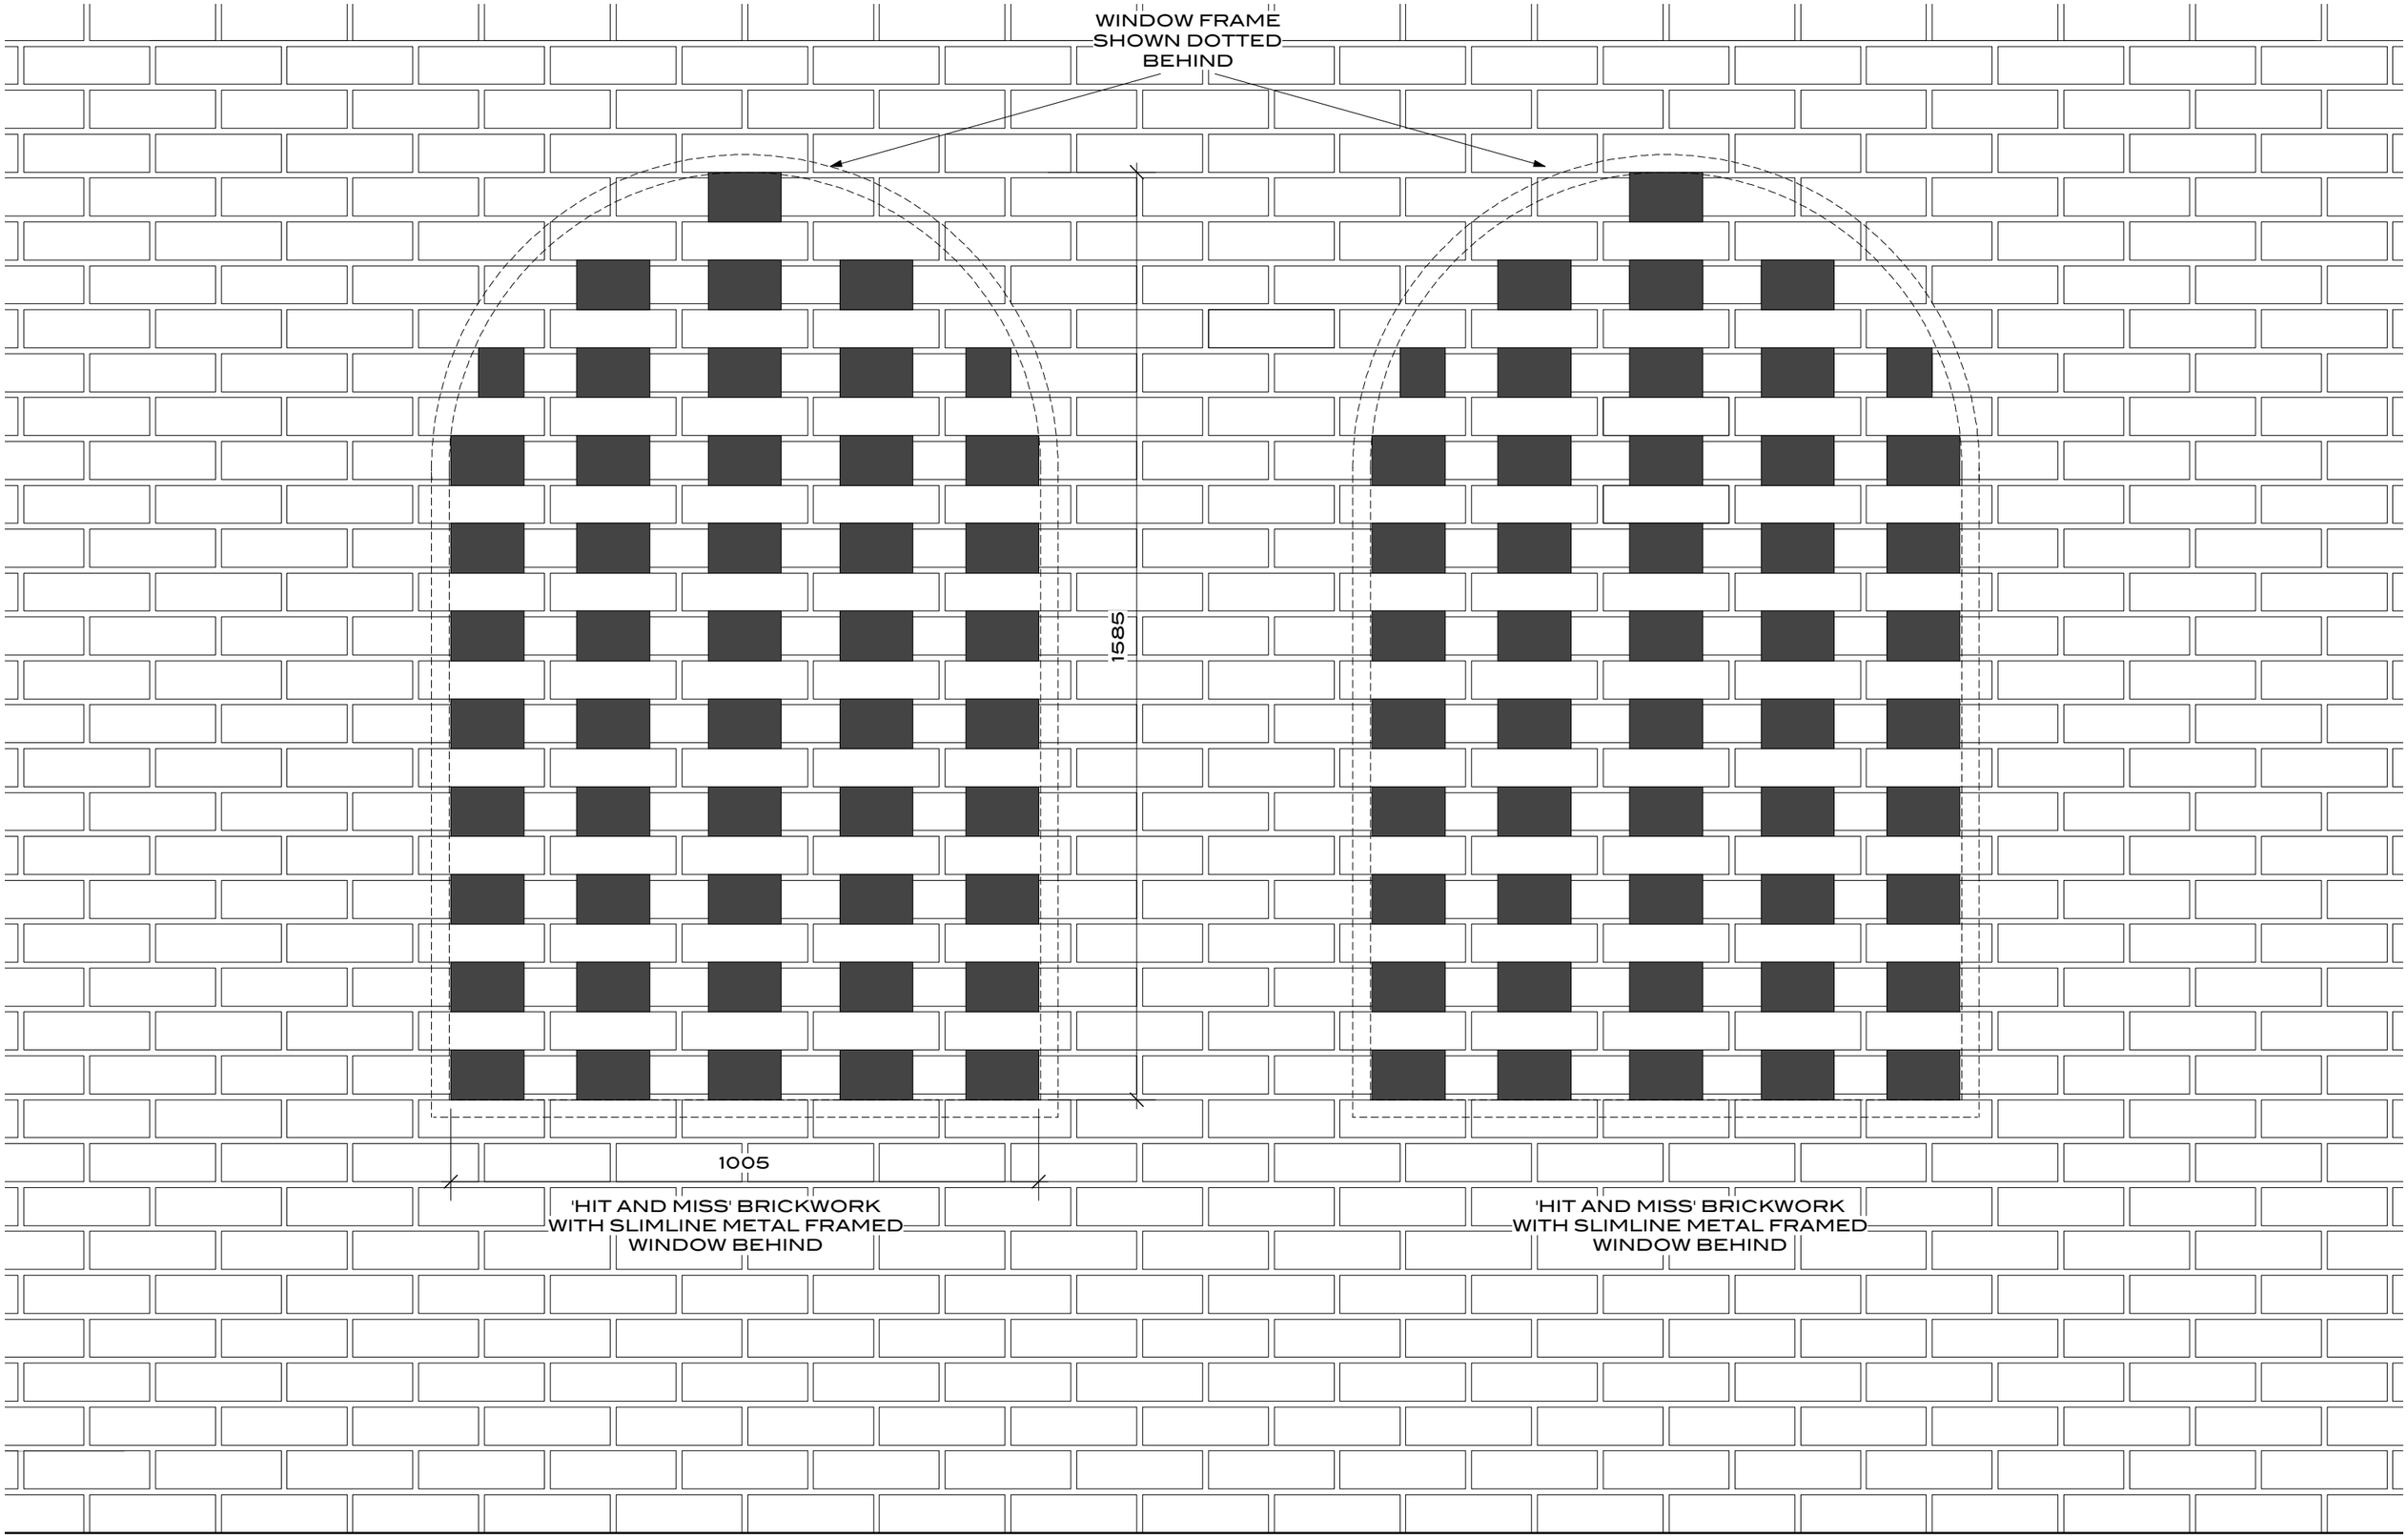

REVISIONS

NOTES

HUMPHREY KELSEY | ARCHITECTURE
4 PRIMROSE HILL STUDIOS FITZROY ROAD LONDON NW1 8TR +44 (0)20 7483 4746

6 ALBERT TERRACE MEWS

SASH WINDOW
FIRST FLOOR, REAR ELEVATION
ELEVATION

1:10

FOR PLANNING

ATM WG.1&2/1

ISSUE DATE DWN REV

DO NOT SCALE FROM THIS DRAWING. ALL DIMENSIONS TO BE VERIFIED ON SITE. COPYRIGHT