FOR ALL NOTES SEE DRWG. 562/L/30.
DO NOT SCALE FROM DRAWINGS

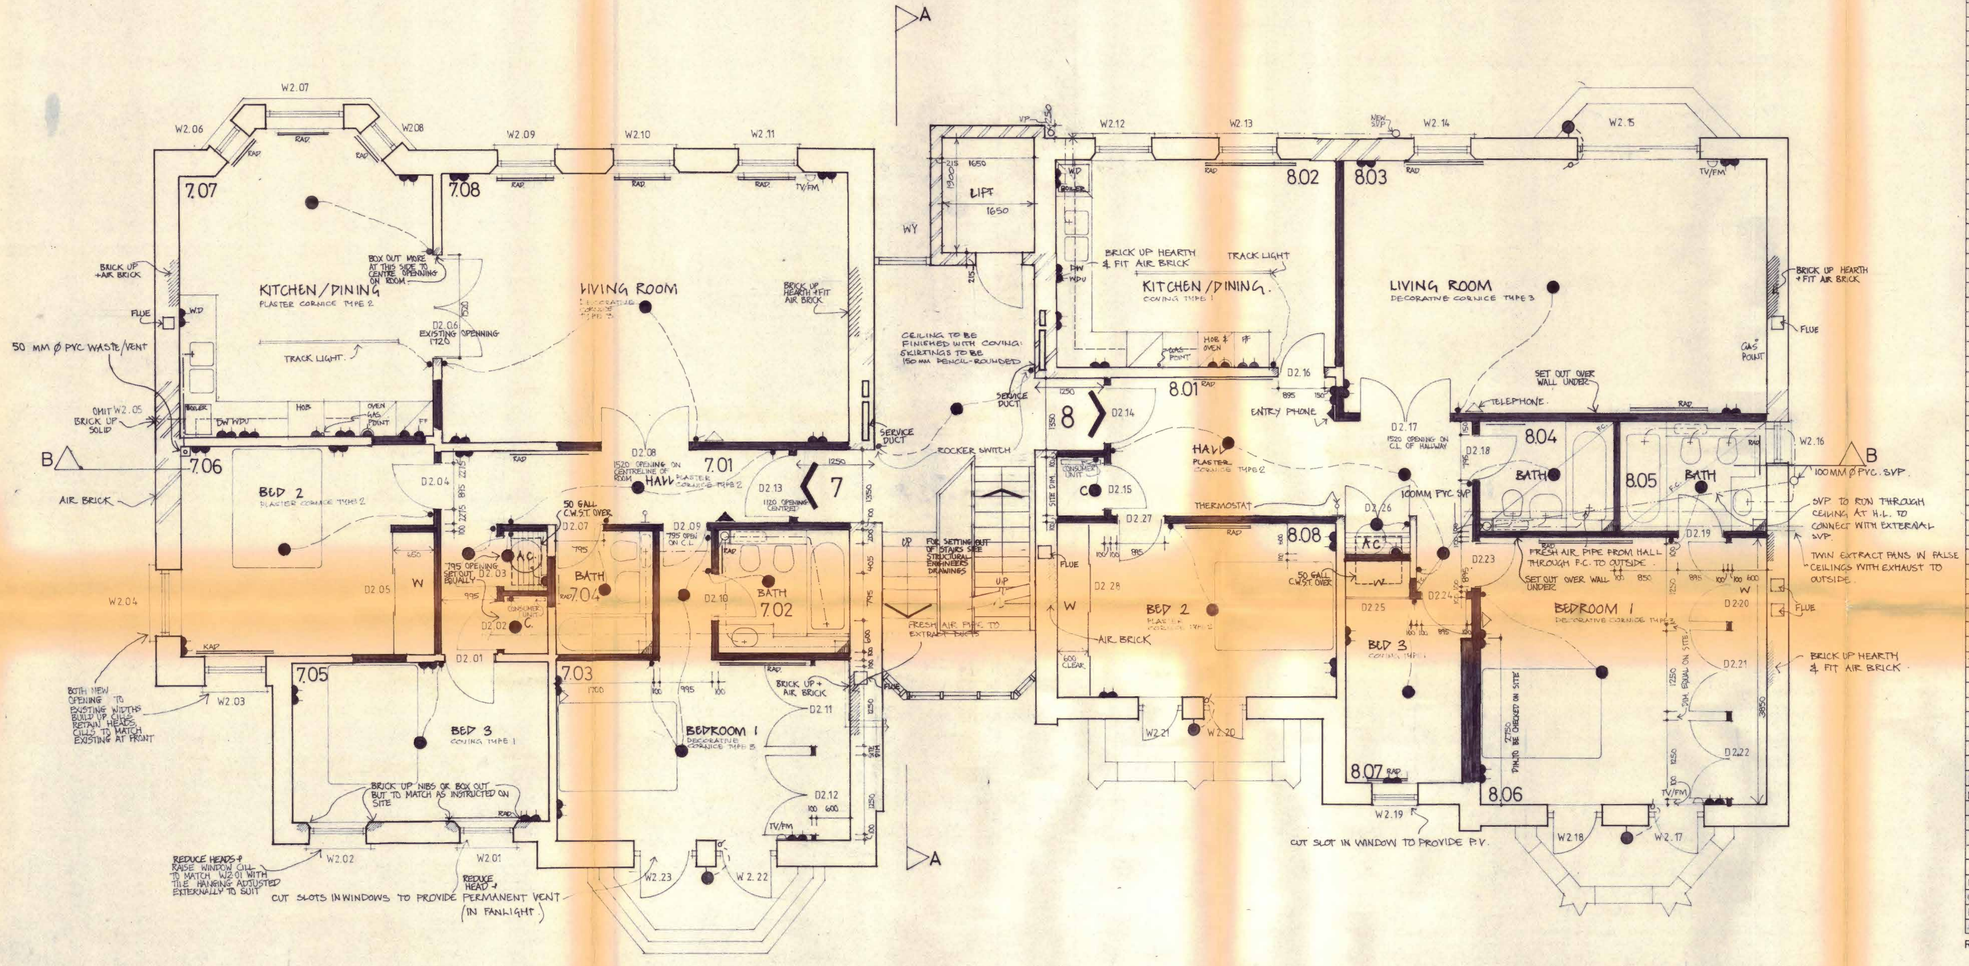

40

38

J. POSITION OF SVP ADJACENT TO WET SHAFT MOVED TO THE LEFT OF W2.14, + SOIL PIPE TO KITCHEN SINK CORRECTED, + VP ADDED. REAR CHIMNEY BREAST CUT BACK, NOTES + GAS POINT TO LIV ROOM REMOVED. POSITION OF THERMOSTAT CORRECTED, UNVENTED UNITS ADDED. 14/6/85
H. 9.7.85 SIZE OF SERVICE DUCTS CORRECTED, G.P.O. POINT ADDED.
G. 6.8.85 POSITION OF RISERS IN CENTRAL CORE STAIR AMENDED. BED1, RISE OF RADIATORS CORRECTED IN ACCORDANCE WITH SCHEDULE & POSITIONS OF BOILERS + SERVICE DUCTS ADDED.
F. NOTES + DIMS. ADDED + POSITION OF C.W.S.T SHOWN. 29-6-85
E. UPDATING OF KITCHEN LAYOUT. 19-6-85 NOTES ADDED, DIMENSIONS ADDED, NOTES REMOVED; BEDROOM 3 & RIGHT INTERNAL WALL THICKENED; POSITION OF FLUES ADDED. WINDOW W2.05 OMITTED + OPENINGS BLOCKED UP.
D 14.5.85 DIMENSIONS ADDED.
C 10.5.85 [illegible]
B 10.5.85 SERVICES SHOWN.
A 14.2.85 [illegible]

REVISIONS ©

TP8501805

Michael Manser Associates
8 Hammersmith Broadway London W6 7AL 01-741 4381

contract
38+40 ETON AVENUE
LONDON NW3

drawing
PROPOSED SECOND FLOOR PLANS

scale 1:50 | date oct'84

number 562/L/33 | revision J